


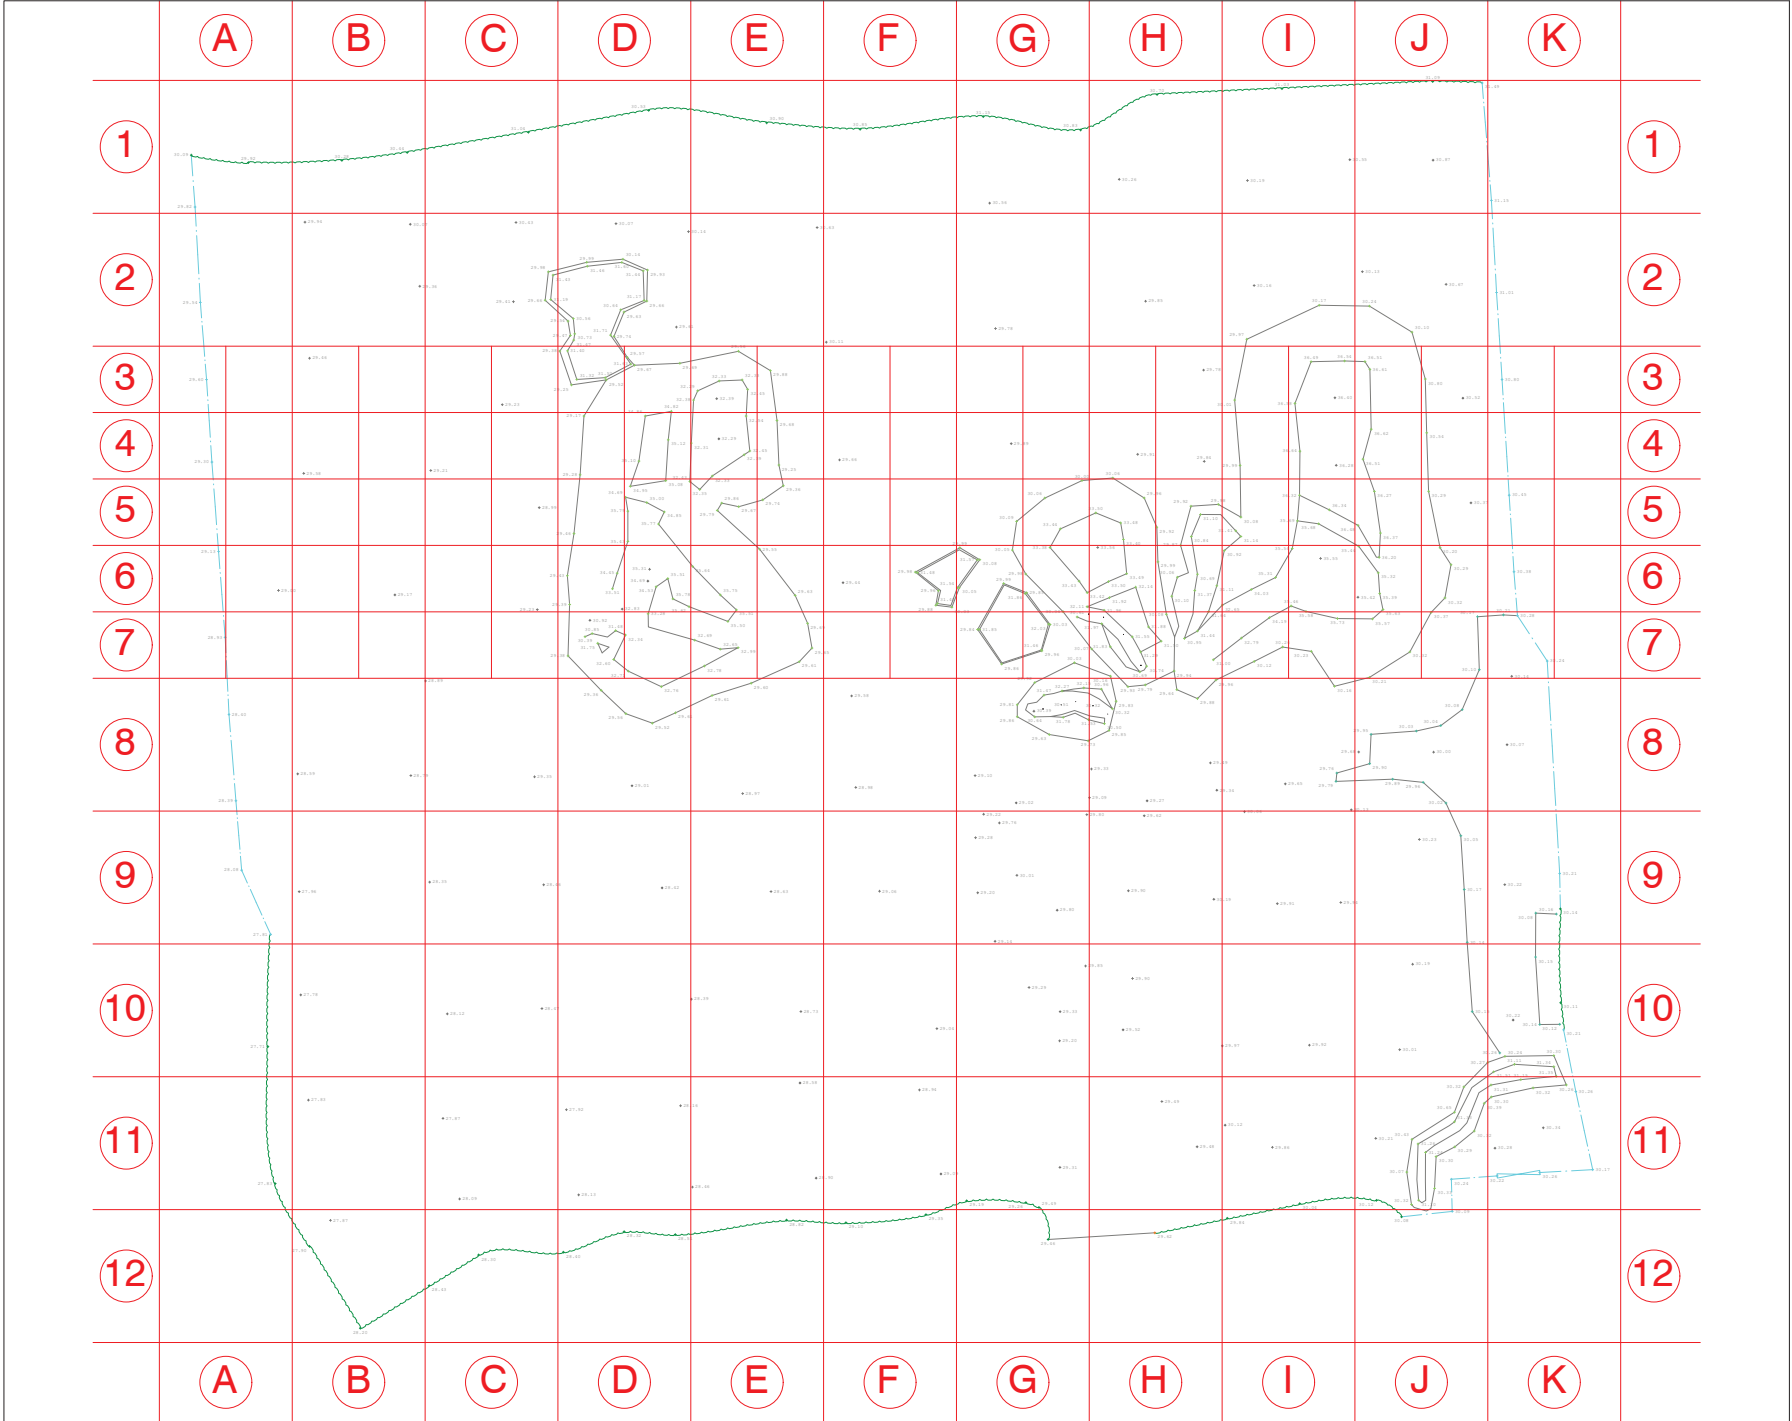

This drawing must not be copied or reproduced without written permission or consent from GDM Demolition Ltd.
Only figured dimensions to be taken from this drawing, do not scale.
The Author of this drawing does not accept any liability for details or information provided by outside organisations.
Boundaries are shown for indicative purposes only, all boundaries are to be confirmed by the legal owner.



Client		
Contract number		
Address PENRHYN ROAD, KNOWSLEY L34 9HY		
Drawing Site Layout		
Scale	Sheet Size	
n/a	A1	
Date	Drawn	Checked
Job No	Drawing No	Rev