


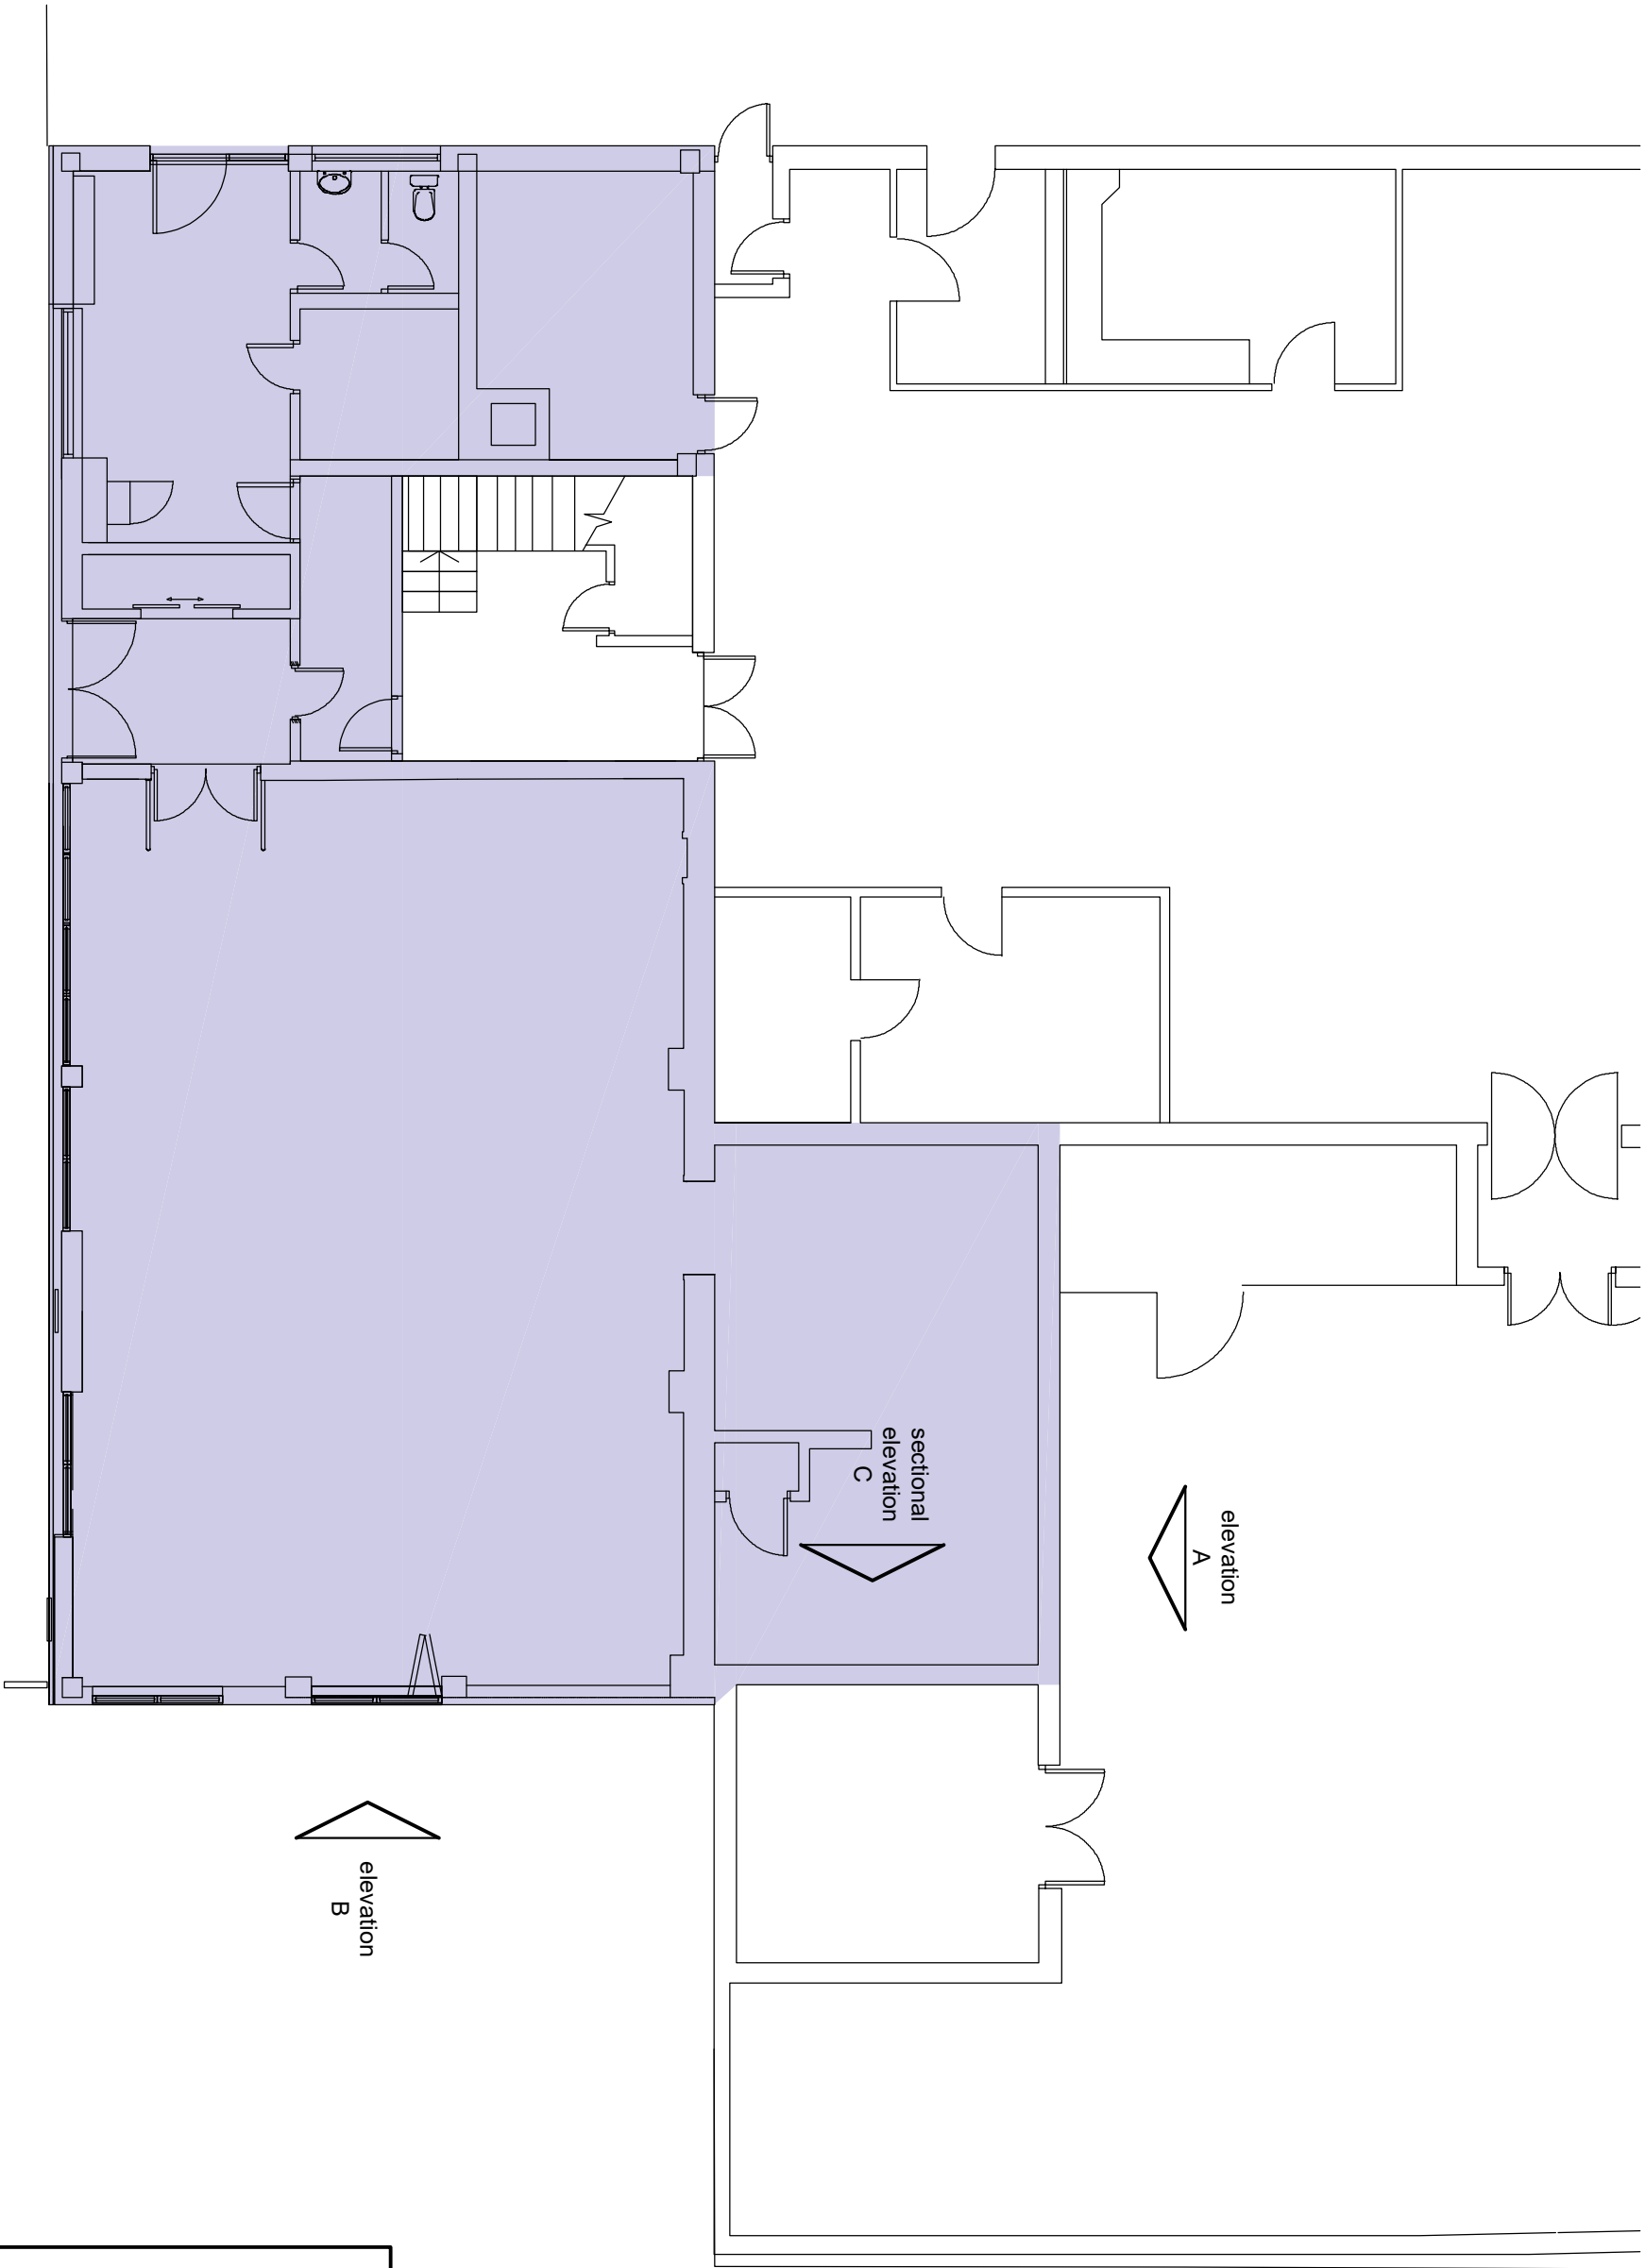

m f ■ a r c h i t e c t u r e

project: Derby Rd

title: Existing Plan

FOR PLANNING ONLY

date: 20.03.24
scale: 1:100 @ A3
drawn: mif

dwg.no:
981 • P01 •