


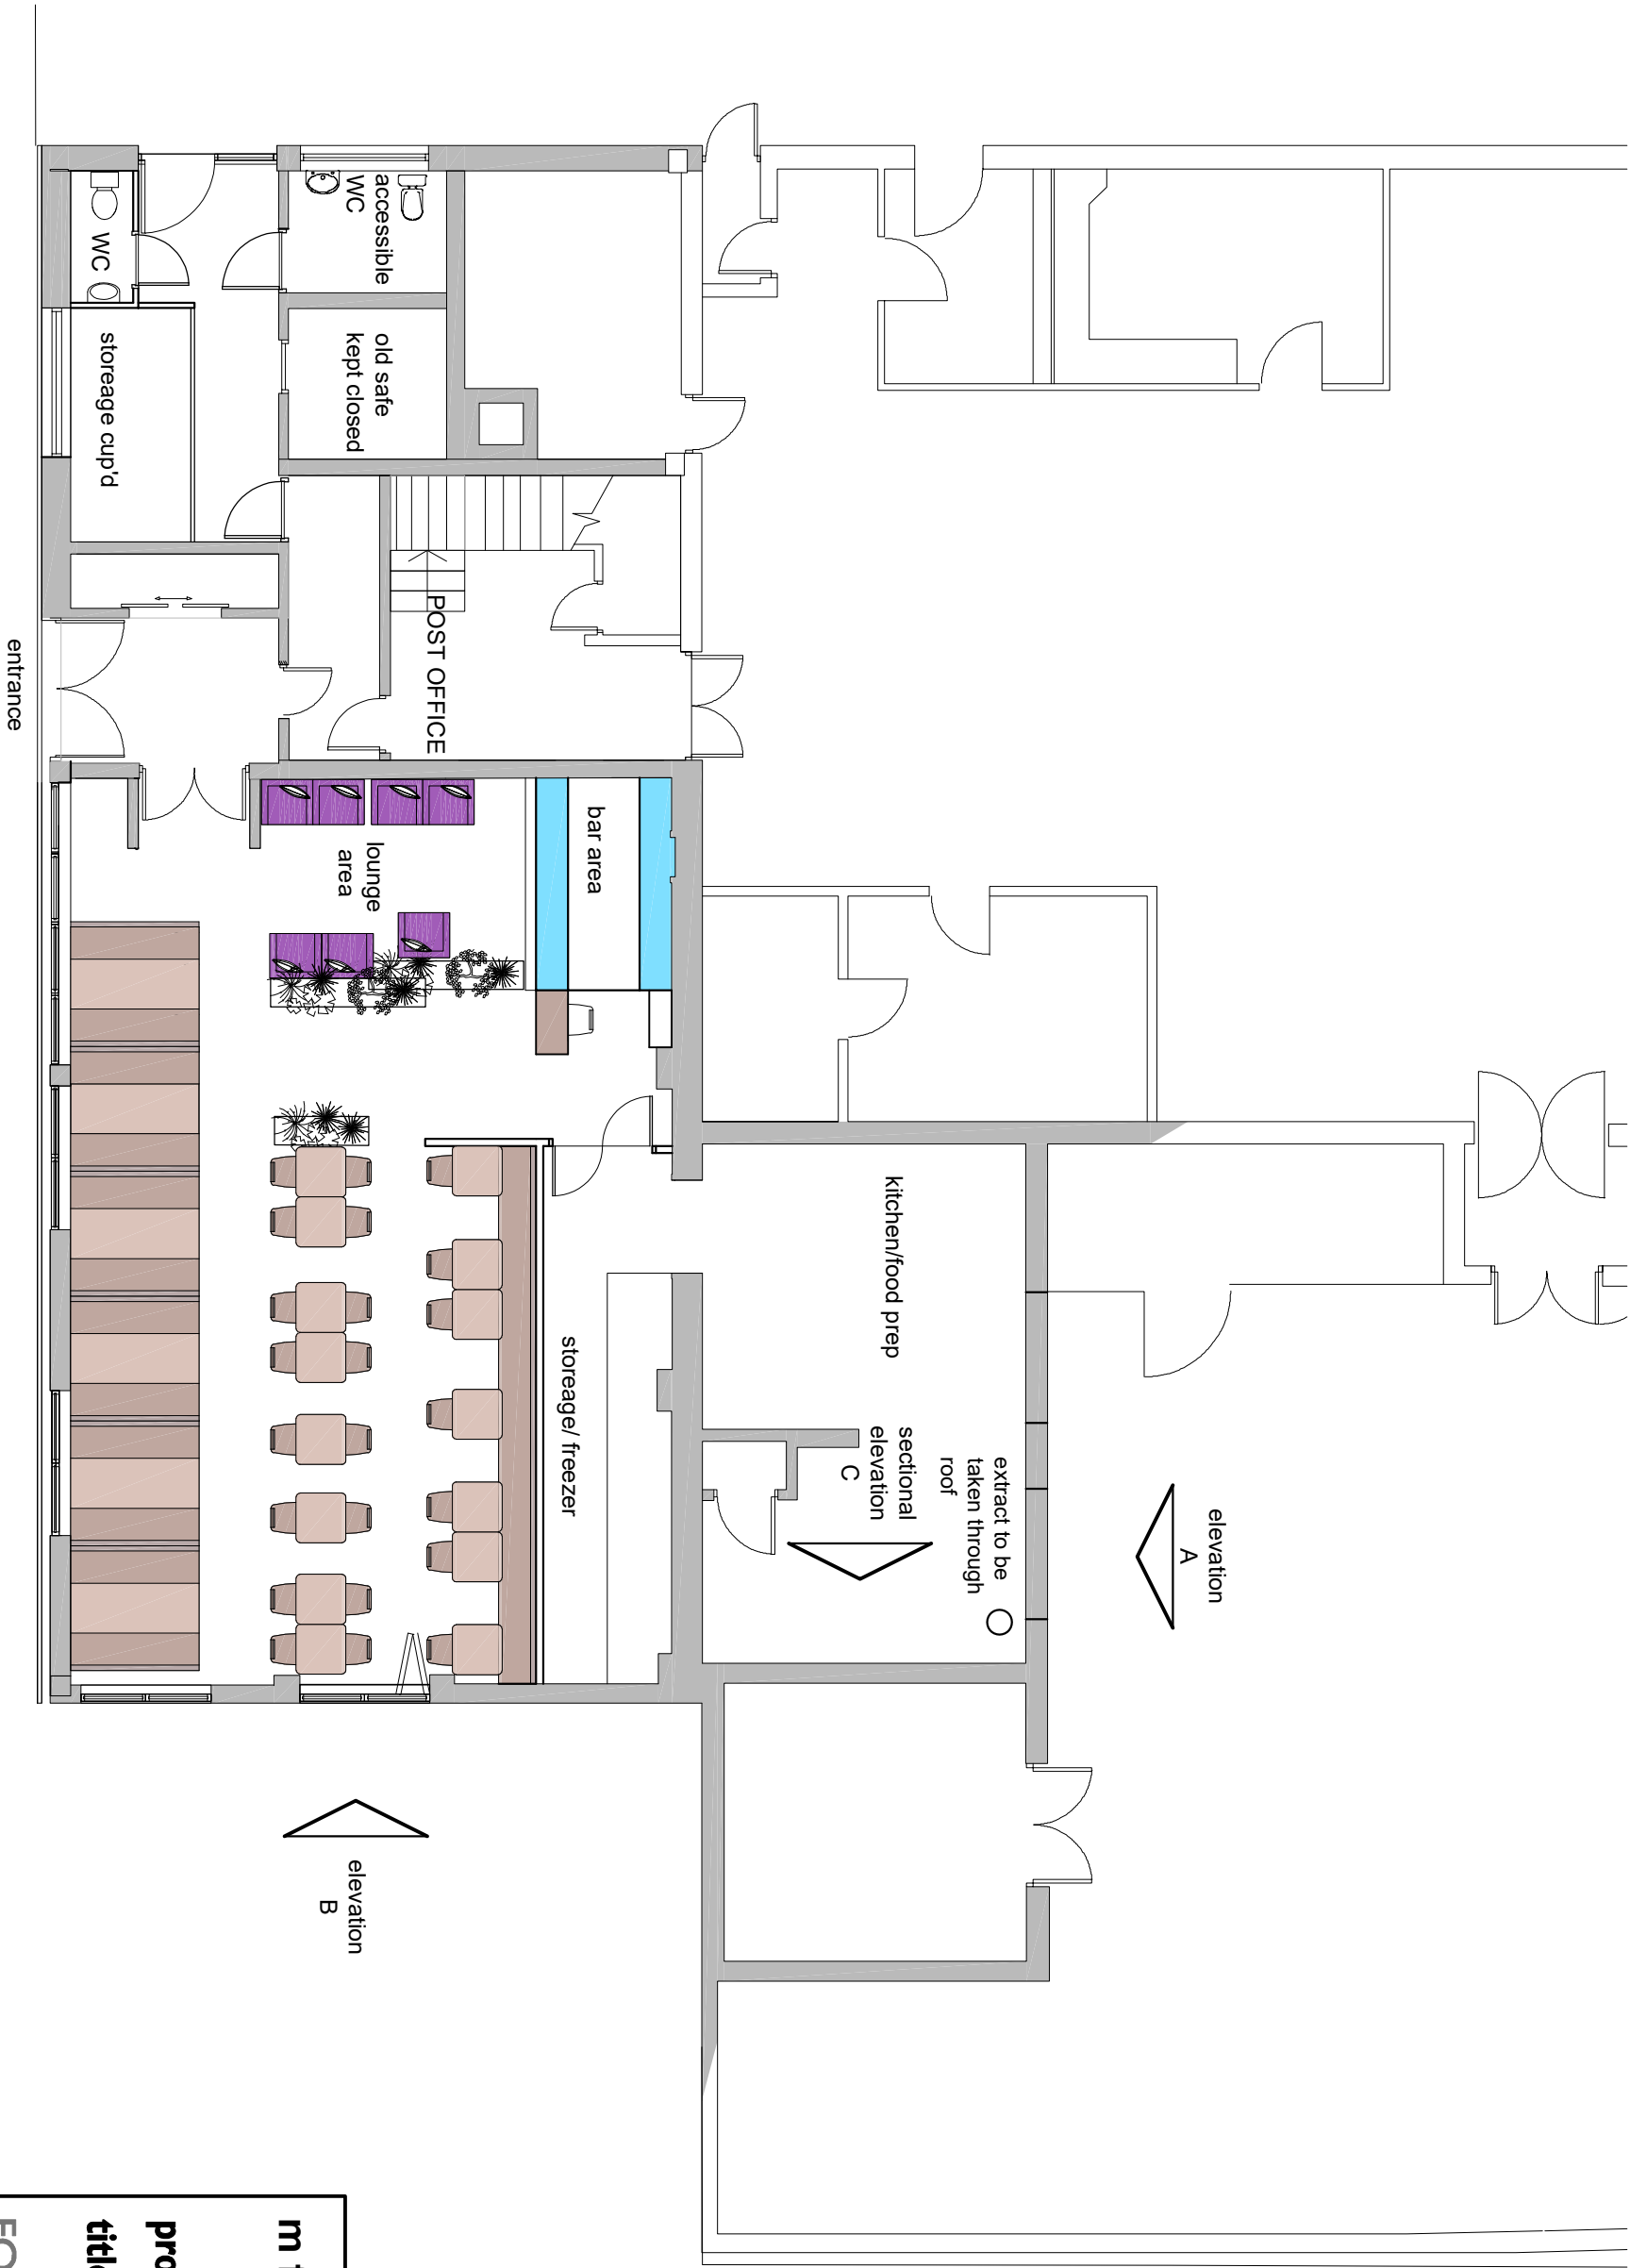

m f ■ a r c h i t e c t u r e

project: Derby Rd

title: Proposed Plan

FOR PLANNING ONLY

date: 20.03.24
scale: 1:100 @A3
drawn: m f

dwg.no:
981•P02•