



SCALE BAR 1:1250




CALDERPEEL.COM

© CALDERPEEL PARTNERSHIP LTD

NOTE: DO NOT SCALE FROM THIS DRAWING

REV	DESCRIPTION	DATE	DRAWN
*	--	00-00-00	--

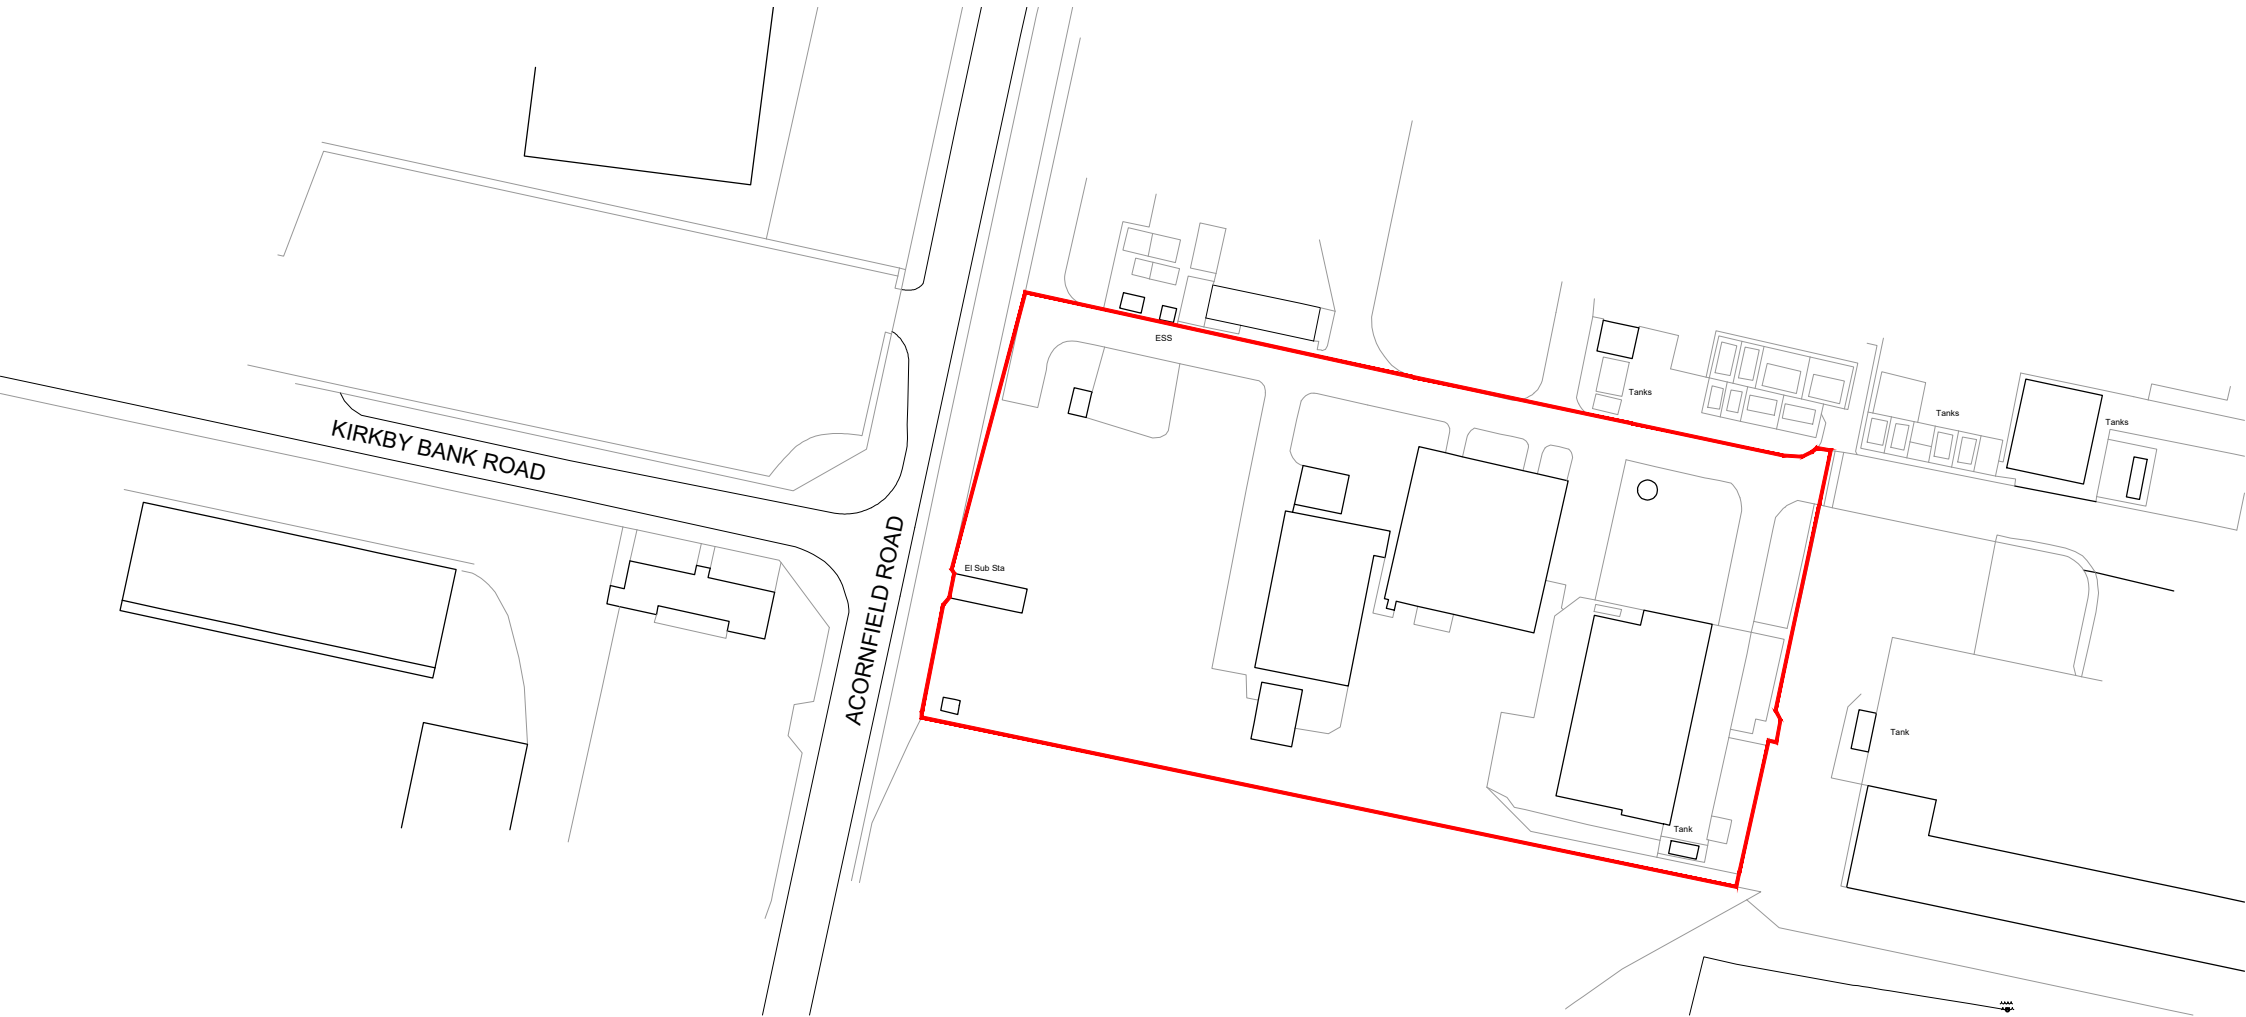

CHESHIRE SHEFFIELD

Market Court
20-24 Church St
Altrincham
WA14 4DW
0161 929 7622

Acero
1 Concourse Way
Sheffield
S1 2BJ
0114 212 9035

KNOWSLEY INDUSTRIAL PARK
AMES GOLDSMITH

CALDERPEEL
ARCHITECTS

SITE LOCATION PLAN (PRIOR TO DEVELOPMENT)
DWG: 24031 (SU) 001 *
DATE: 11.03.24
SCALE: 1:1250 @ A4DRAWN: AG