


SCALE BAR 1:100

© CALDERPEEL PARTNERSHIP LTD			
REV	DESCRIPTION	DATE	DRAWN
..	..	00-00-00	..

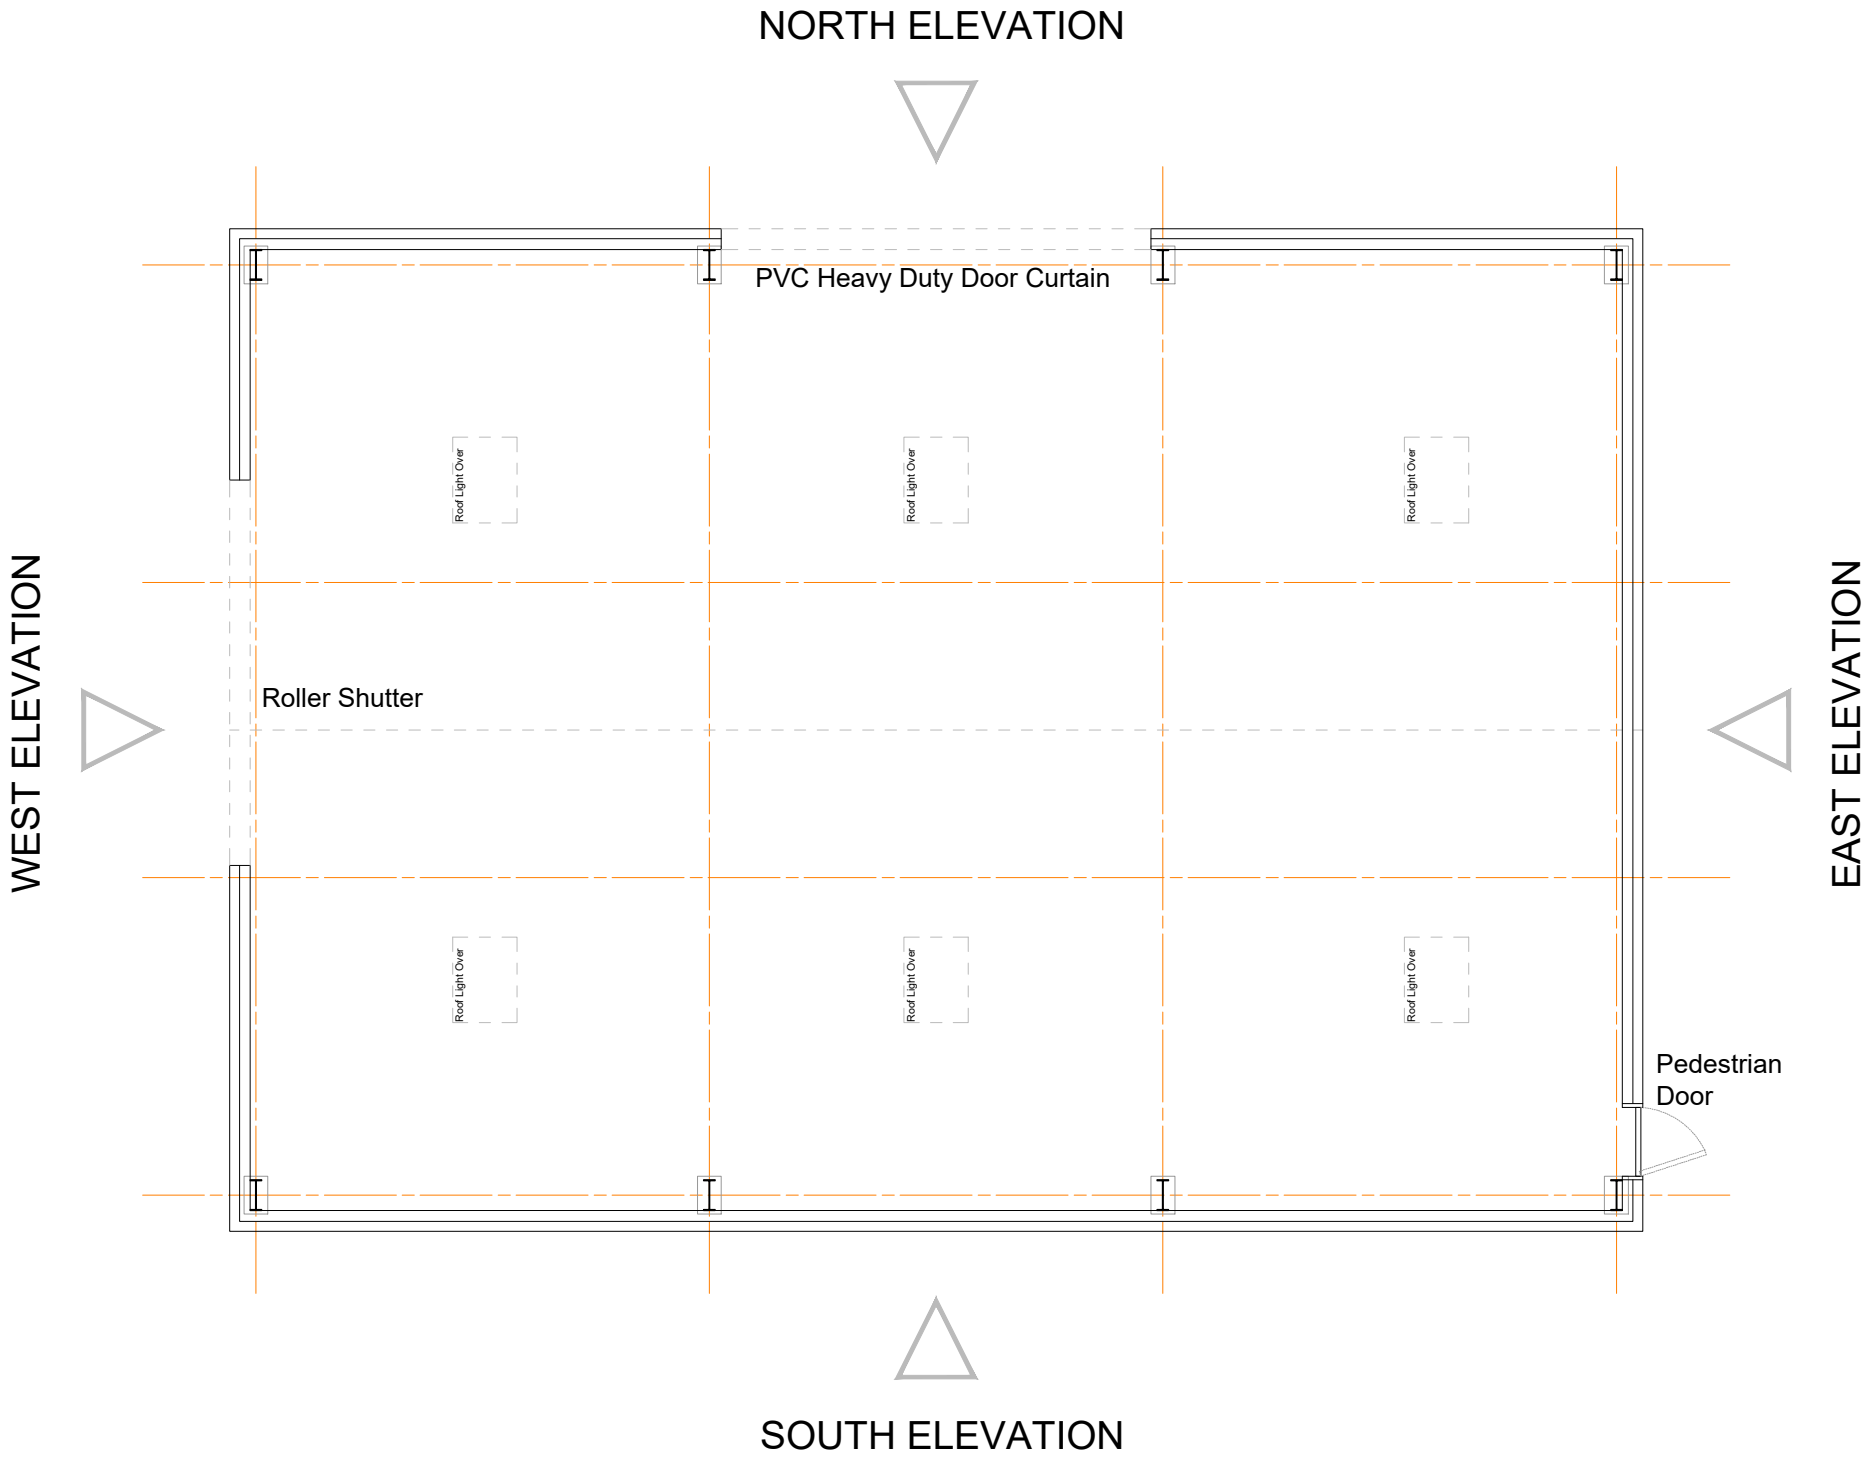

PROPOSED FLOOR PLAN - 230SQM