


SCALE BAR 1:100


© CALDERPEEL PARTNERSHIP LTD	
REV DESCRIPTION	DATE DRAWN
..	00-00-00 ..

- Materials: (As Built)
- 1. Roofing Cladding - Polyester Paint Coated Box Profile Sheetting - Light Grey with transparent roof lights
 - 2. Vertical Cladding - Polyester Paint Coated Box Profile Sheetting - Light Grey
 - 3. Door Covering - Heavy Duty PVC Strip Curtain
 - 4. Metal Roller Shutter - Light Grey
 - 5. Black UPVC Rainwater Gutters & Pipes
 - 6. Roof Flashings/Ridges - Black PVC

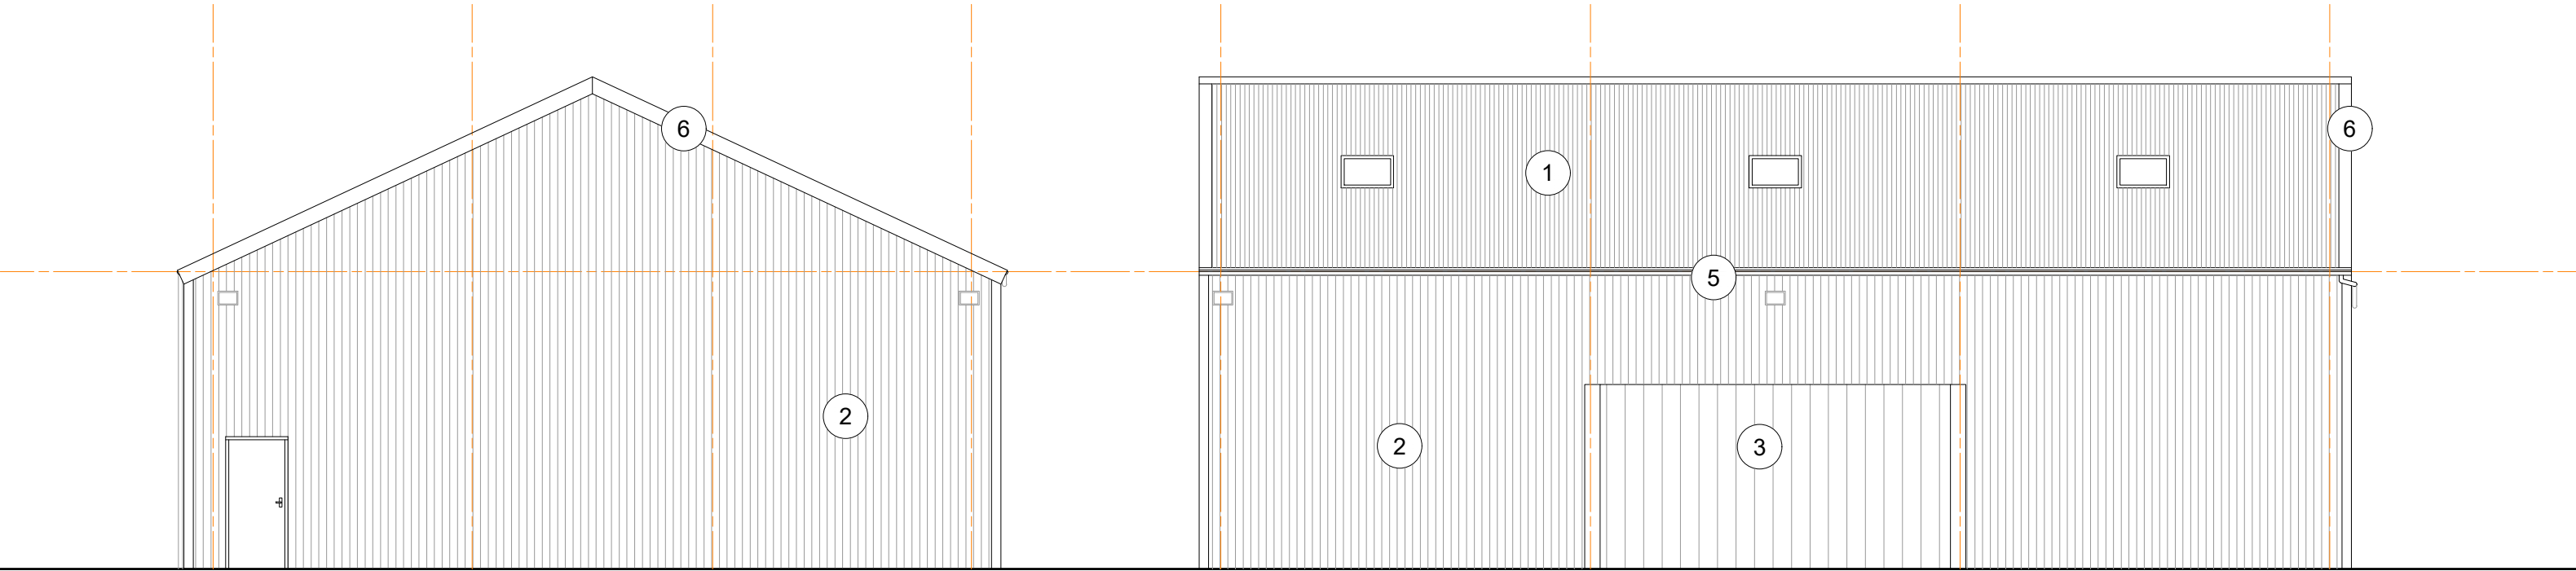

EAST ELEVATION

NORTH ELEVATION

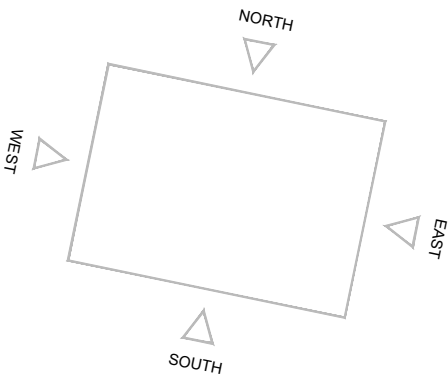

PROPOSED ELEVATIONS 1 OF 2