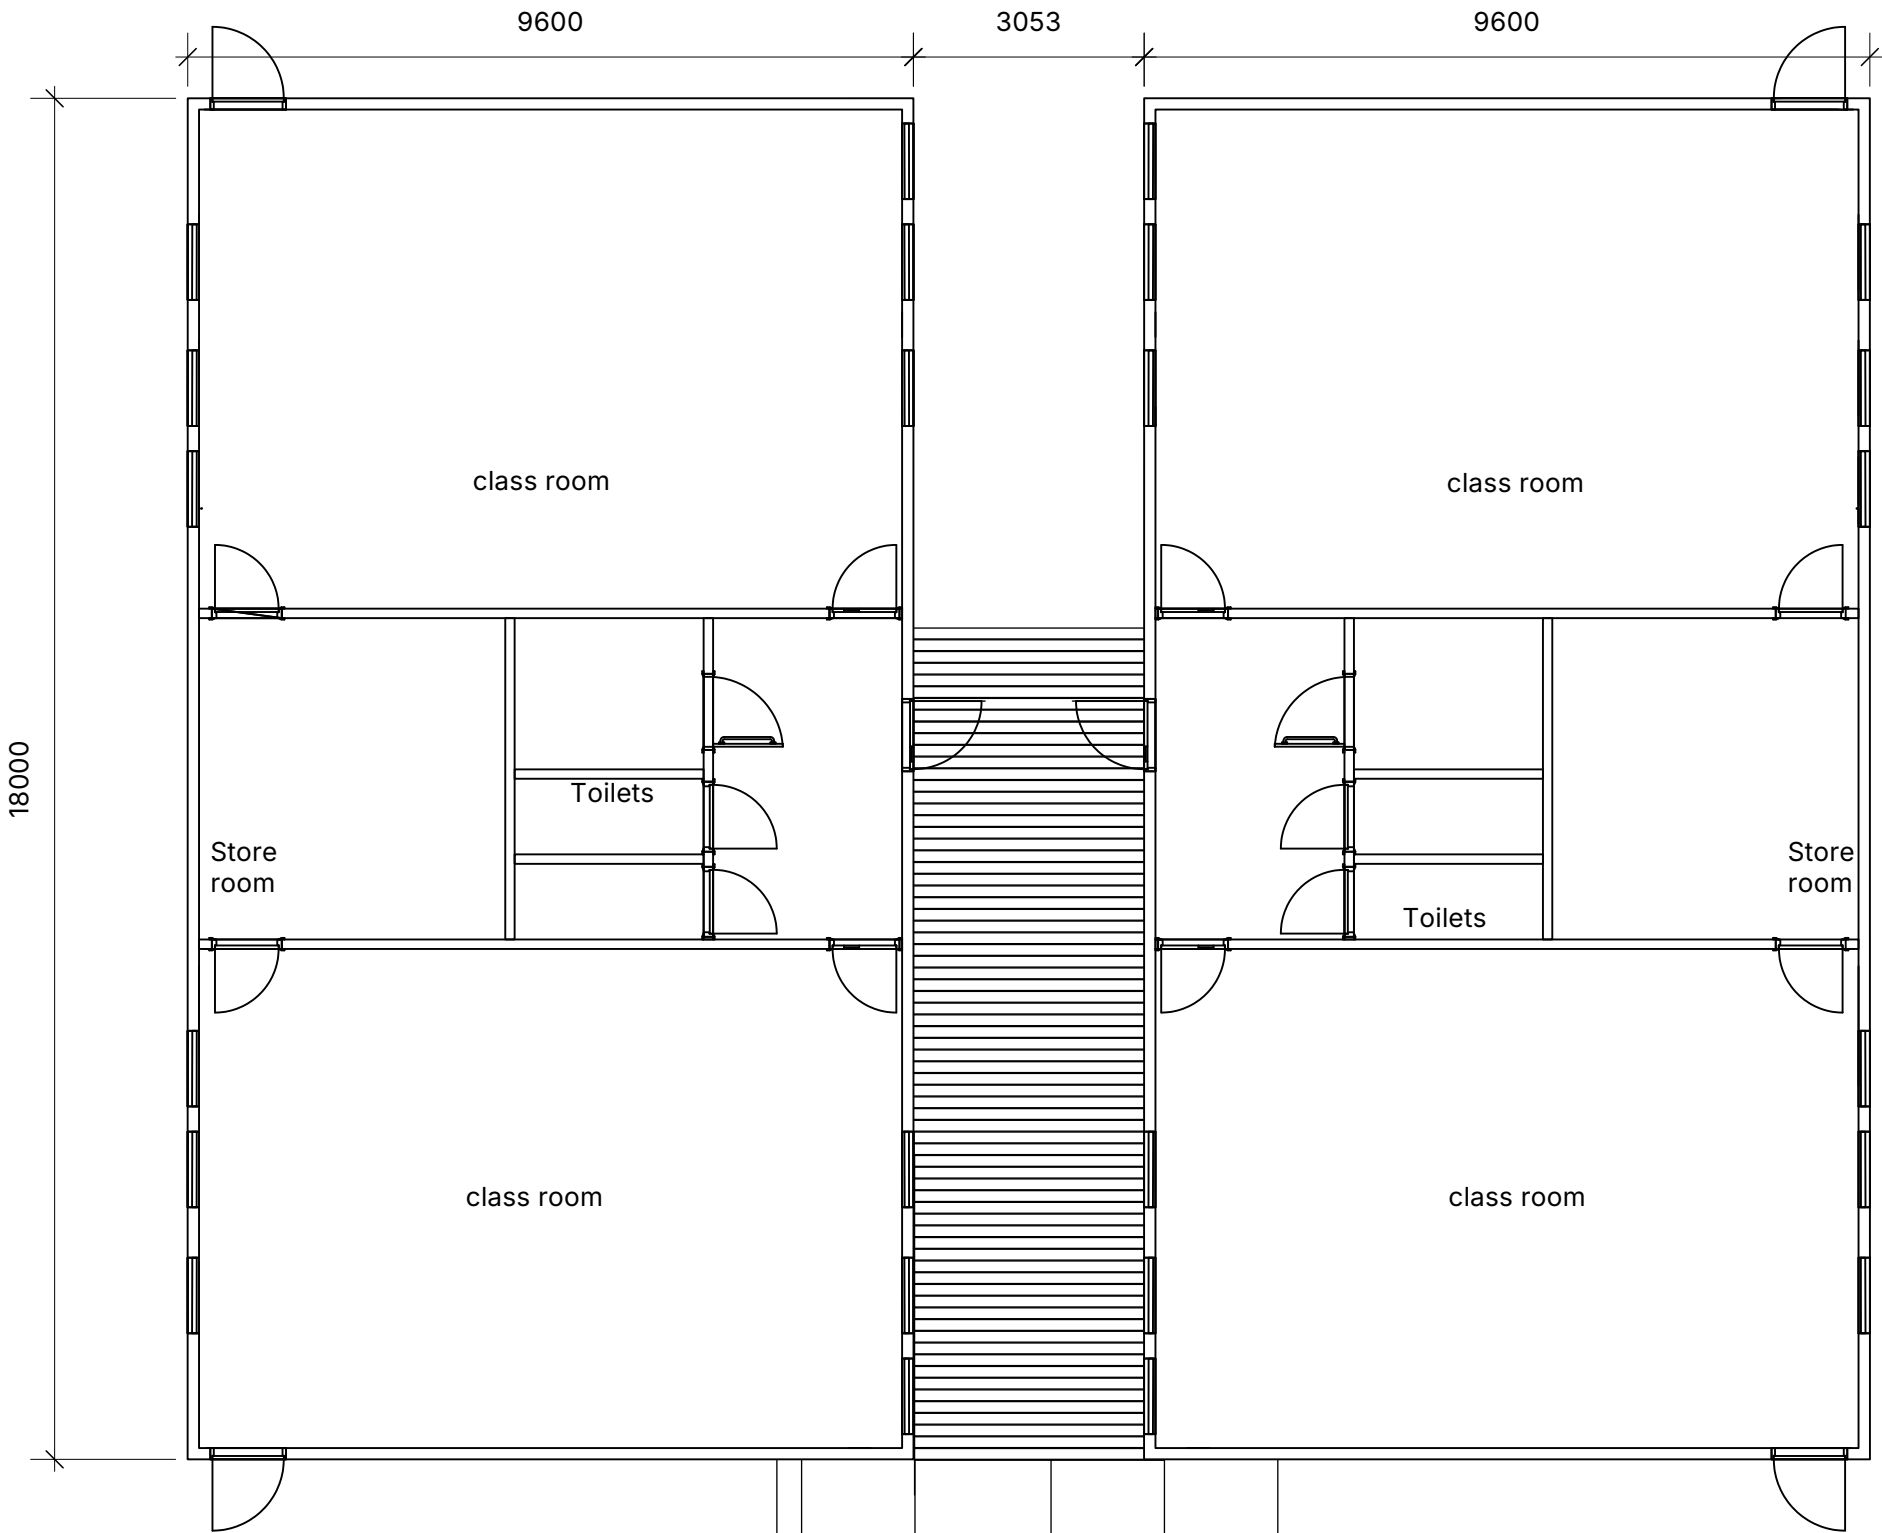


Rev	Date	Description
Status/Stage Planning		
Project Alt Bridge Secondry Support		
Address Wellcroft Road, Huyton		
Scale 1:100	Date 11/06/2025	Drawn by JC
Title Block A Plan		
Dwg No P010		