




Elevation A

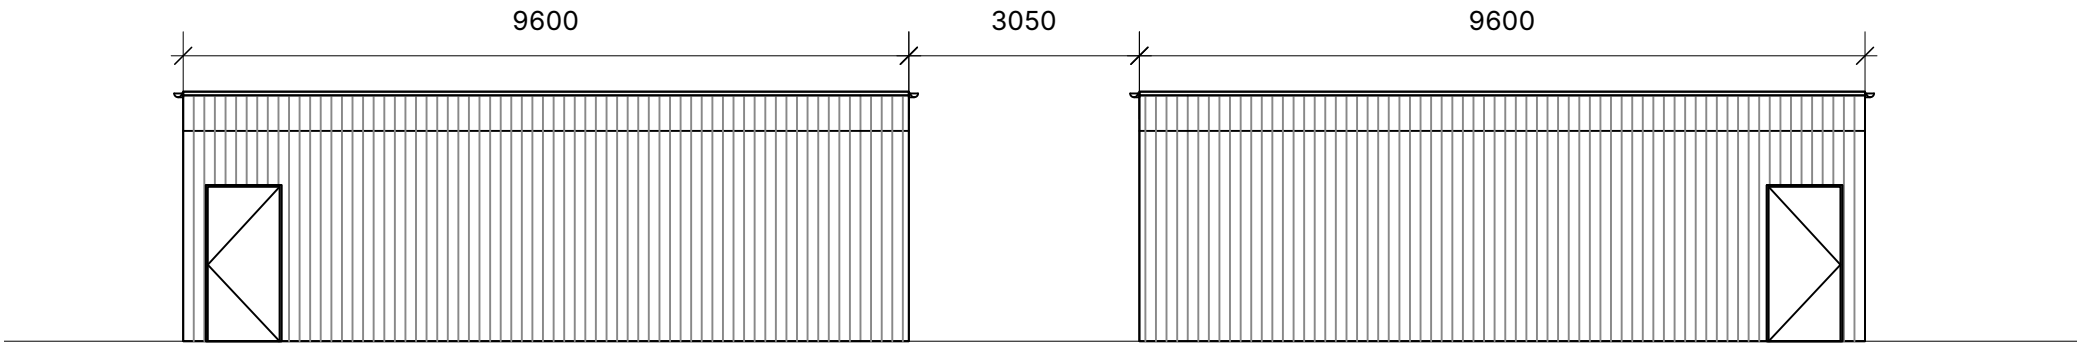


Elevation B

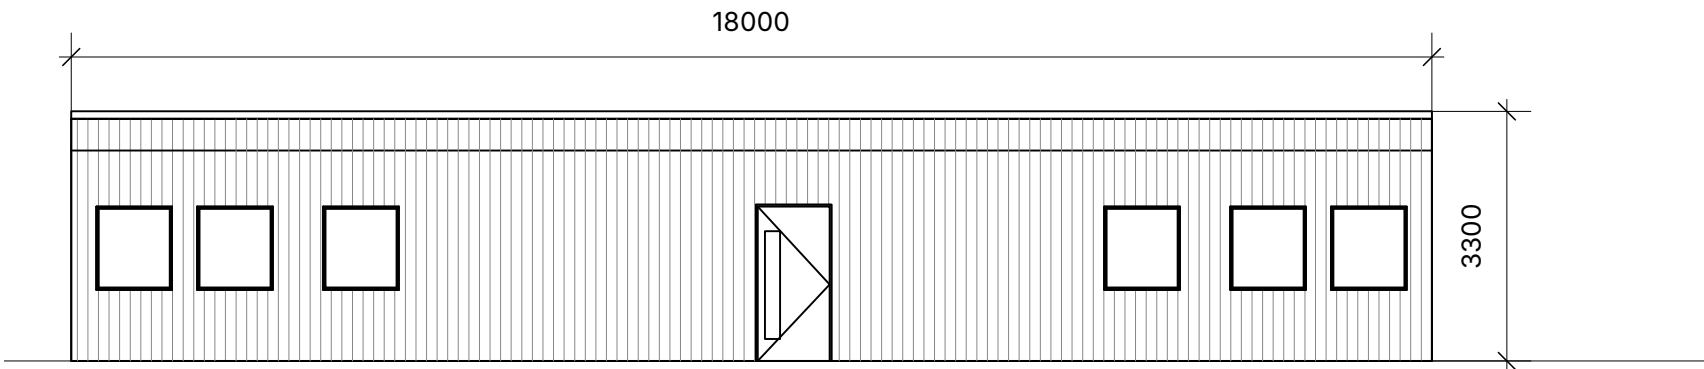

Elevation C

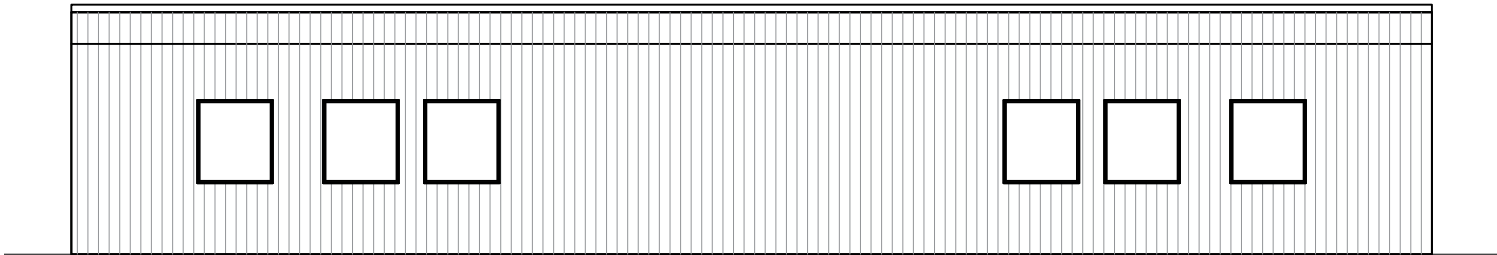

Elevation D

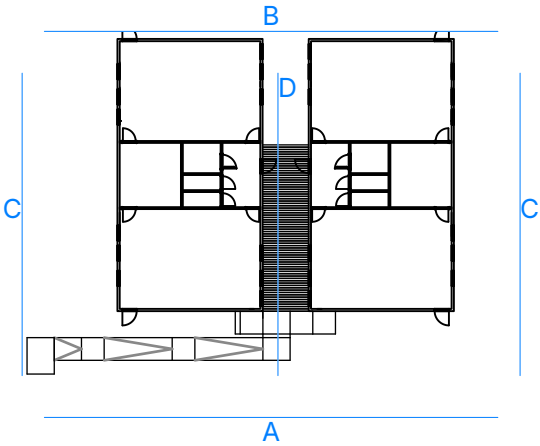

Rev	Date	Description
Status/Stage Planning		
Project Alt Bridge Secondary Support		
Address Wellcroft Road, Huyton		
Scale 1:100	Date 11/06/2025	Drawn by JC
Title Block A Elevations		
Dwg No P011		

group/d
architects

groupd.co.uk
4 St Paul's Square / Liverpool / L3 9SJ
0151 542 5027
info@groupdarchitects.com

RIBA 
Chartered Practice

