

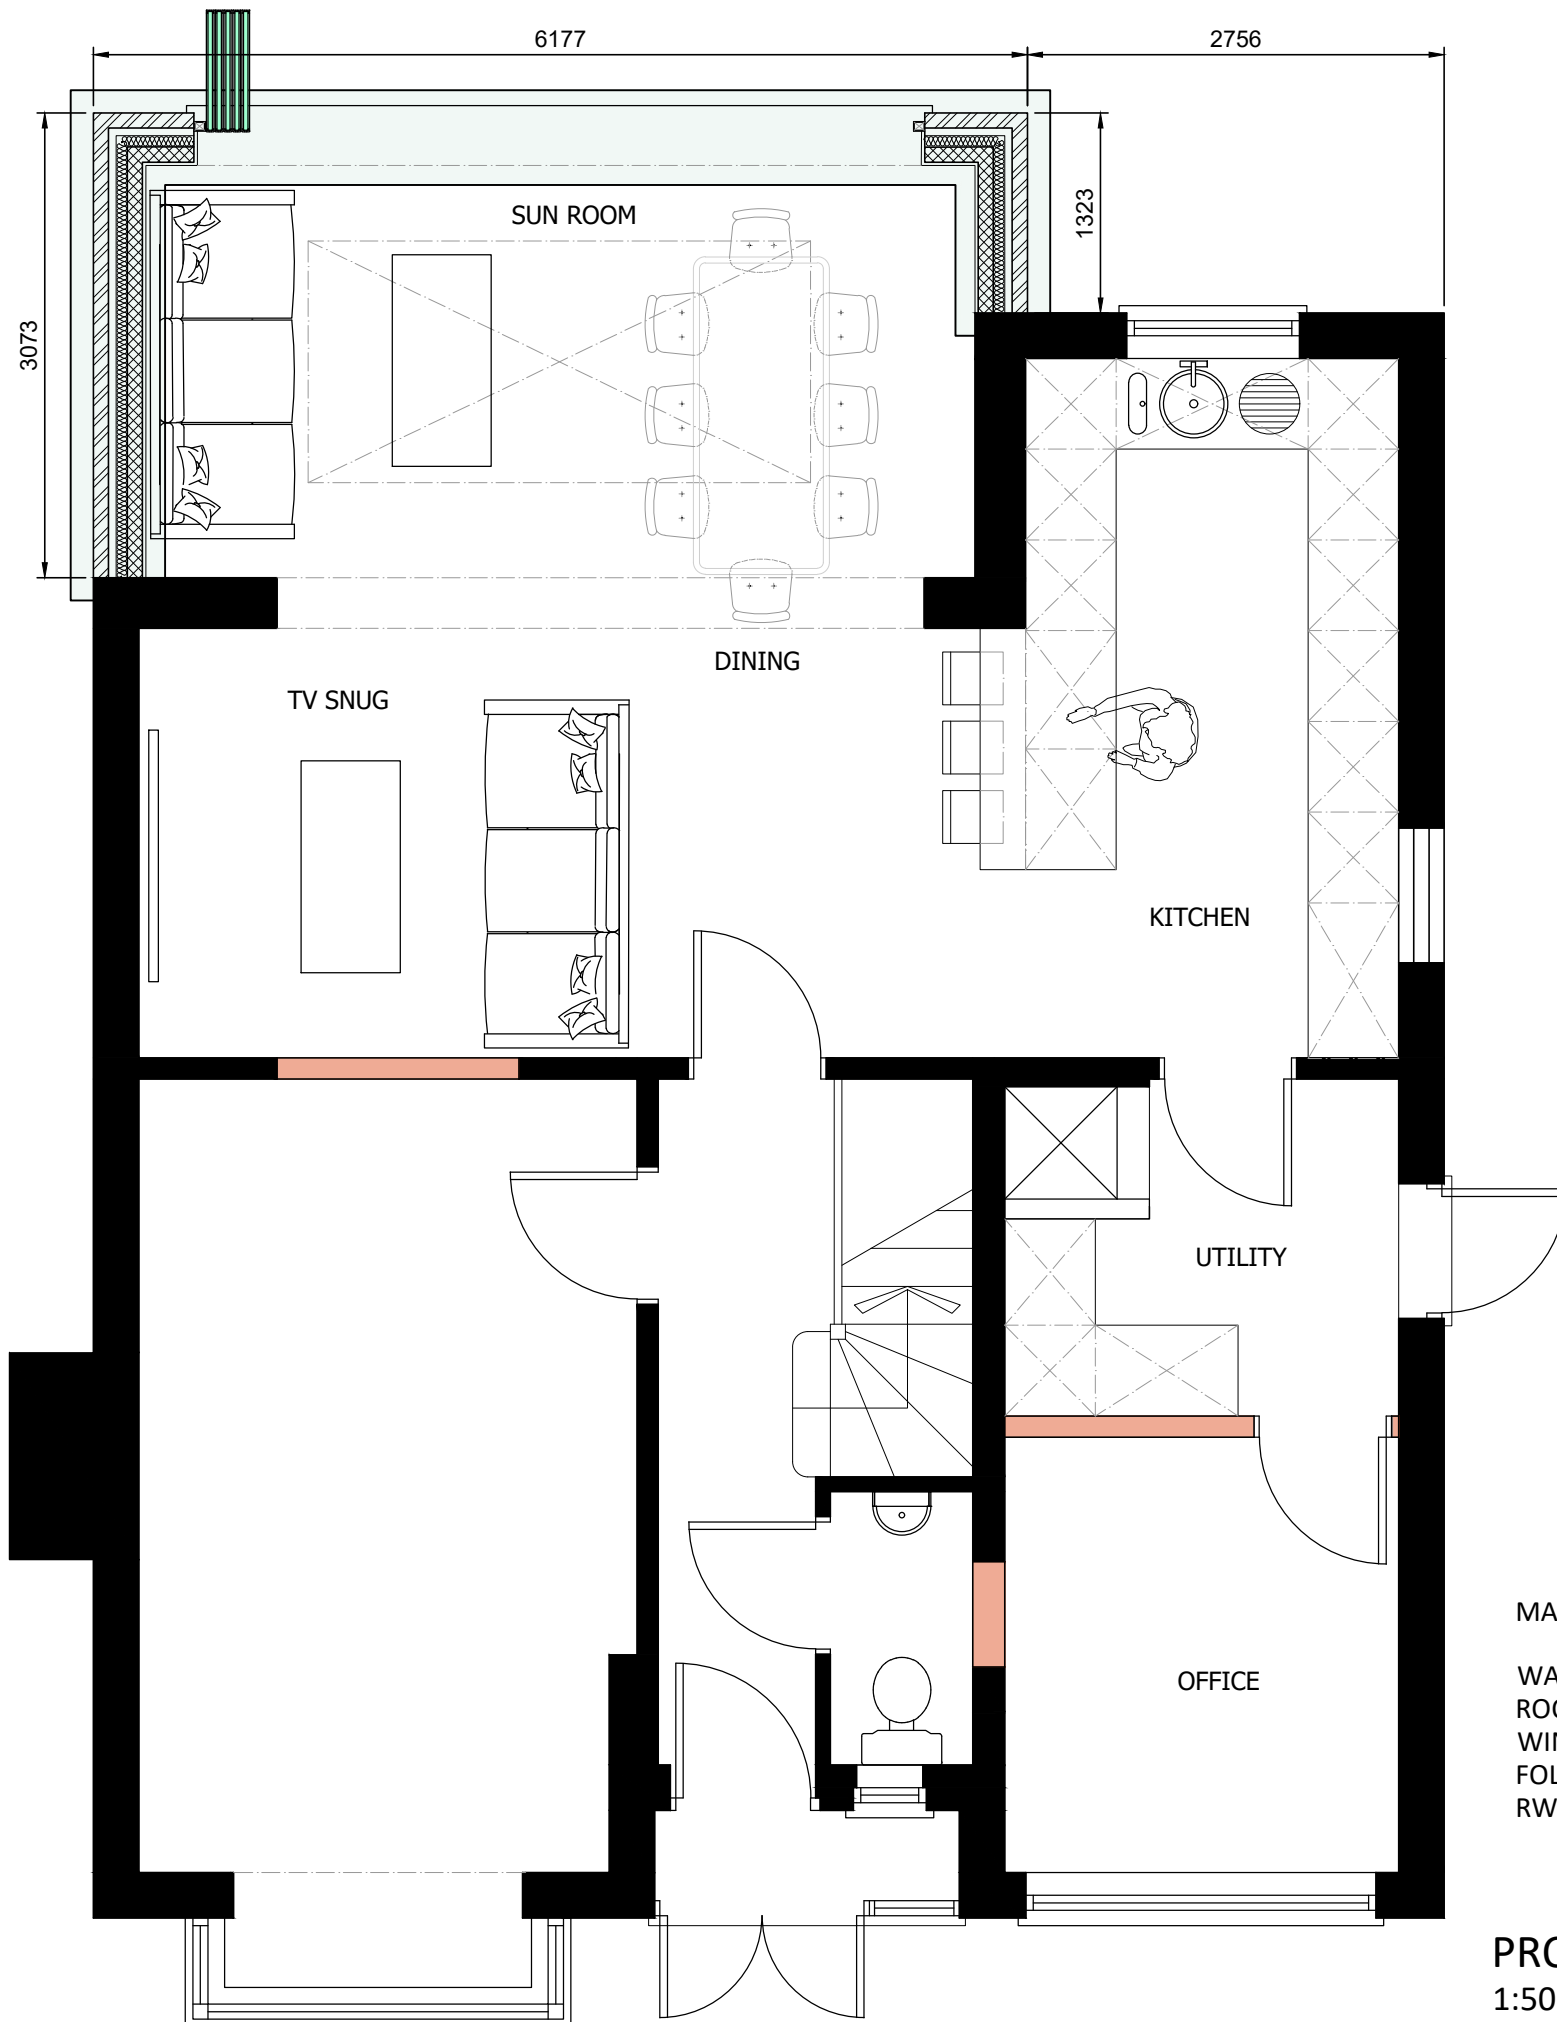


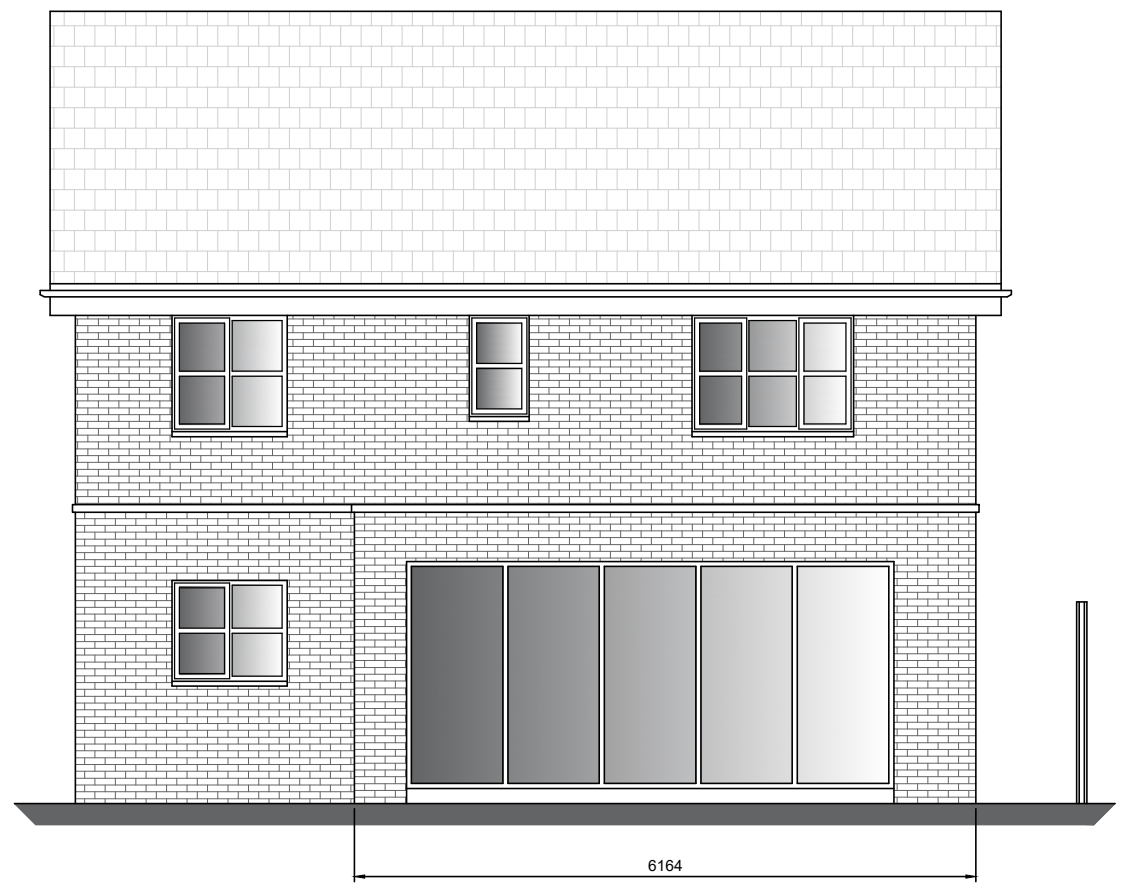

MATERIALS :-

- | | |
|---------------|---|
| WALLS | Red Facing Brick to match existing |
| ROOF | Felt Flat roof in dark grey with Black trim |
| WINDOWS | White UPVc to match existing |
| FOLDING DOORS | White UPVc or PC Aluminium |
| RWG | White UPVc to match existing. |

PROPOSED GROUND FLOOR PLAN
1:50 @A3

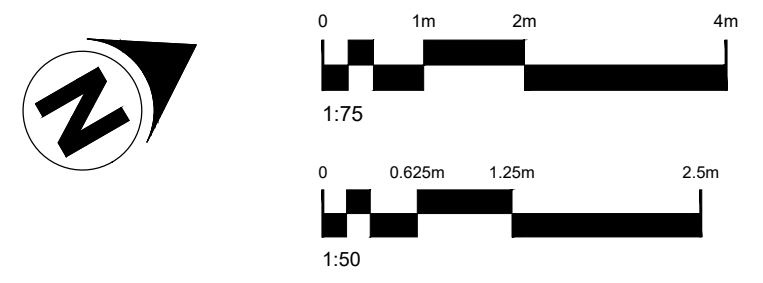

PROPOSED REAR ELEVATION
1:75 @A3

Mr & Mrs G Hamilton
44 Smithford Walk
Huyton L35 1SF
Proposed Rear Extension
**PROPOSED GROUND FLOOR PLAN
& REAR ELEVATION**
1:50 - 1:75 @A3
PL-SW25-002b
Rev B - Materials added