


THE DETAILS PROVIDED ON THIS DRAWING ARE SUBJECT TO COMMENT BY ALL THE RELEVANT APPROVING AUTHORITIES. UNTIL SUCH TIME AS ALL COMMENTS HAVE BEEN RECEIVED AND INCORPORATED ONTO THE DRAWINGS, ALL THE INFORMATION PROVIDED AND ASSOCIATED COSTINGS, ARE USED AT BLOOR HOMES RISK AND NO LIABILITY WILL BE ACCEPTED BY LEES ROXBURGH LTD.

H	Phase 2 redesigned to revised layout	CB	23.12.22
G	Updated to amended design	NL	17.05.22
H	Amended design details added.	NL	14.01.23
F	Road references amended.	NL	24.03.21
E	E Roads 1A-5.6 crossfall updated	CB	14.12.22
D	Updated sections to suit updated layout & drainage design.	CB	22.10.20
C	Road 1A long section added.	DW	19.02.21
B	Updated sections to suit updated layout & drainage design.	DW	08.07.20
A	Updated sections to suit updated layout & drainage design.	DW	21.11.18
Rev	Revision	By	Date

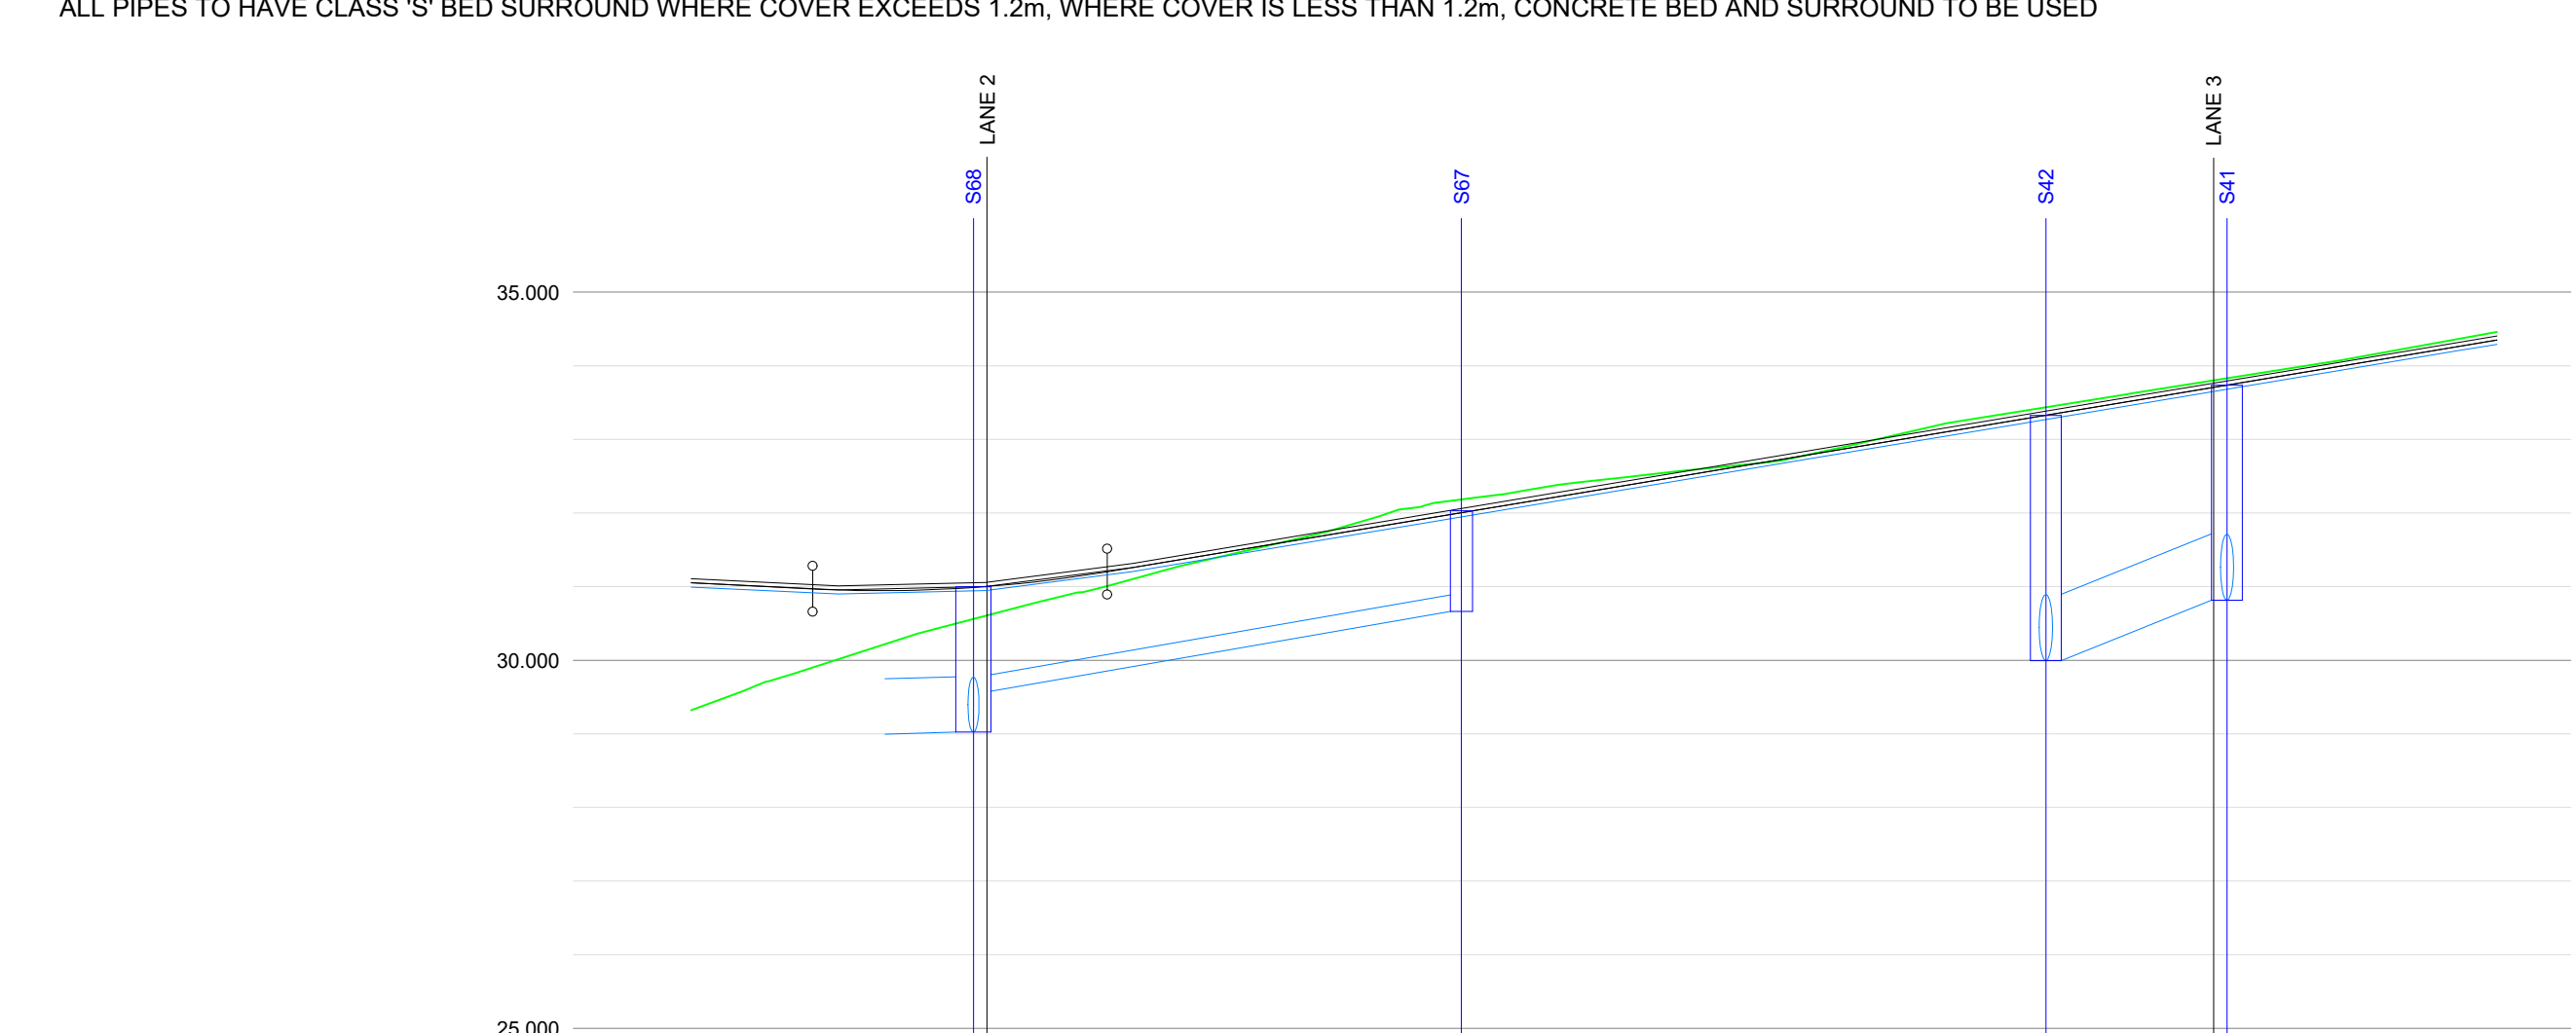

Halsnead Garden Village
Whiston

Phase 1
Longitudinal Sections
Sheet 3 of 8

Lees Roxburgh
Consulting Engineers

The Genesis Centre
Science Park South
Birchwood
Warrington
WA3 7BH

01925 812988
office@leesroxburgh.co.uk
www.leesroxburgh.co.uk

