


scaled to 2.5 times
N PORT SCALE

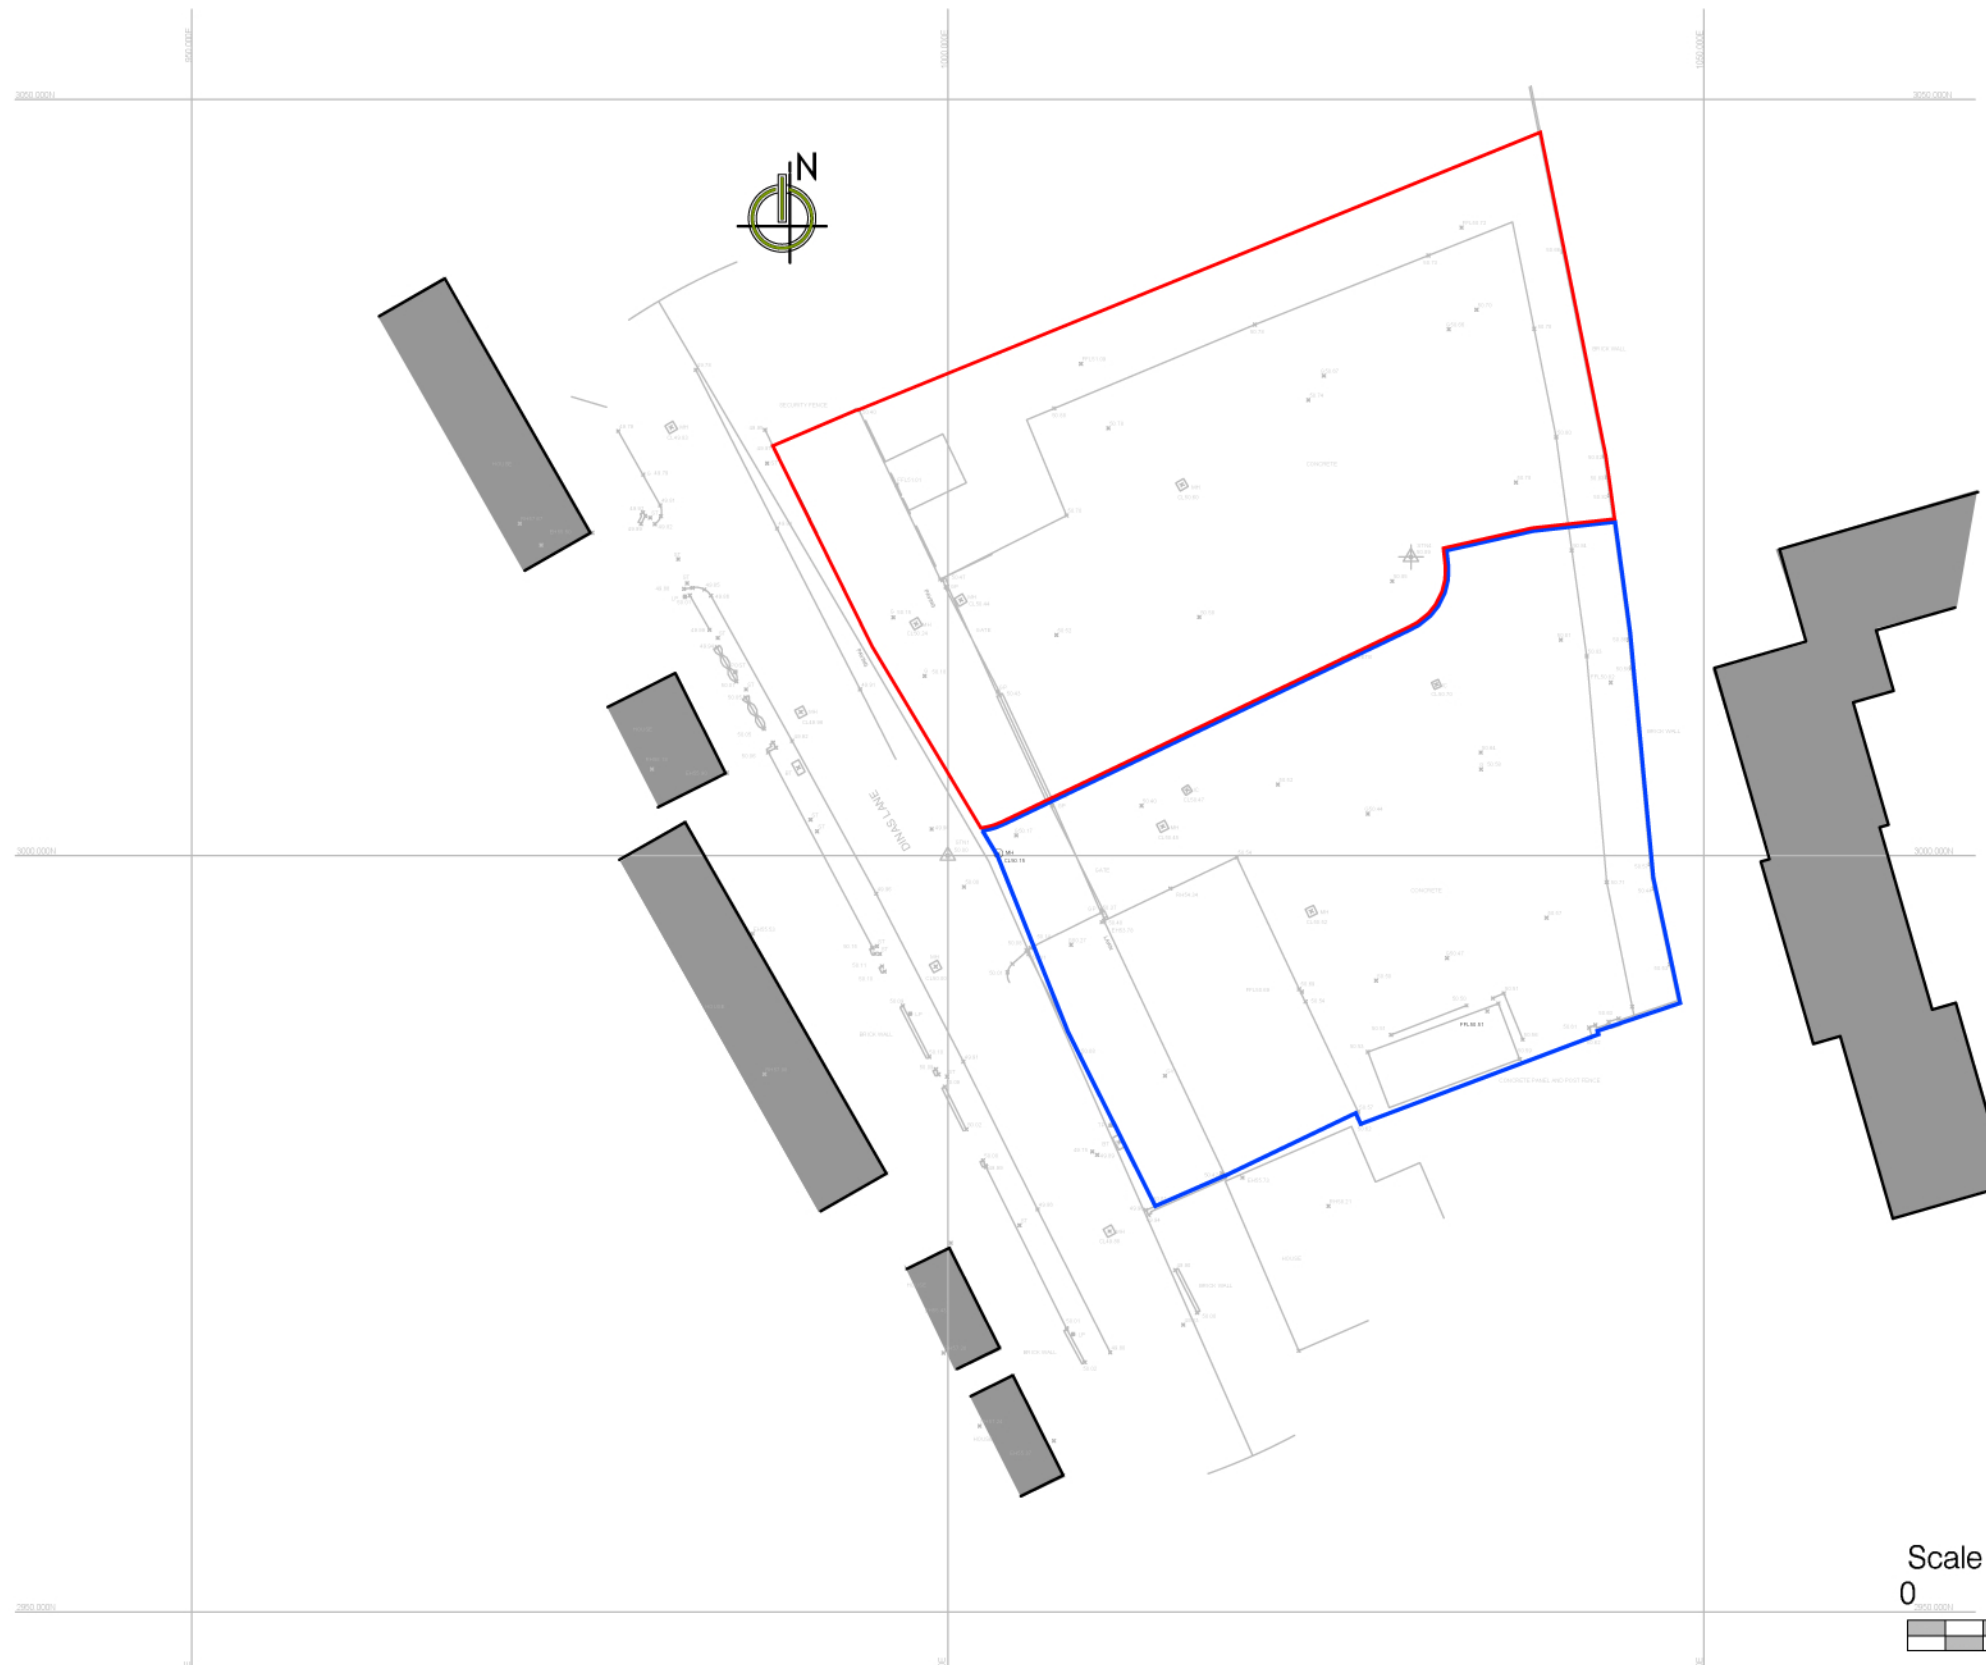

Revision	Date	Description
Rev		

This drawing is covered by copyright which remains with KWL Architects Ltd. and must not be reproduced in any form without their express permission. This drawing should not be scaled for construction purposes, use figured dimensions only.

Drawn

--	--

Client PRIMA GROUP			
Project 41 DINAS LANE, KNOWSLEY, LIVERPOOL, L36 2NL			
Drawing SITE LOCATION PLAN			
Scale 1:100 @ A3	Date 03.06.2021	Drawn	Checked
Job No. 5074	Dwg No. PL101	Revision	Status PLANNING

KWL Architects

Poplar House Hazell Drive
Newport S.Wales NP108FY
T.+44 (0)1633 81 71 71
www.kwlarchitects.co.uk