

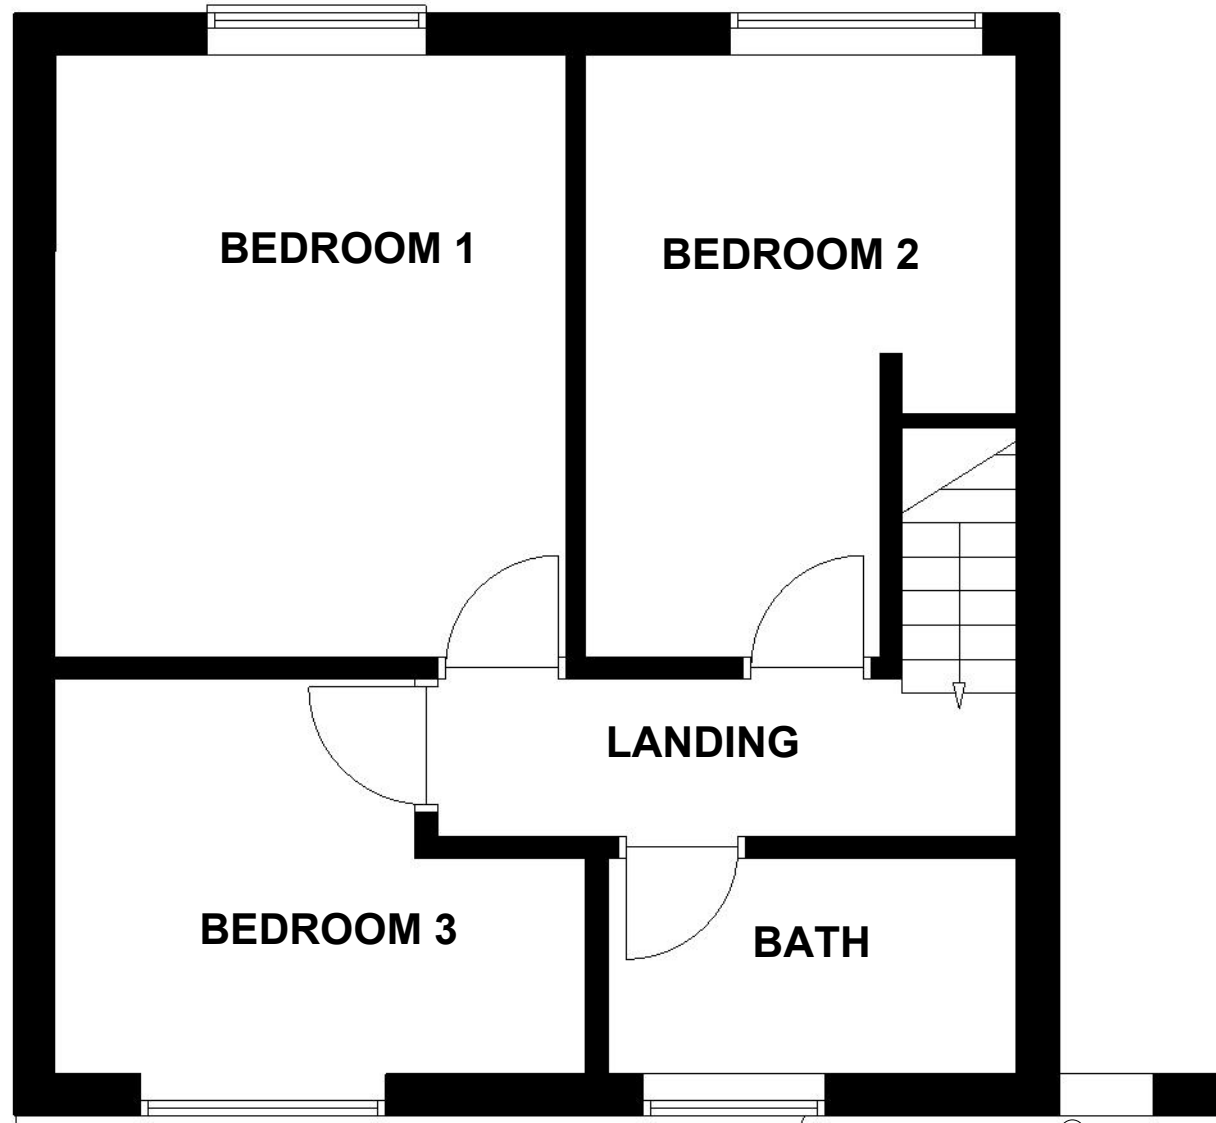
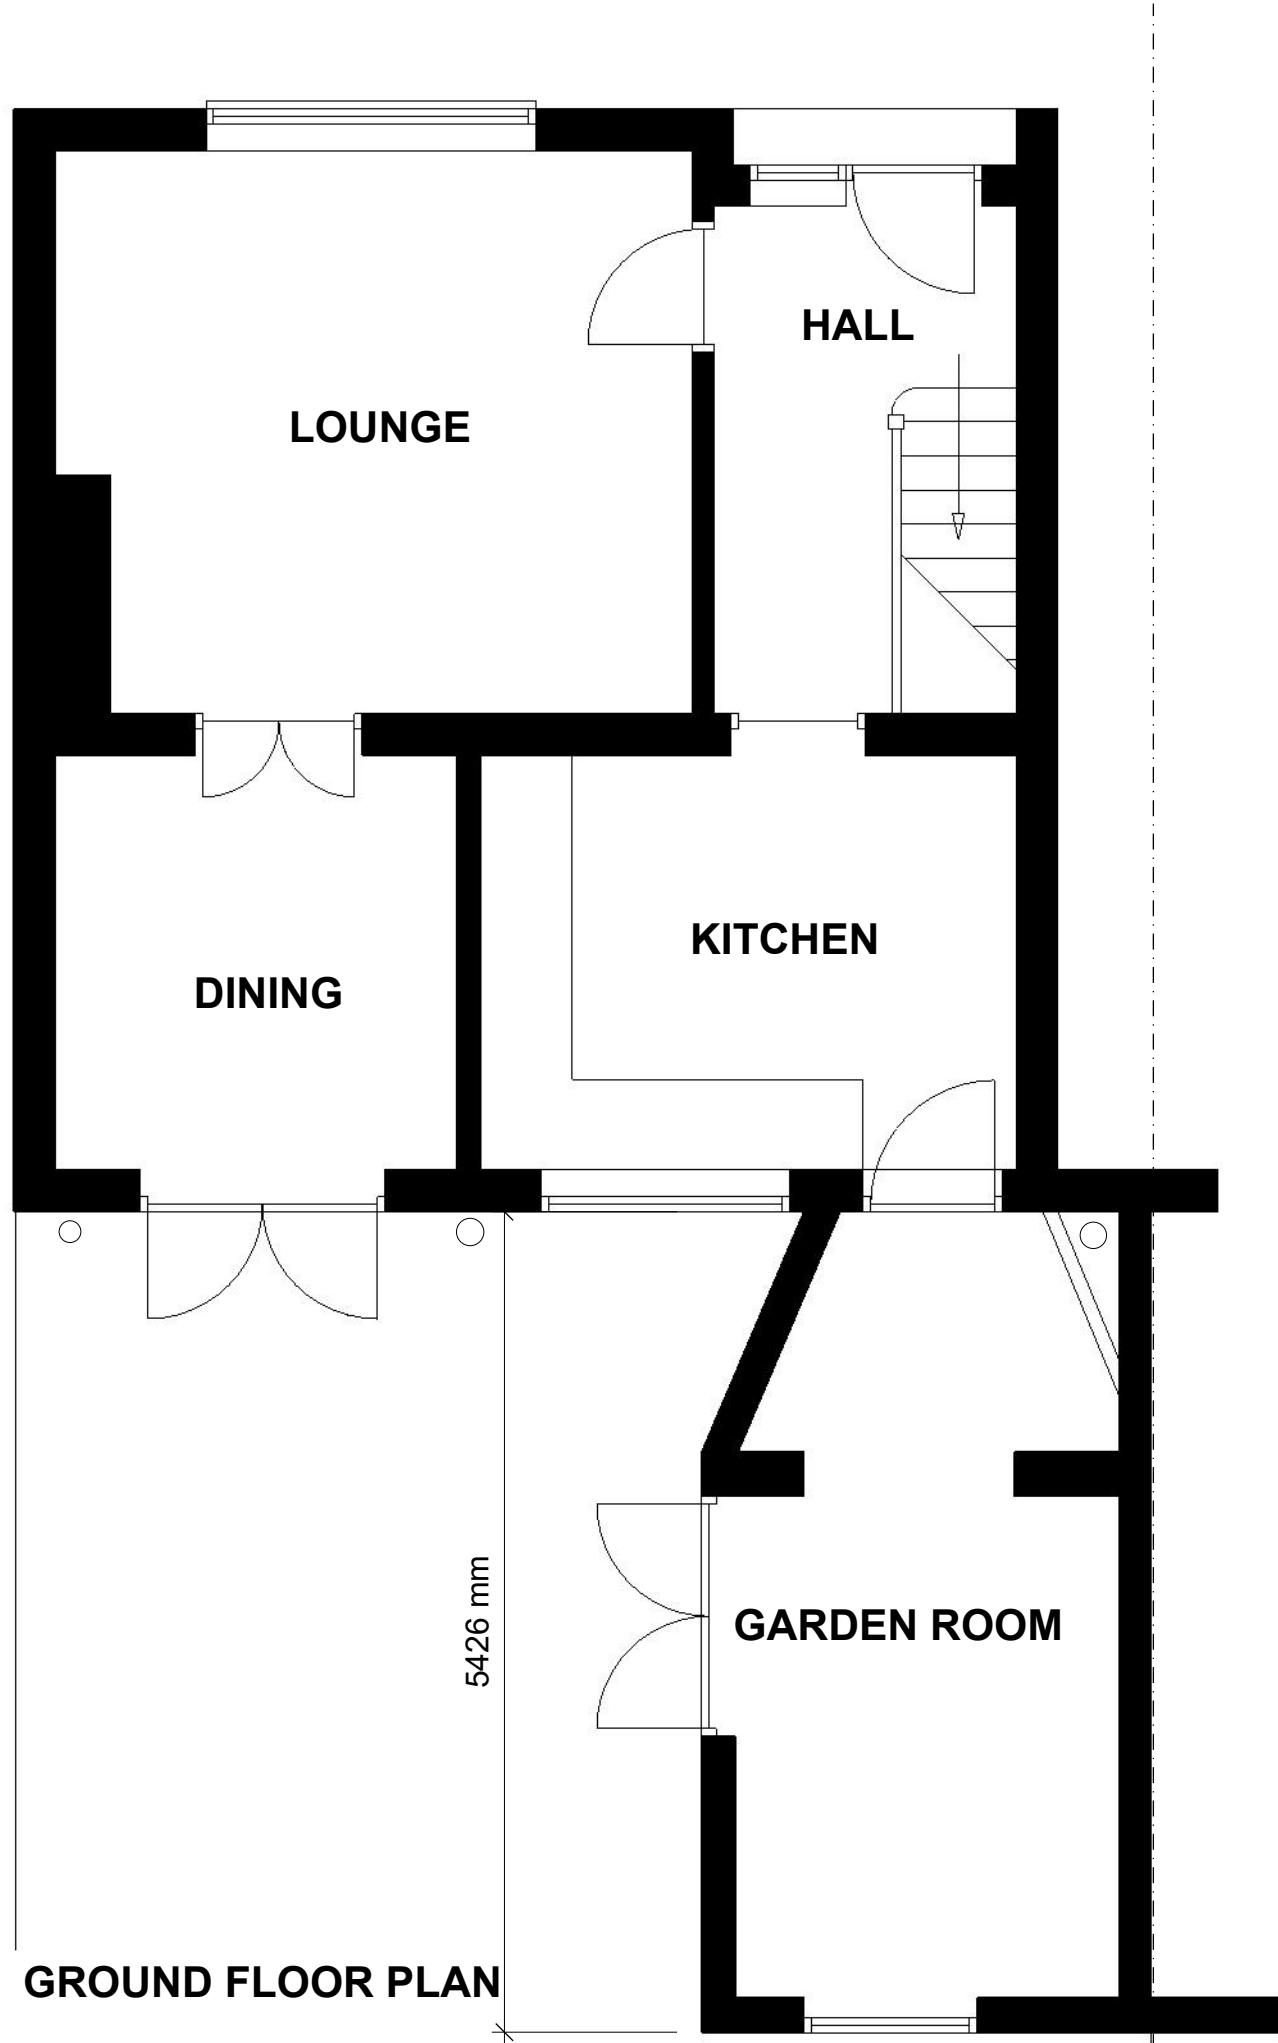
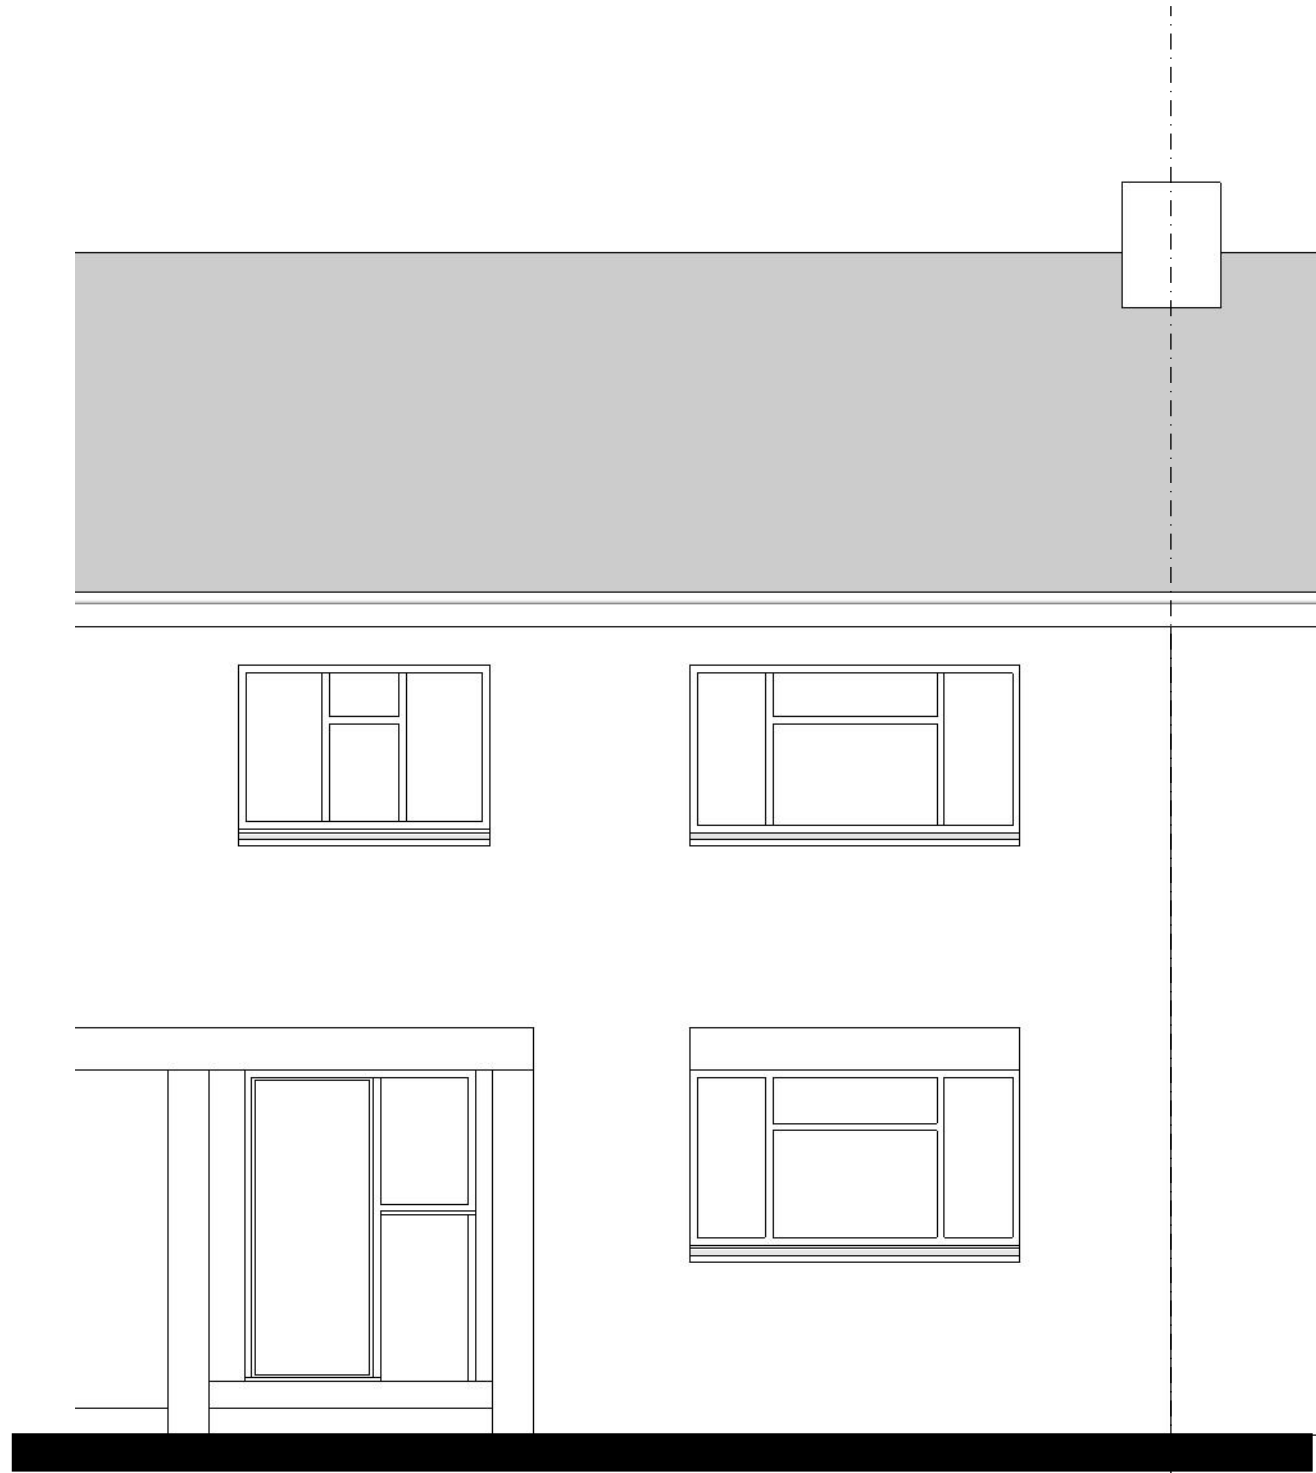


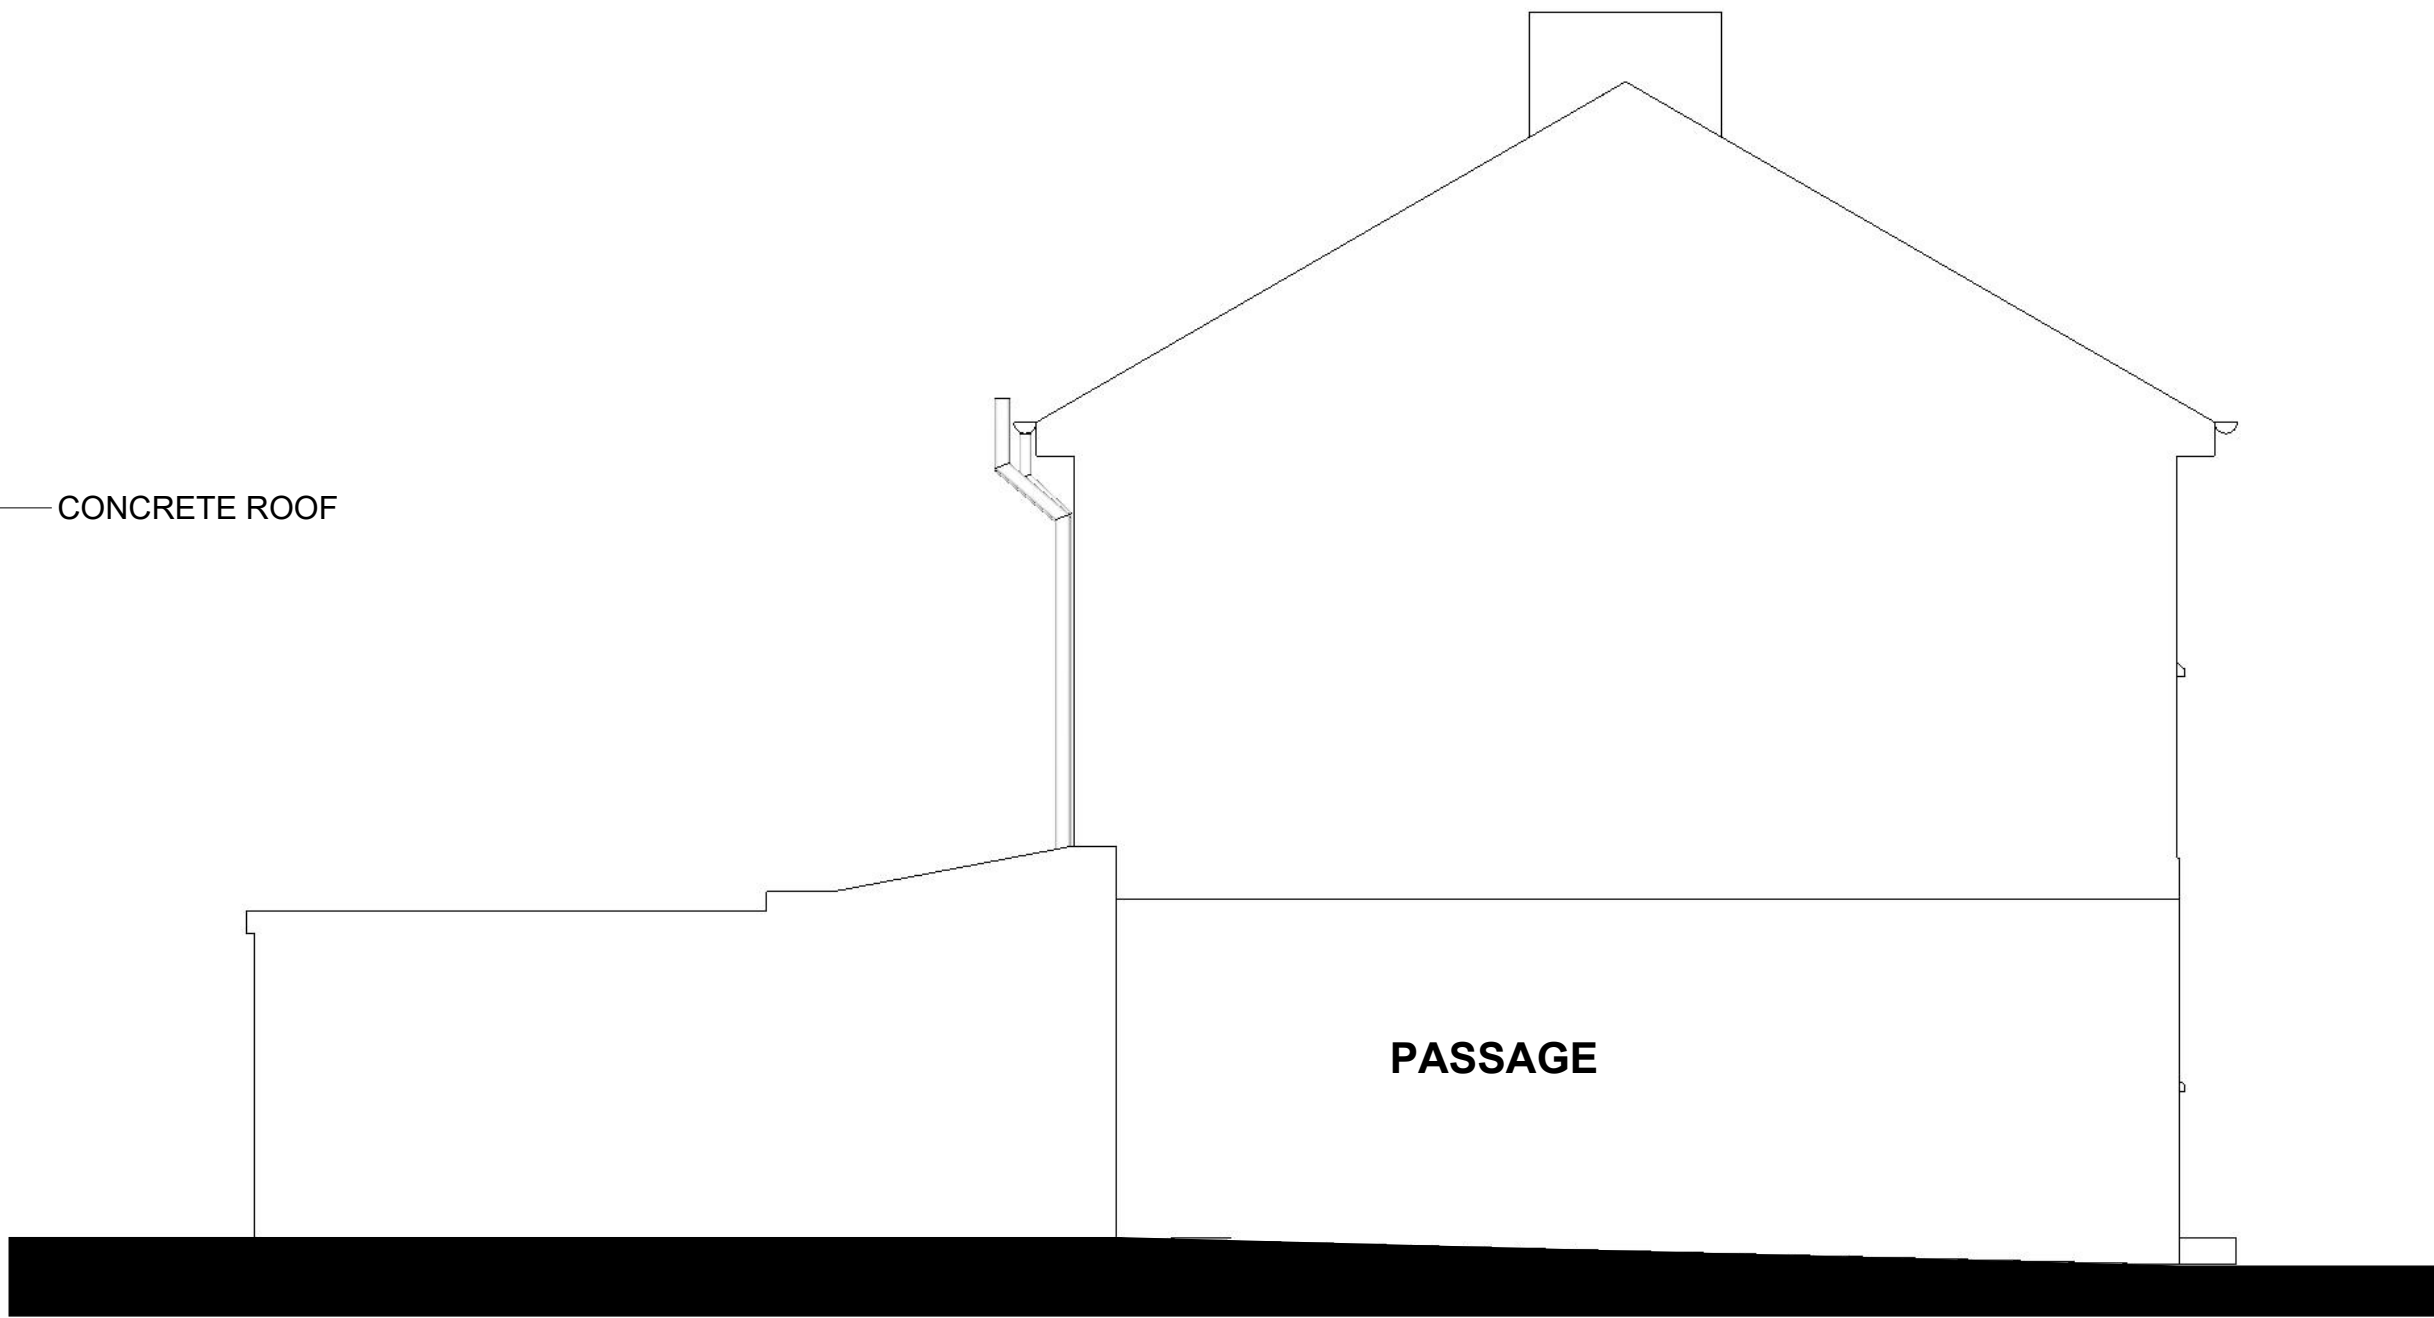

NOTE:
THE FIRST FLOOR IS A PRE CAST CONCRET FLOOR

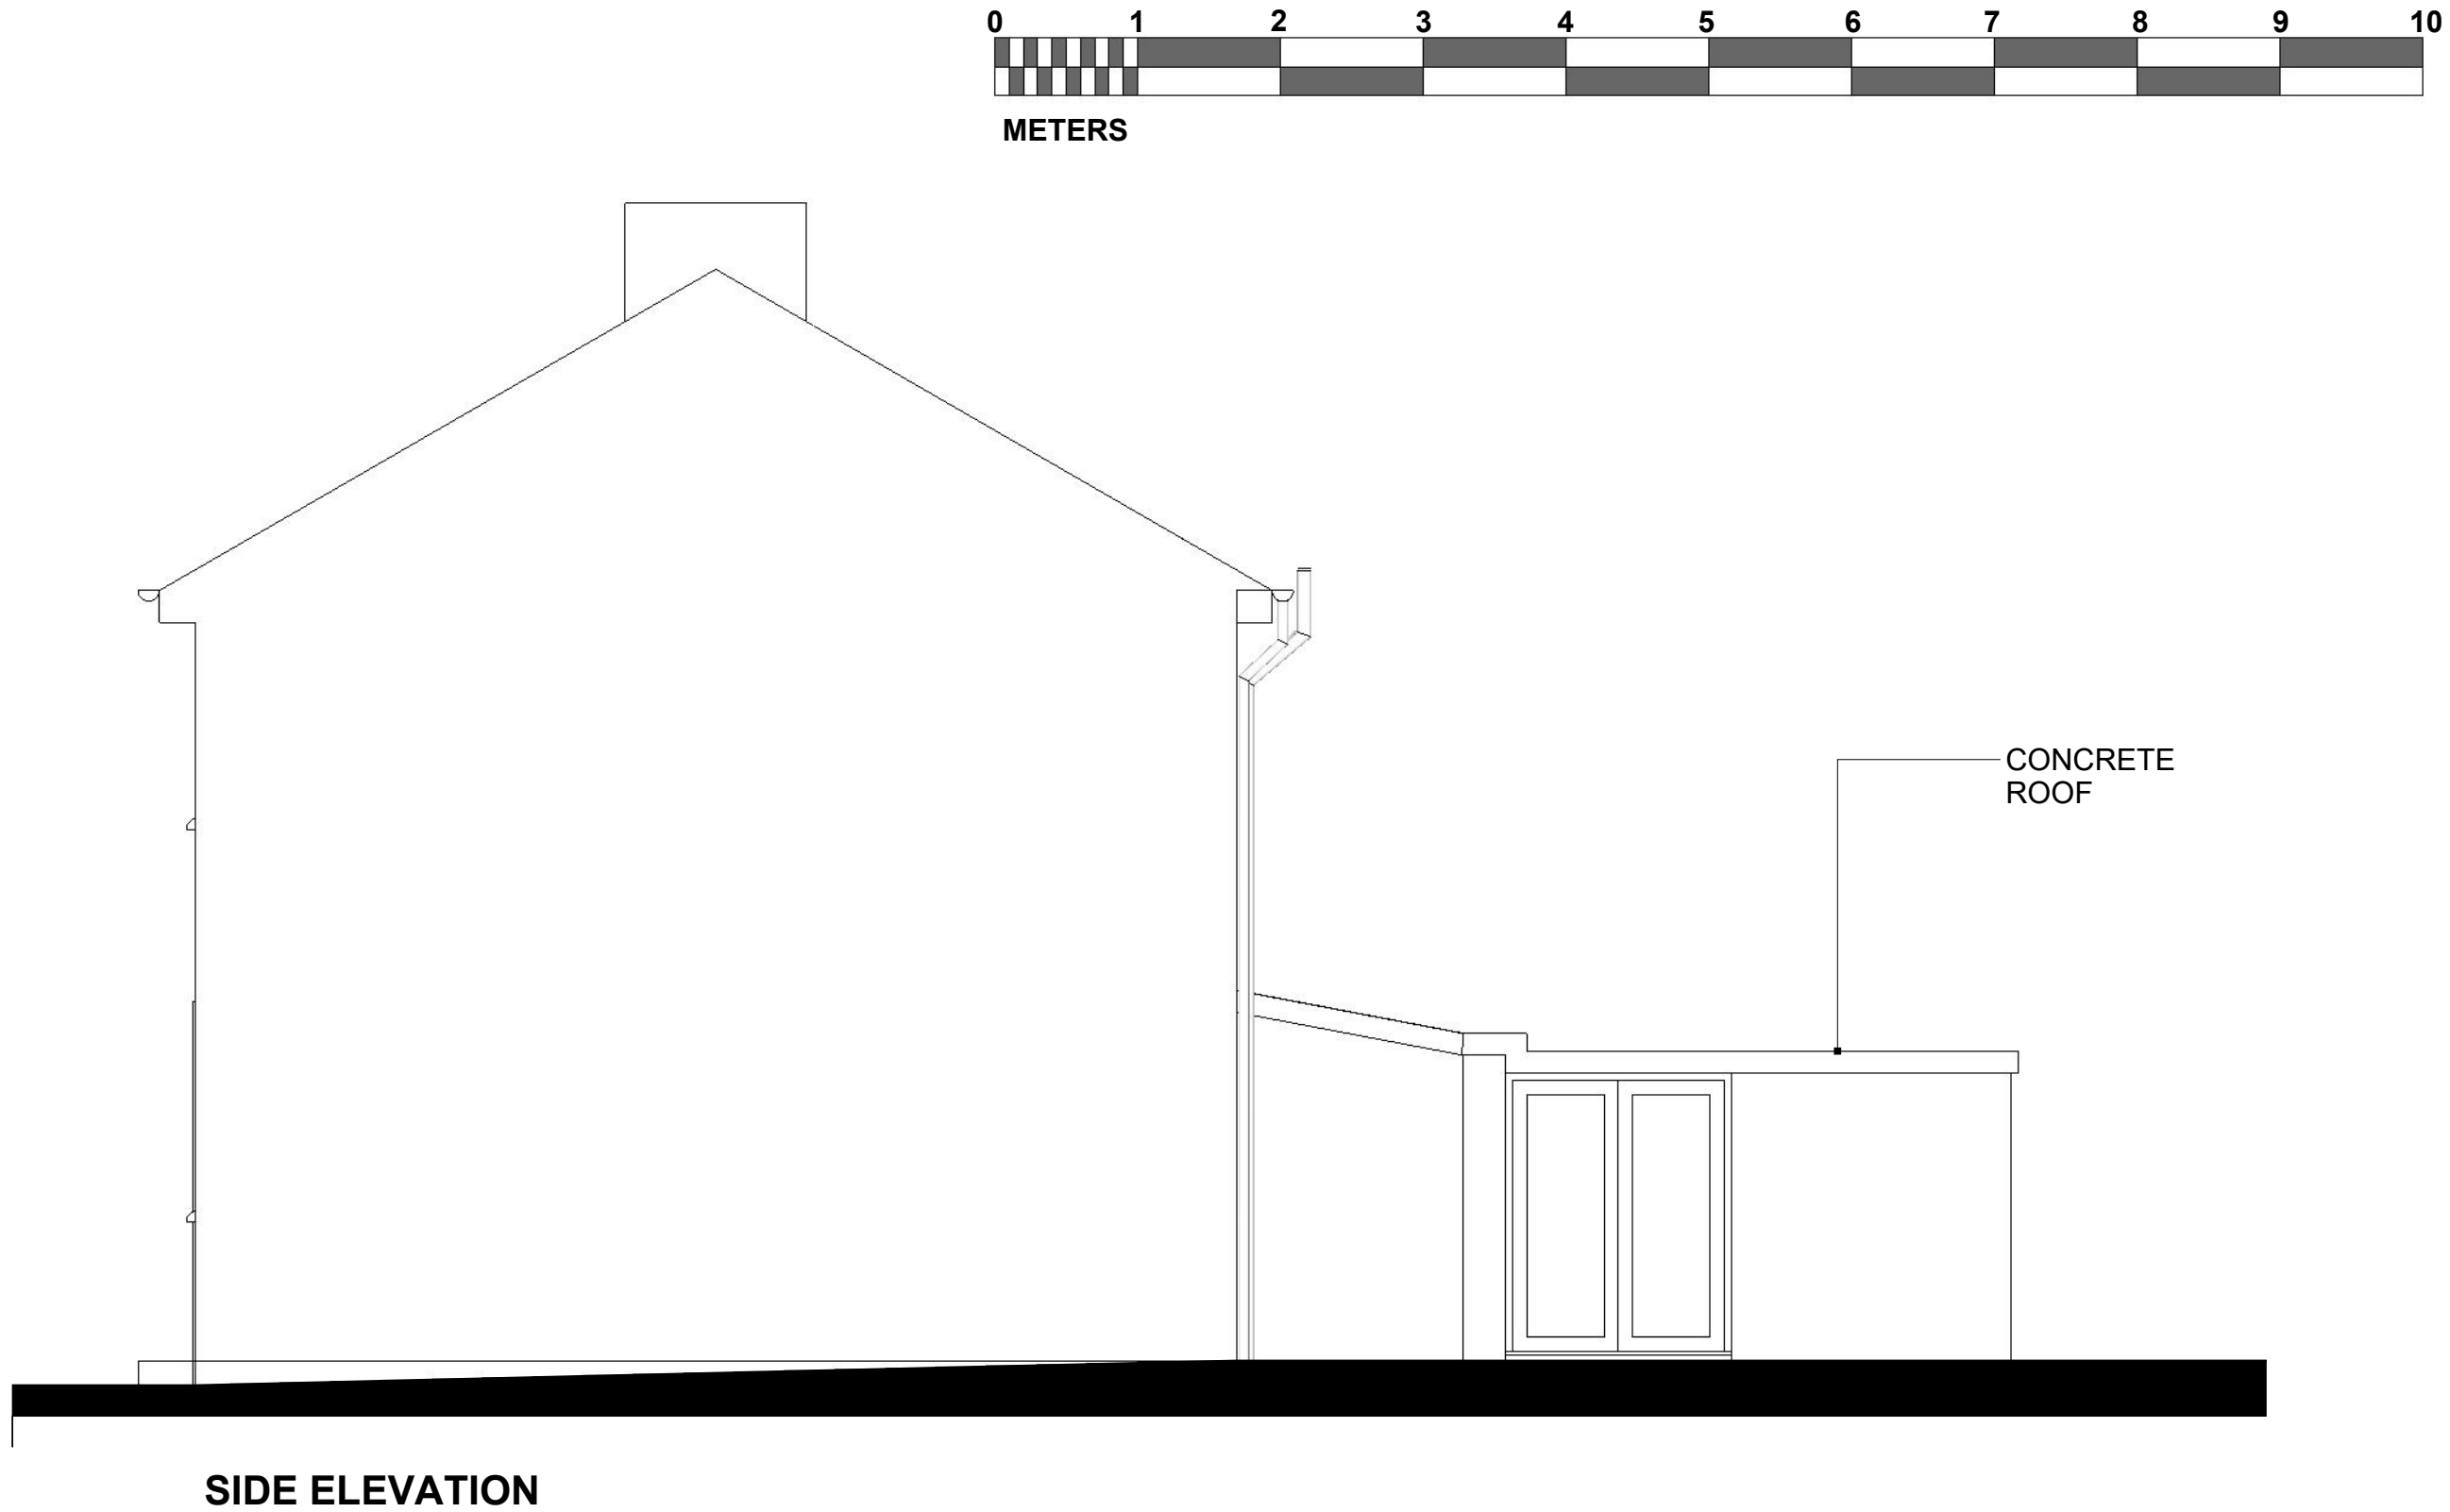

PROJECT TITLE

PROPOSED SINGLE STOREY EXTENSION
TO REAR OF DWELLING

DRAWING TITLE

EXISTING DETAILS

Tel: 07786 362 196
EMAIL: garyemorris65@gmail.com



CLIENT

ANDREW LOWE
32 BIRCH ROAD
HUYTON
L36 0XD

SCALE

1:50 @ A1

DATE

05 06 2025

REV

AL