
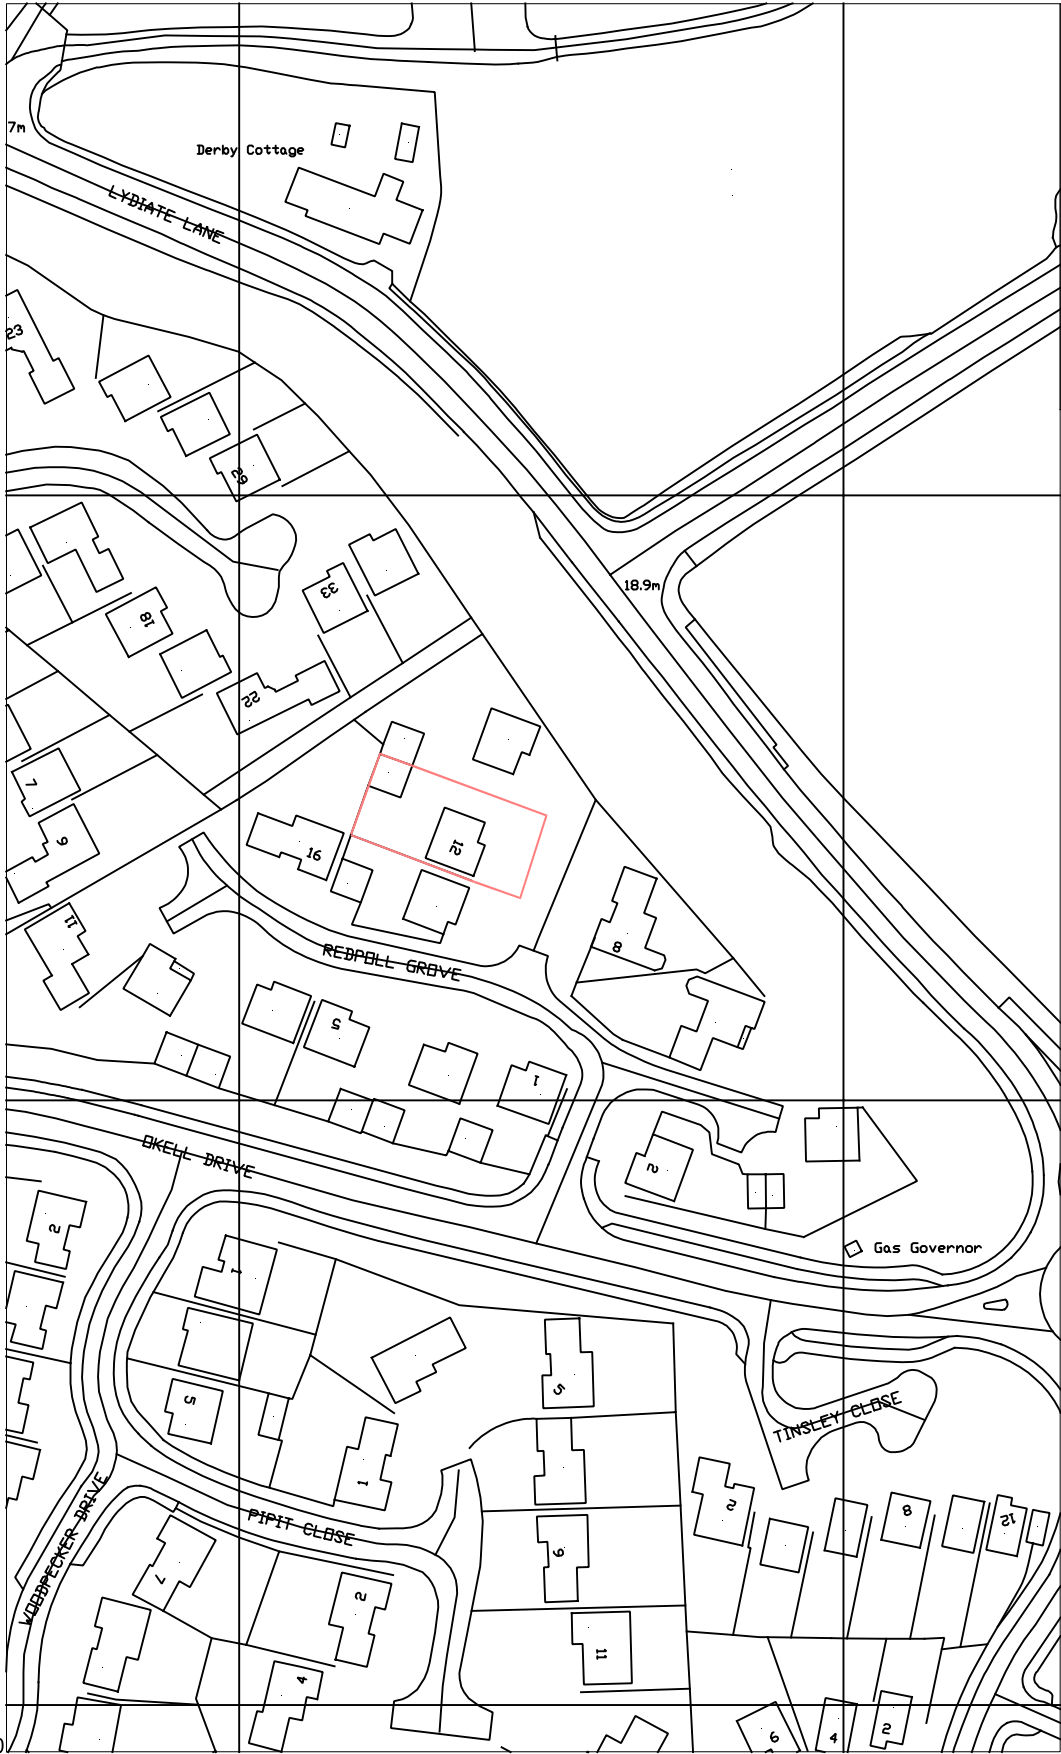


1:1250

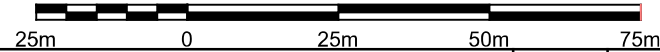

Project
SINGLE STOREY REAR EXTENSION FOLLOWING THE REMOVAL
OF THE CONSERVATORY AT 12 REDPOLL GROVE, LIVERPOOL.
L26 7XZ

Client
MR & MRS McGLYNN

Contract No.	Drg.No.	Revision	Scale	1:1250	@ A4
	1		By	MCC	Date
			Chkd		MARCH 2024

Drawing Title
SITE LOCATION PLAN

MAT Design Limited
Town Planning & Building
Control Consultants

17 BROOKSIDE AVE
ECCLESTON
ST. HELENS
WA10 4RN

Telephone:07850203448
E-mail:miketa@blueyonder.co.uk