
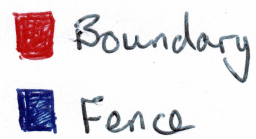
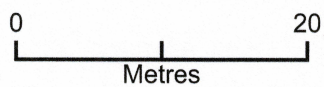


L36 8JG - Fence

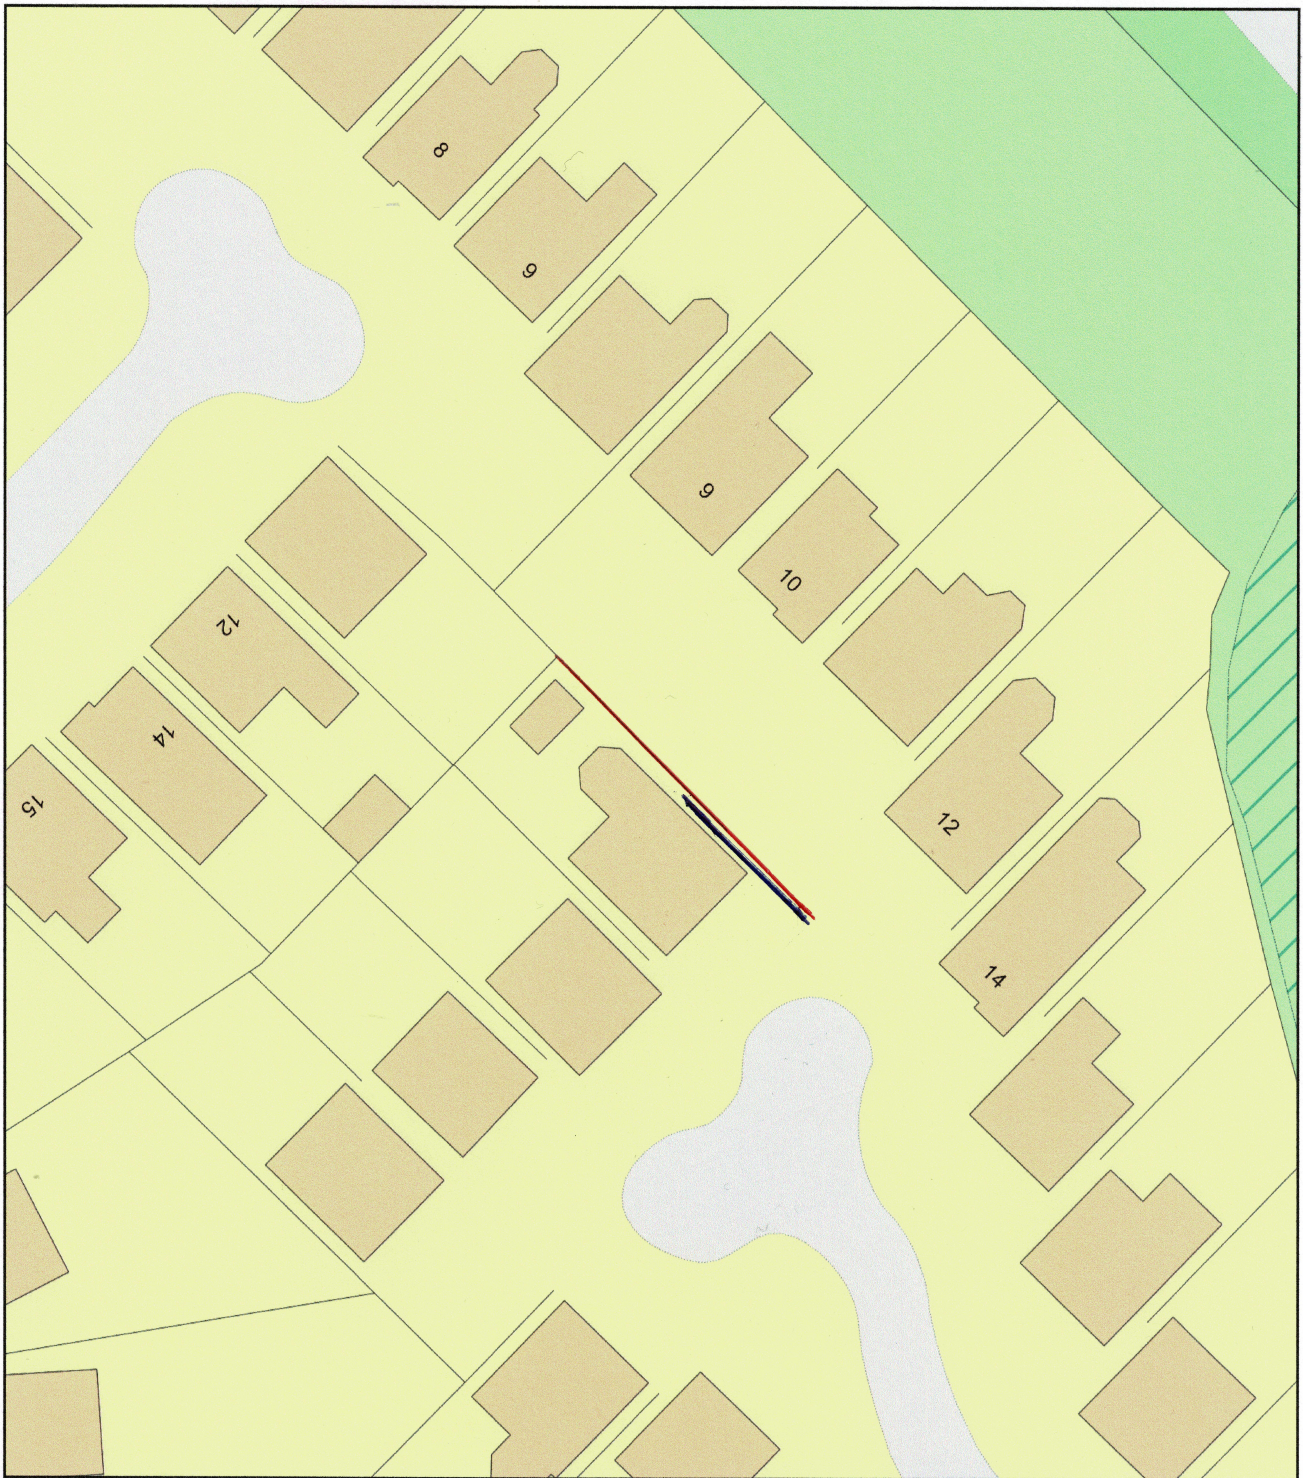

Plan Produced for: Steve Smith

Date Produced: 17 Aug 2021

Plan Reference Number: TQRQM21229130706052

Scale: 1:500 @ A4