



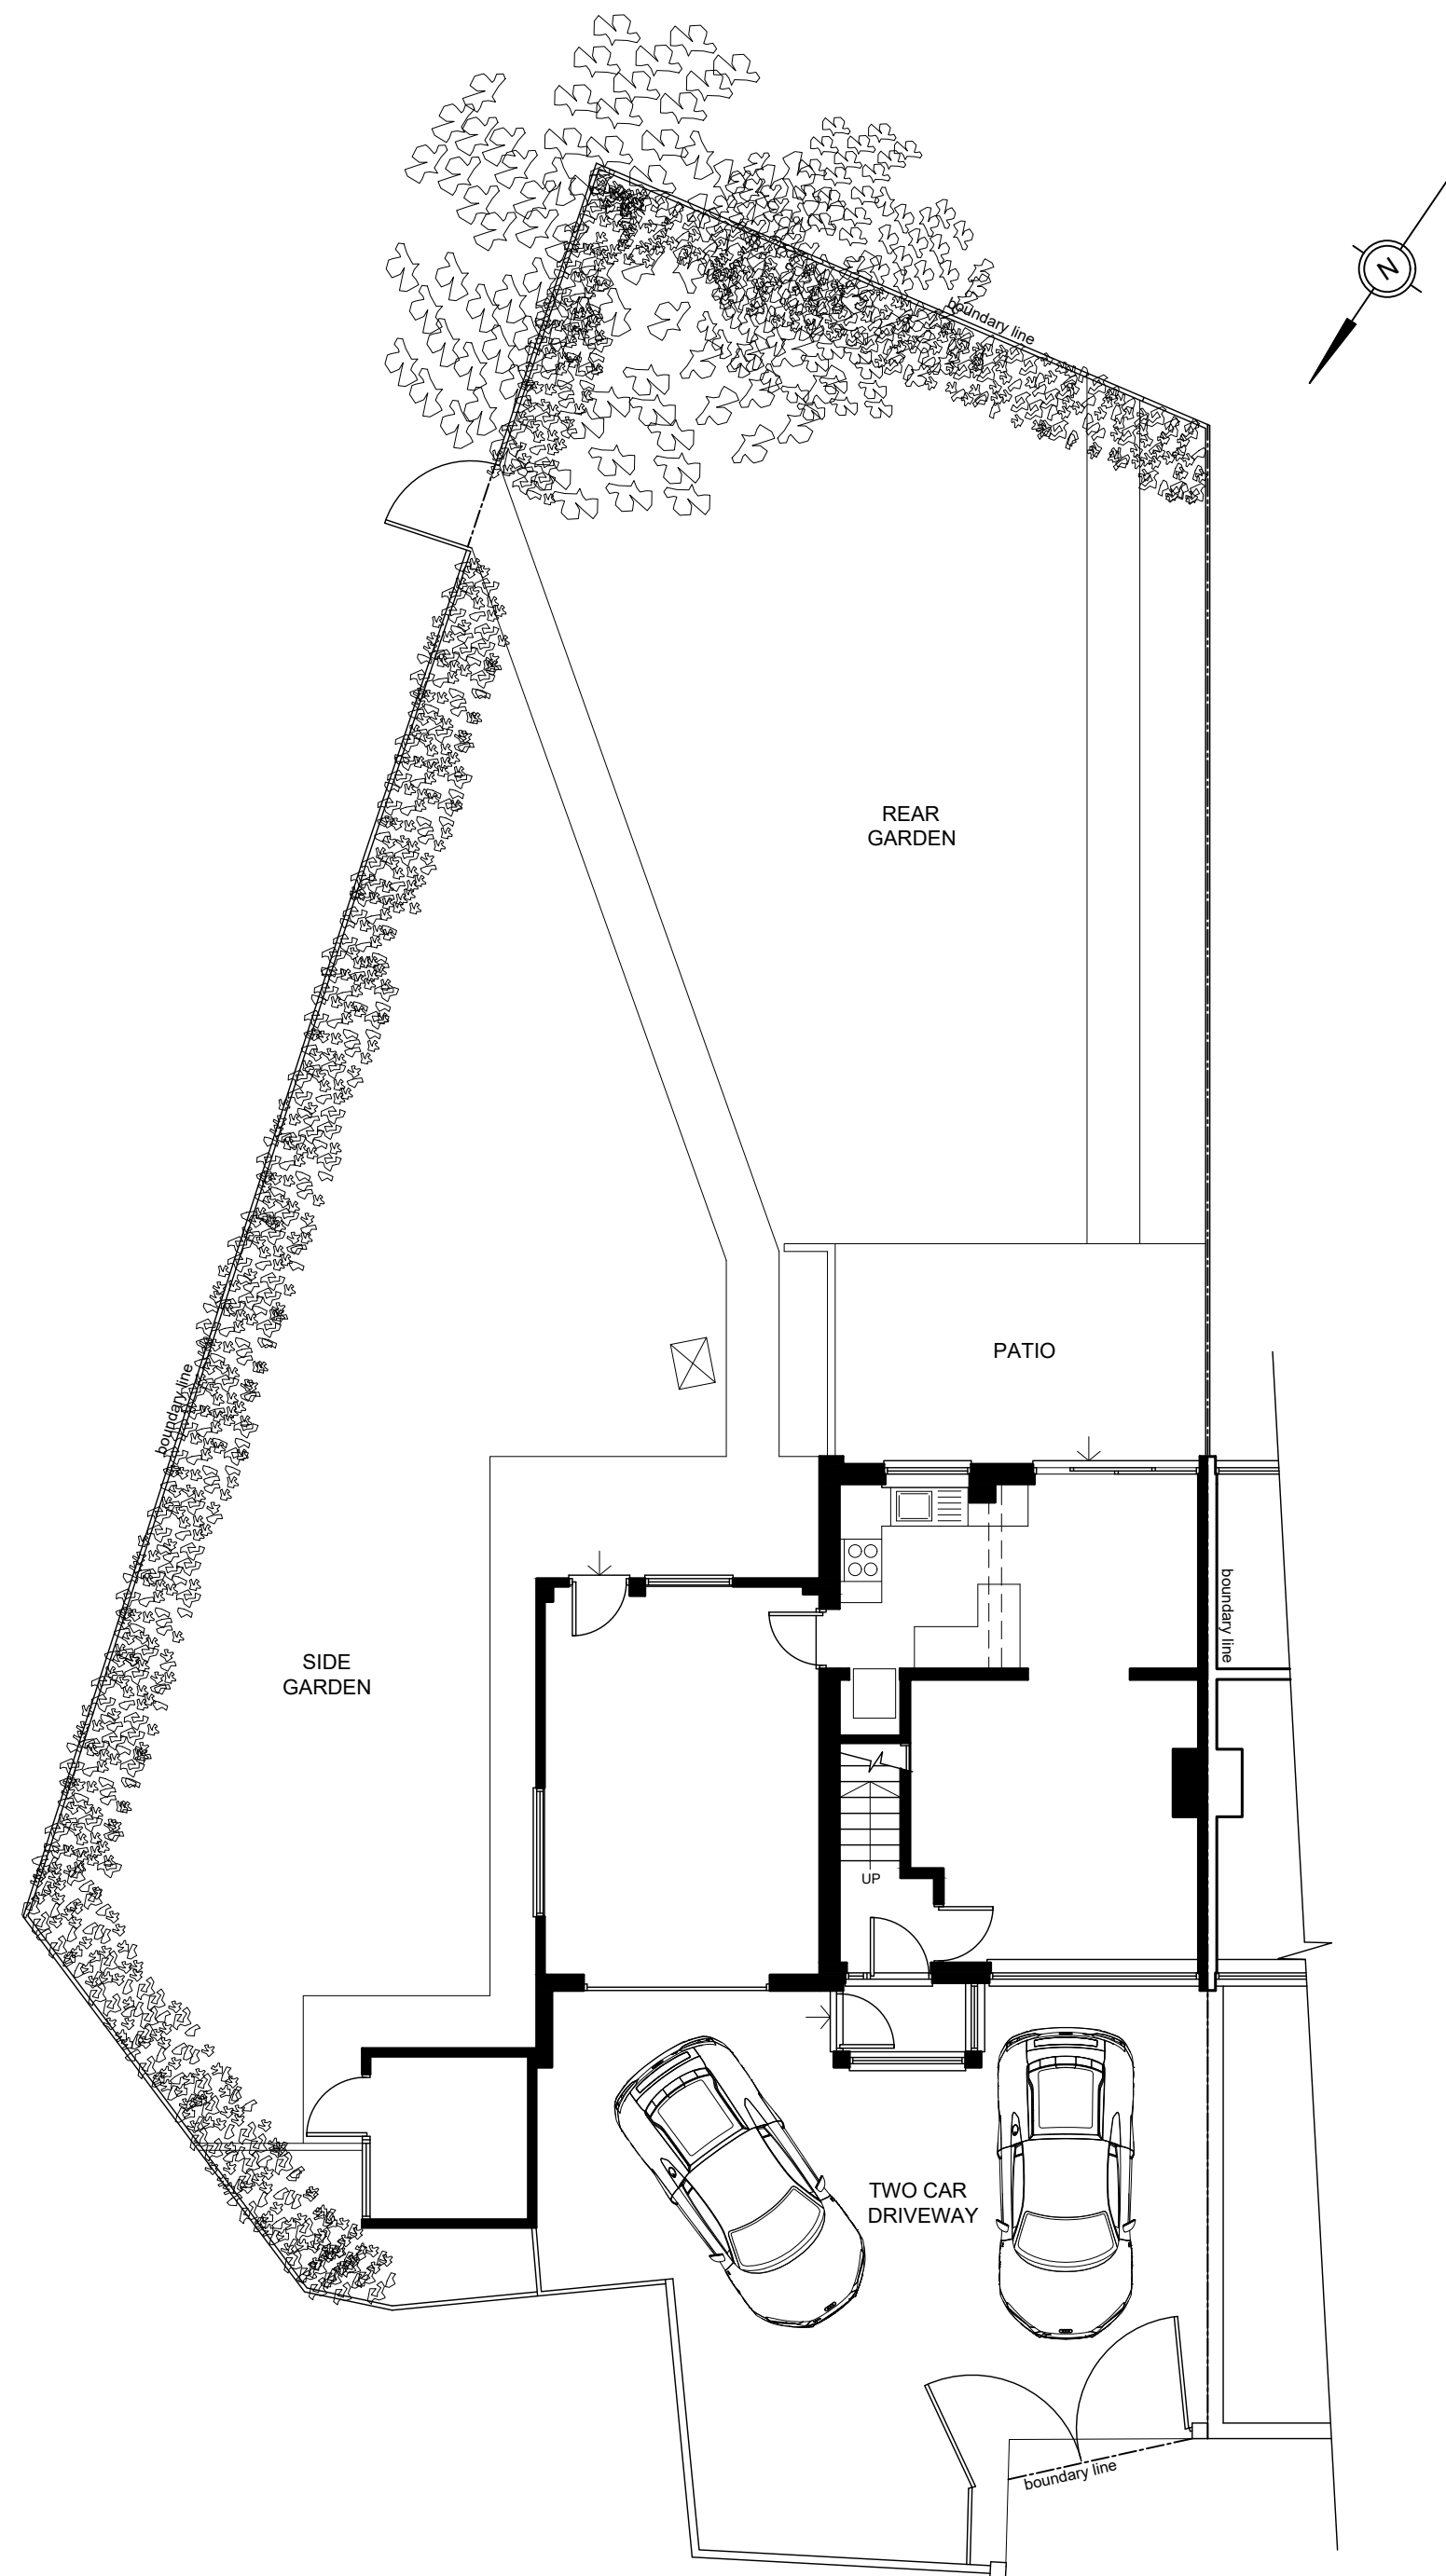

1:100 scale bar 0 1 2 3 4 5metres

EXISTING SITE BLOCK PLAN

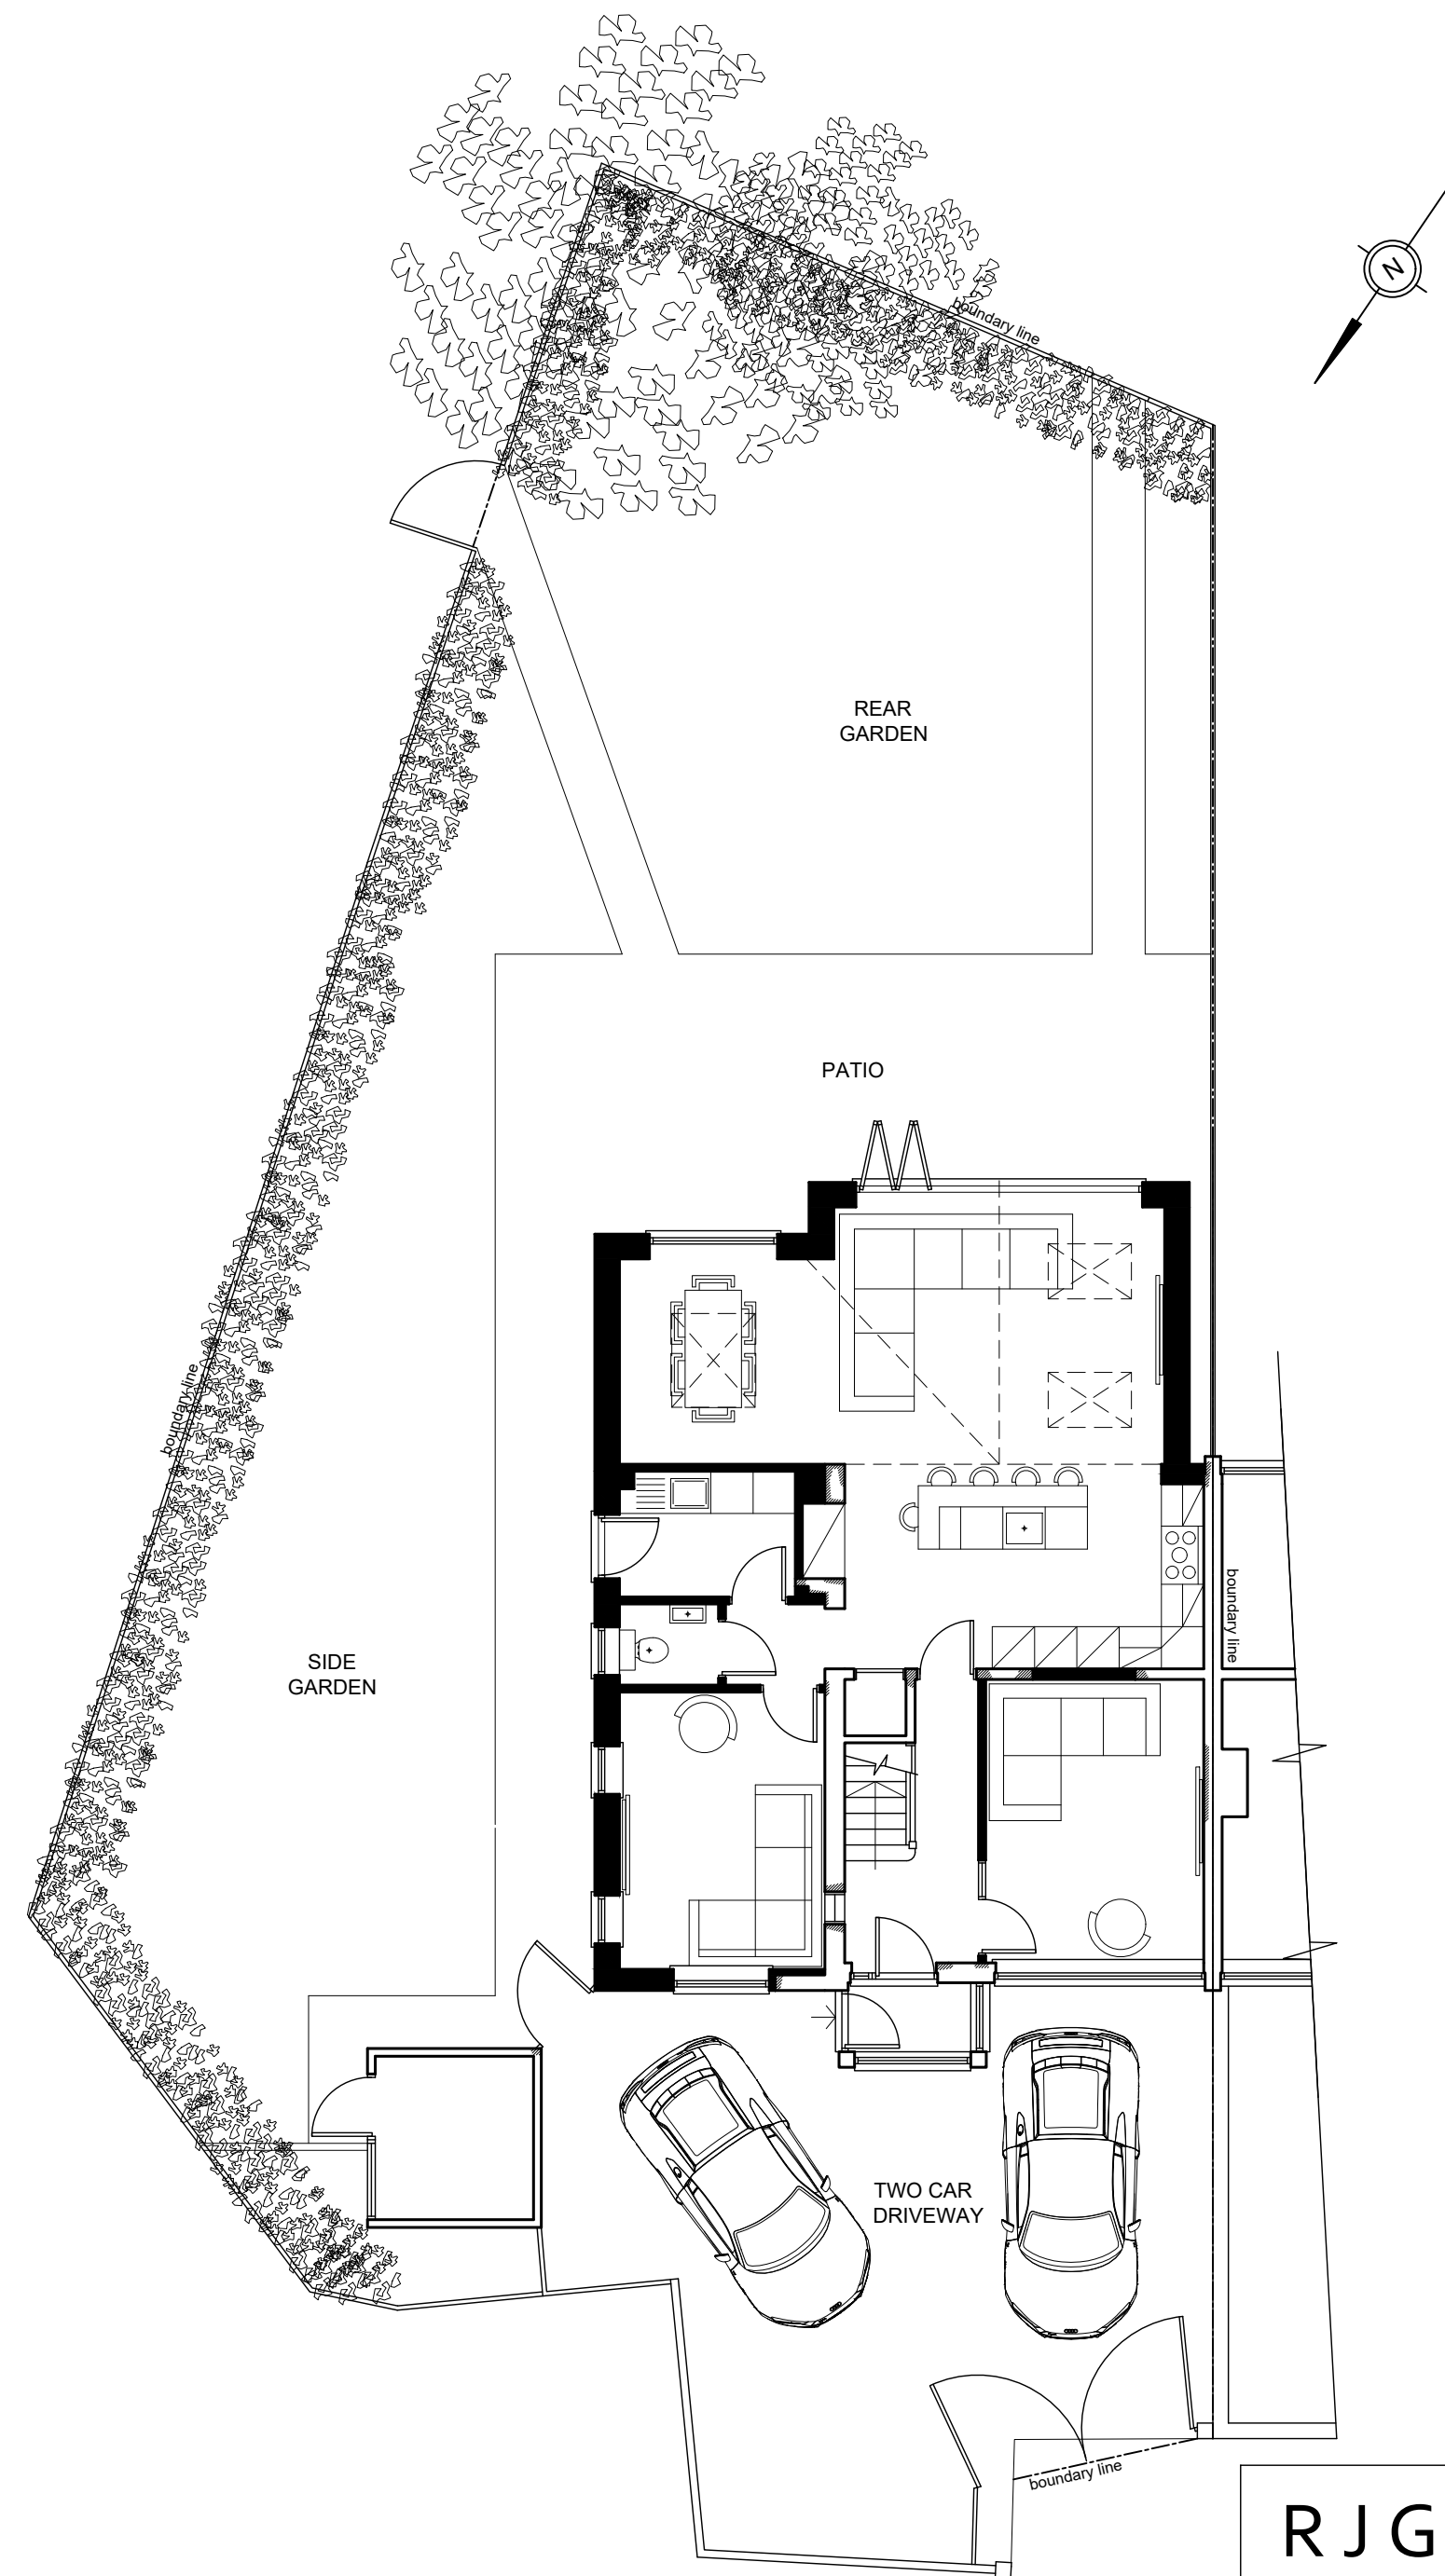

1:100 scale bar 0 1 2 3 4 5metres

PROPOSED SITE BLOCK PLAN

RJG Architecture LTD For All Your Architectural Design Requirements Tel : 01744 418419 e-mail: info@jperfectionists.co.uk	Project 25 Mount Crescent Kirkby Liverpool		
	Draw Title Existing and Proposed Site Block Plans		
	Draw No 01885/SK/02	Scale 1:100	Date Oct '24
1. Figured dimensions to be followed in preference to scale. 2. All dimensions to be checked on site. 3. This drawing remains the copyright of the architect and may not be copied without prior consent.			