


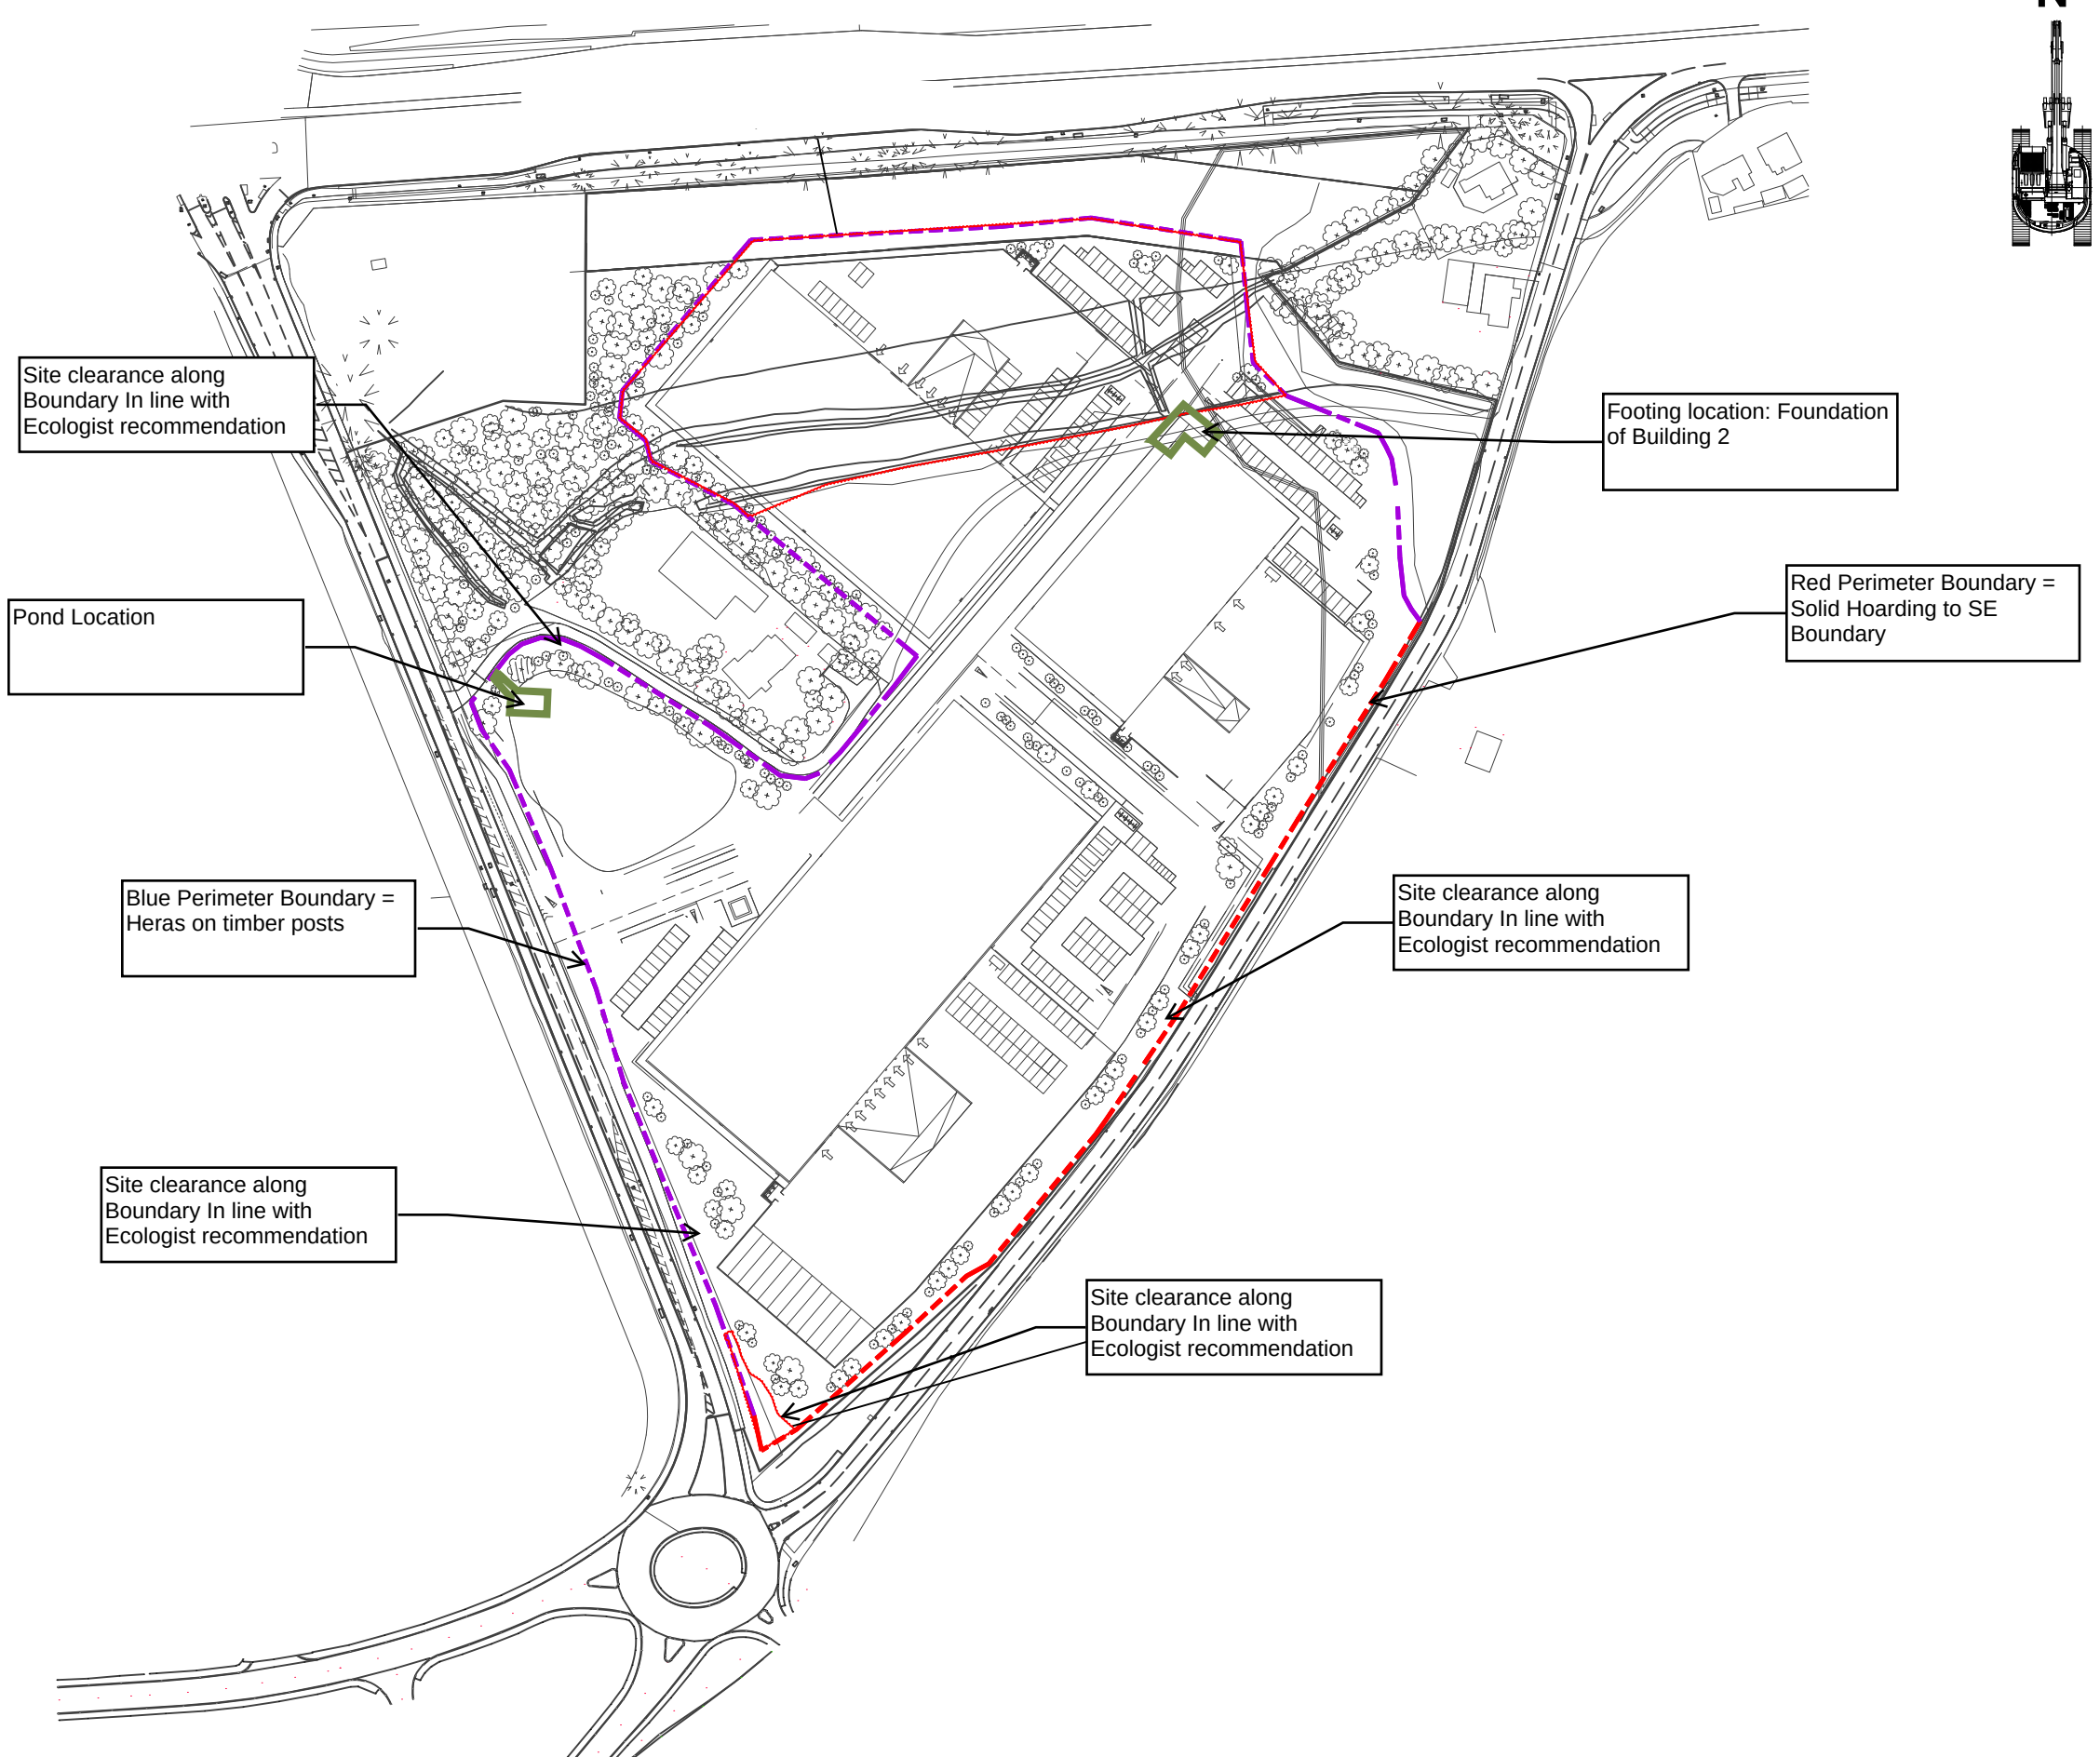

KEY PLAN

CDM RESIDUAL RISK

THIS DRAWING HAS BEEN REVIEWED AGAINST THE DESIGN CDM RISK REGISTER AND KNOWN SIGNIFICANT RESIDUAL RISKS HAVE BEEN IDENTIFIED.

CONSTRUCTION

MAINTENANCE / CLEANING

DECOMMISSIONING / DEMOLITION



SIGNIFICANT HAZARD

rev	description	date	by	app by
original				

North West Regional Office

Chepstow House, Trident Business Park,

Warrington, WA3 6BX

Caddick

client

CADDICK DEVELOPMENT

project

KNOWSLEY

drawing

VEGETATION REMOVAL

computer file	plot date	
	09/04/26	
project number	scale	sheet
		A1
drawing number	rev	issue status

This drawing is to be read in conjunction with all related drawings. Do not scale from this drawing. All dimensions must be checked and verified on site before commencing any work or producing shop drawings. The originator should be notified immediately of any discrepancy.

This drawing is copyright and remains the property of Caddick Construction Ltd.