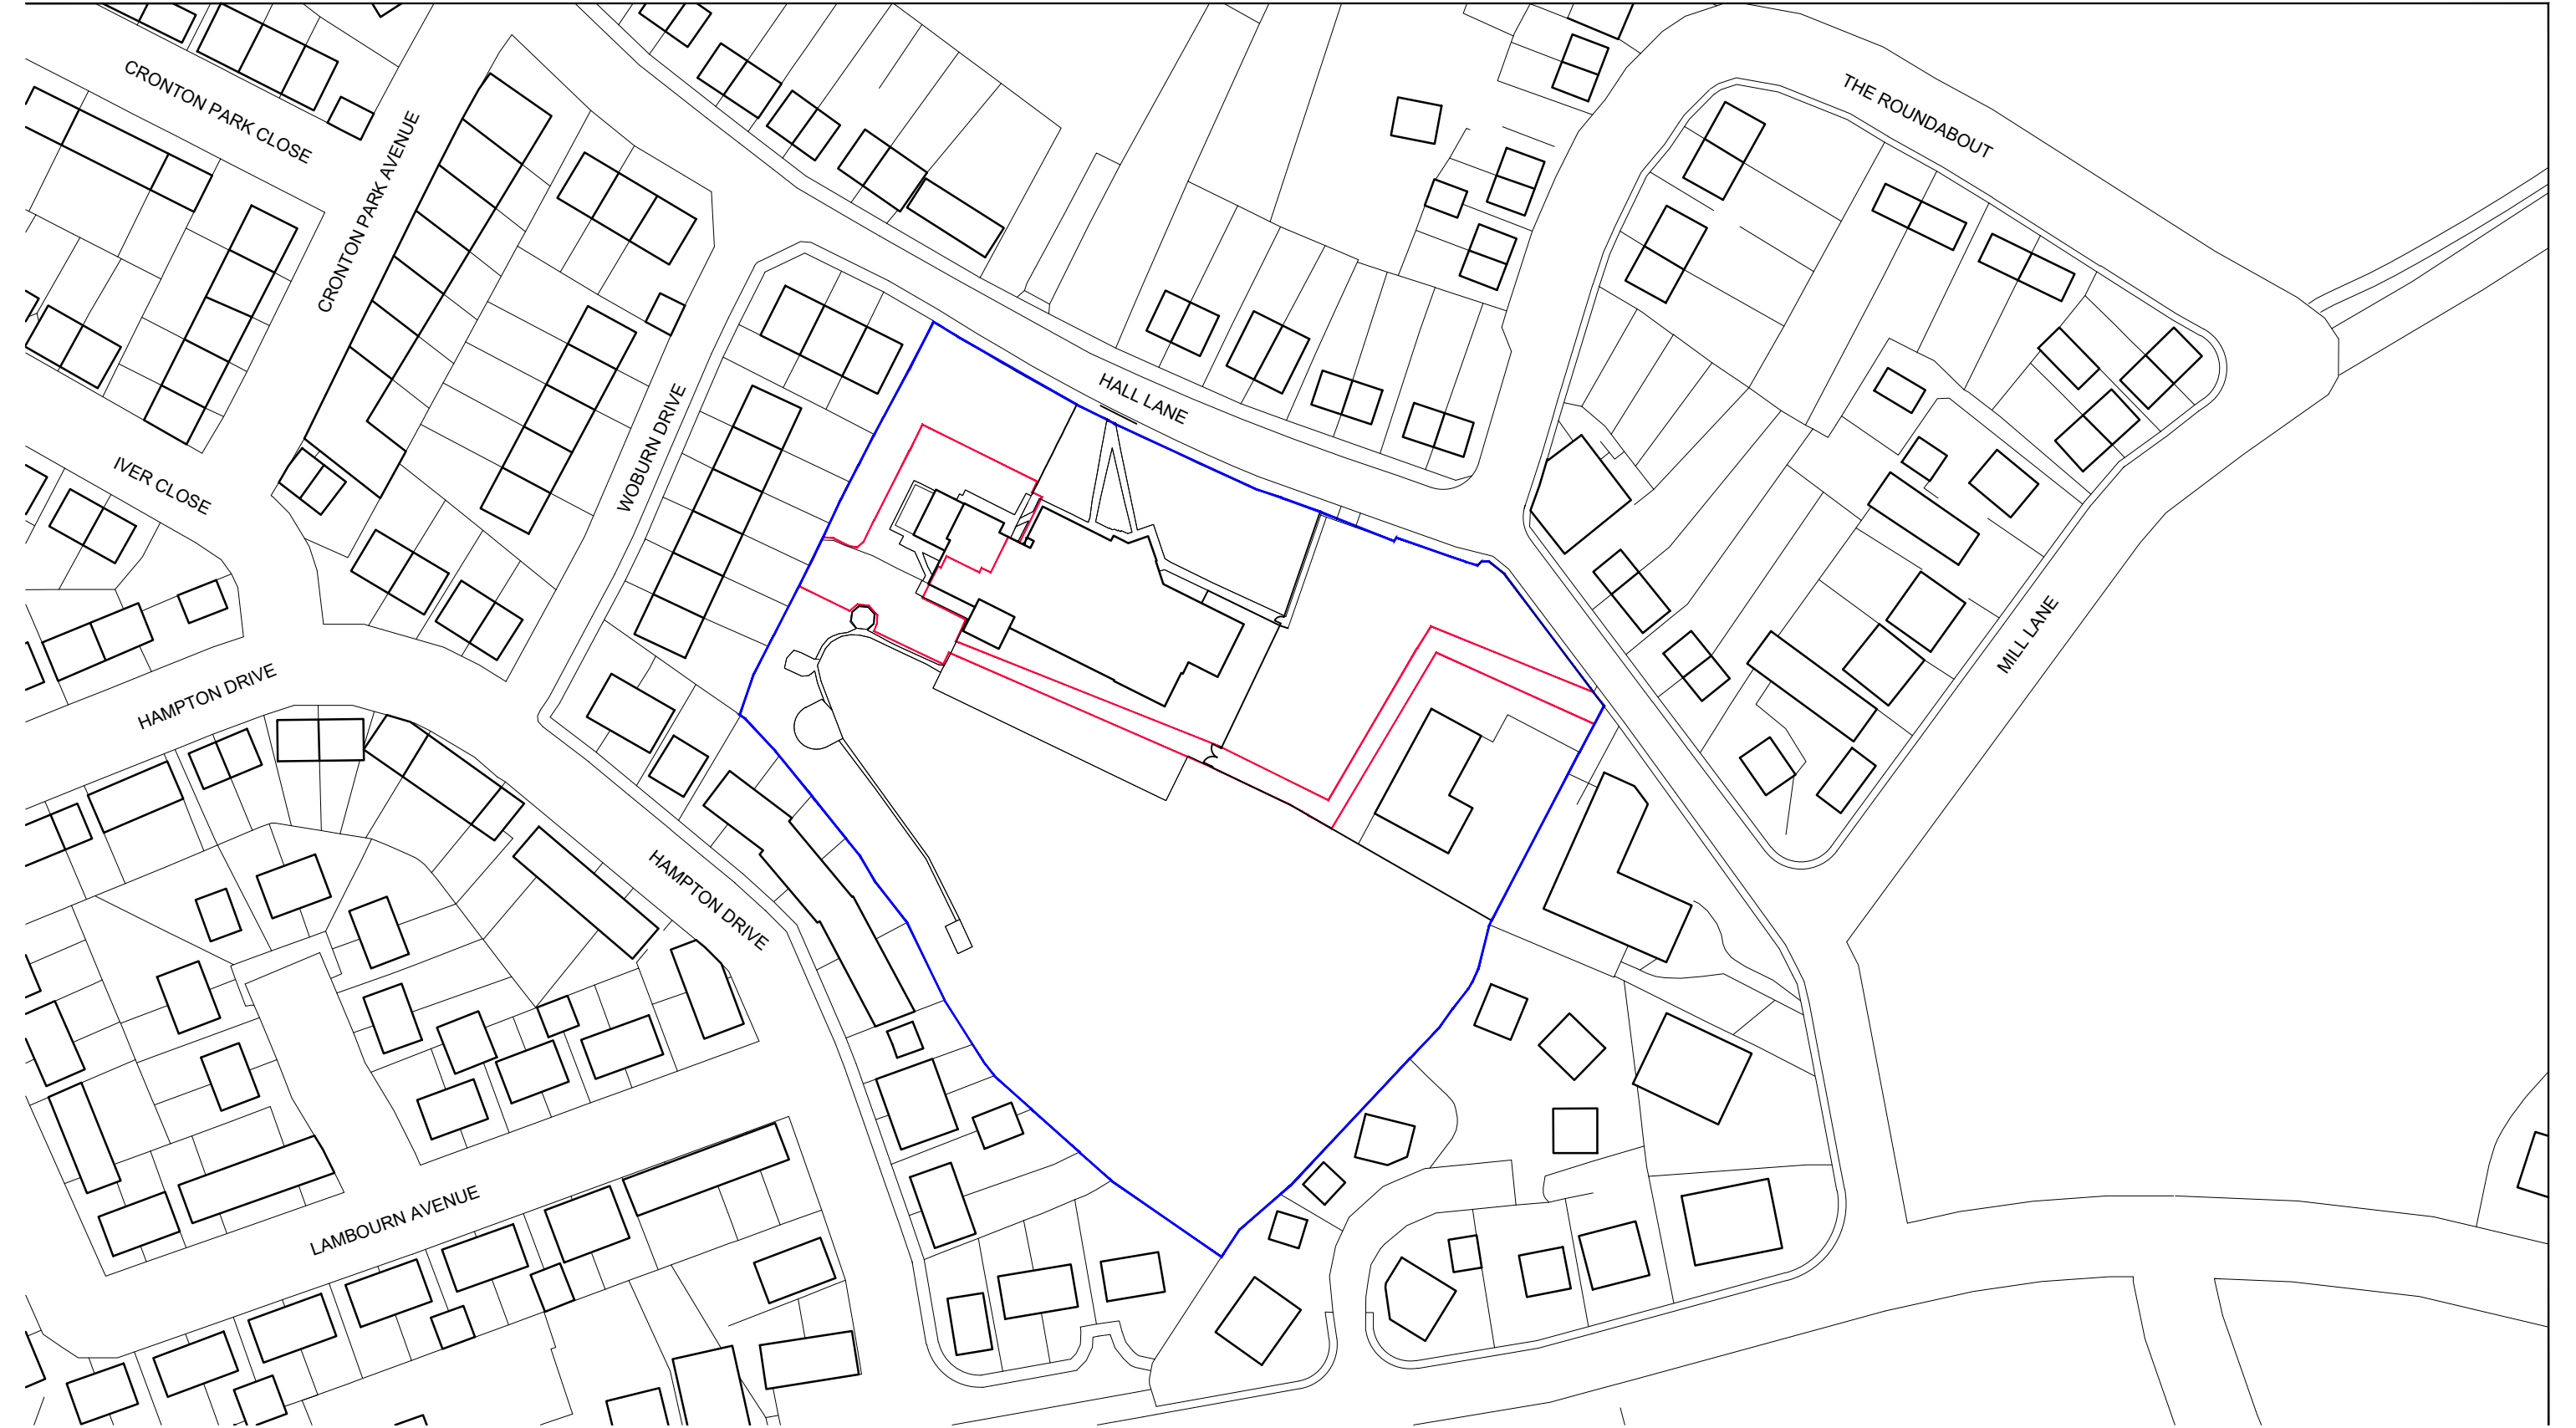


- Site Boundary
- Client Site Boundary

P05	Drawing state amended to planning.	EV	MG	25.11.25
P04	Site area amended for access and enlarged compound area.	EV	MG	11.11.25
P03	Site area amended for changes in building and external scope.	EV	MG	15.10.25
P02	Site area amended for change in scope.	EV	MG	07.10.25
Rev	Amendments	Dwn	Ck	Date

PLANNING

RIBA WS3

 PROPERTY & CONSTRUCTION CONSULTANTS Claire Court Oriel Road Bootle Liverpool L20 7AD Tel No: (0151) 944 2000 Fax No: (0151) 944 1825 E-mail: cd@cunliffes.com  Chartered Practice 	Client Tuneside Limited Croxteth Drive L17 1AA	Drawing Title Location Plan		
	Project Title Holy Family CPS Cronton Nursery Extension Hall Rd, Widnes, WA8 5DW	Drawn	Date	Checked
		EV	30.09.25	MG
		SCALE	1:1250 @ A3	
DWG no. 7757-HFC-CUN-XX-XX-DR-A-1000	STATUS	A3	REVISION	P05