


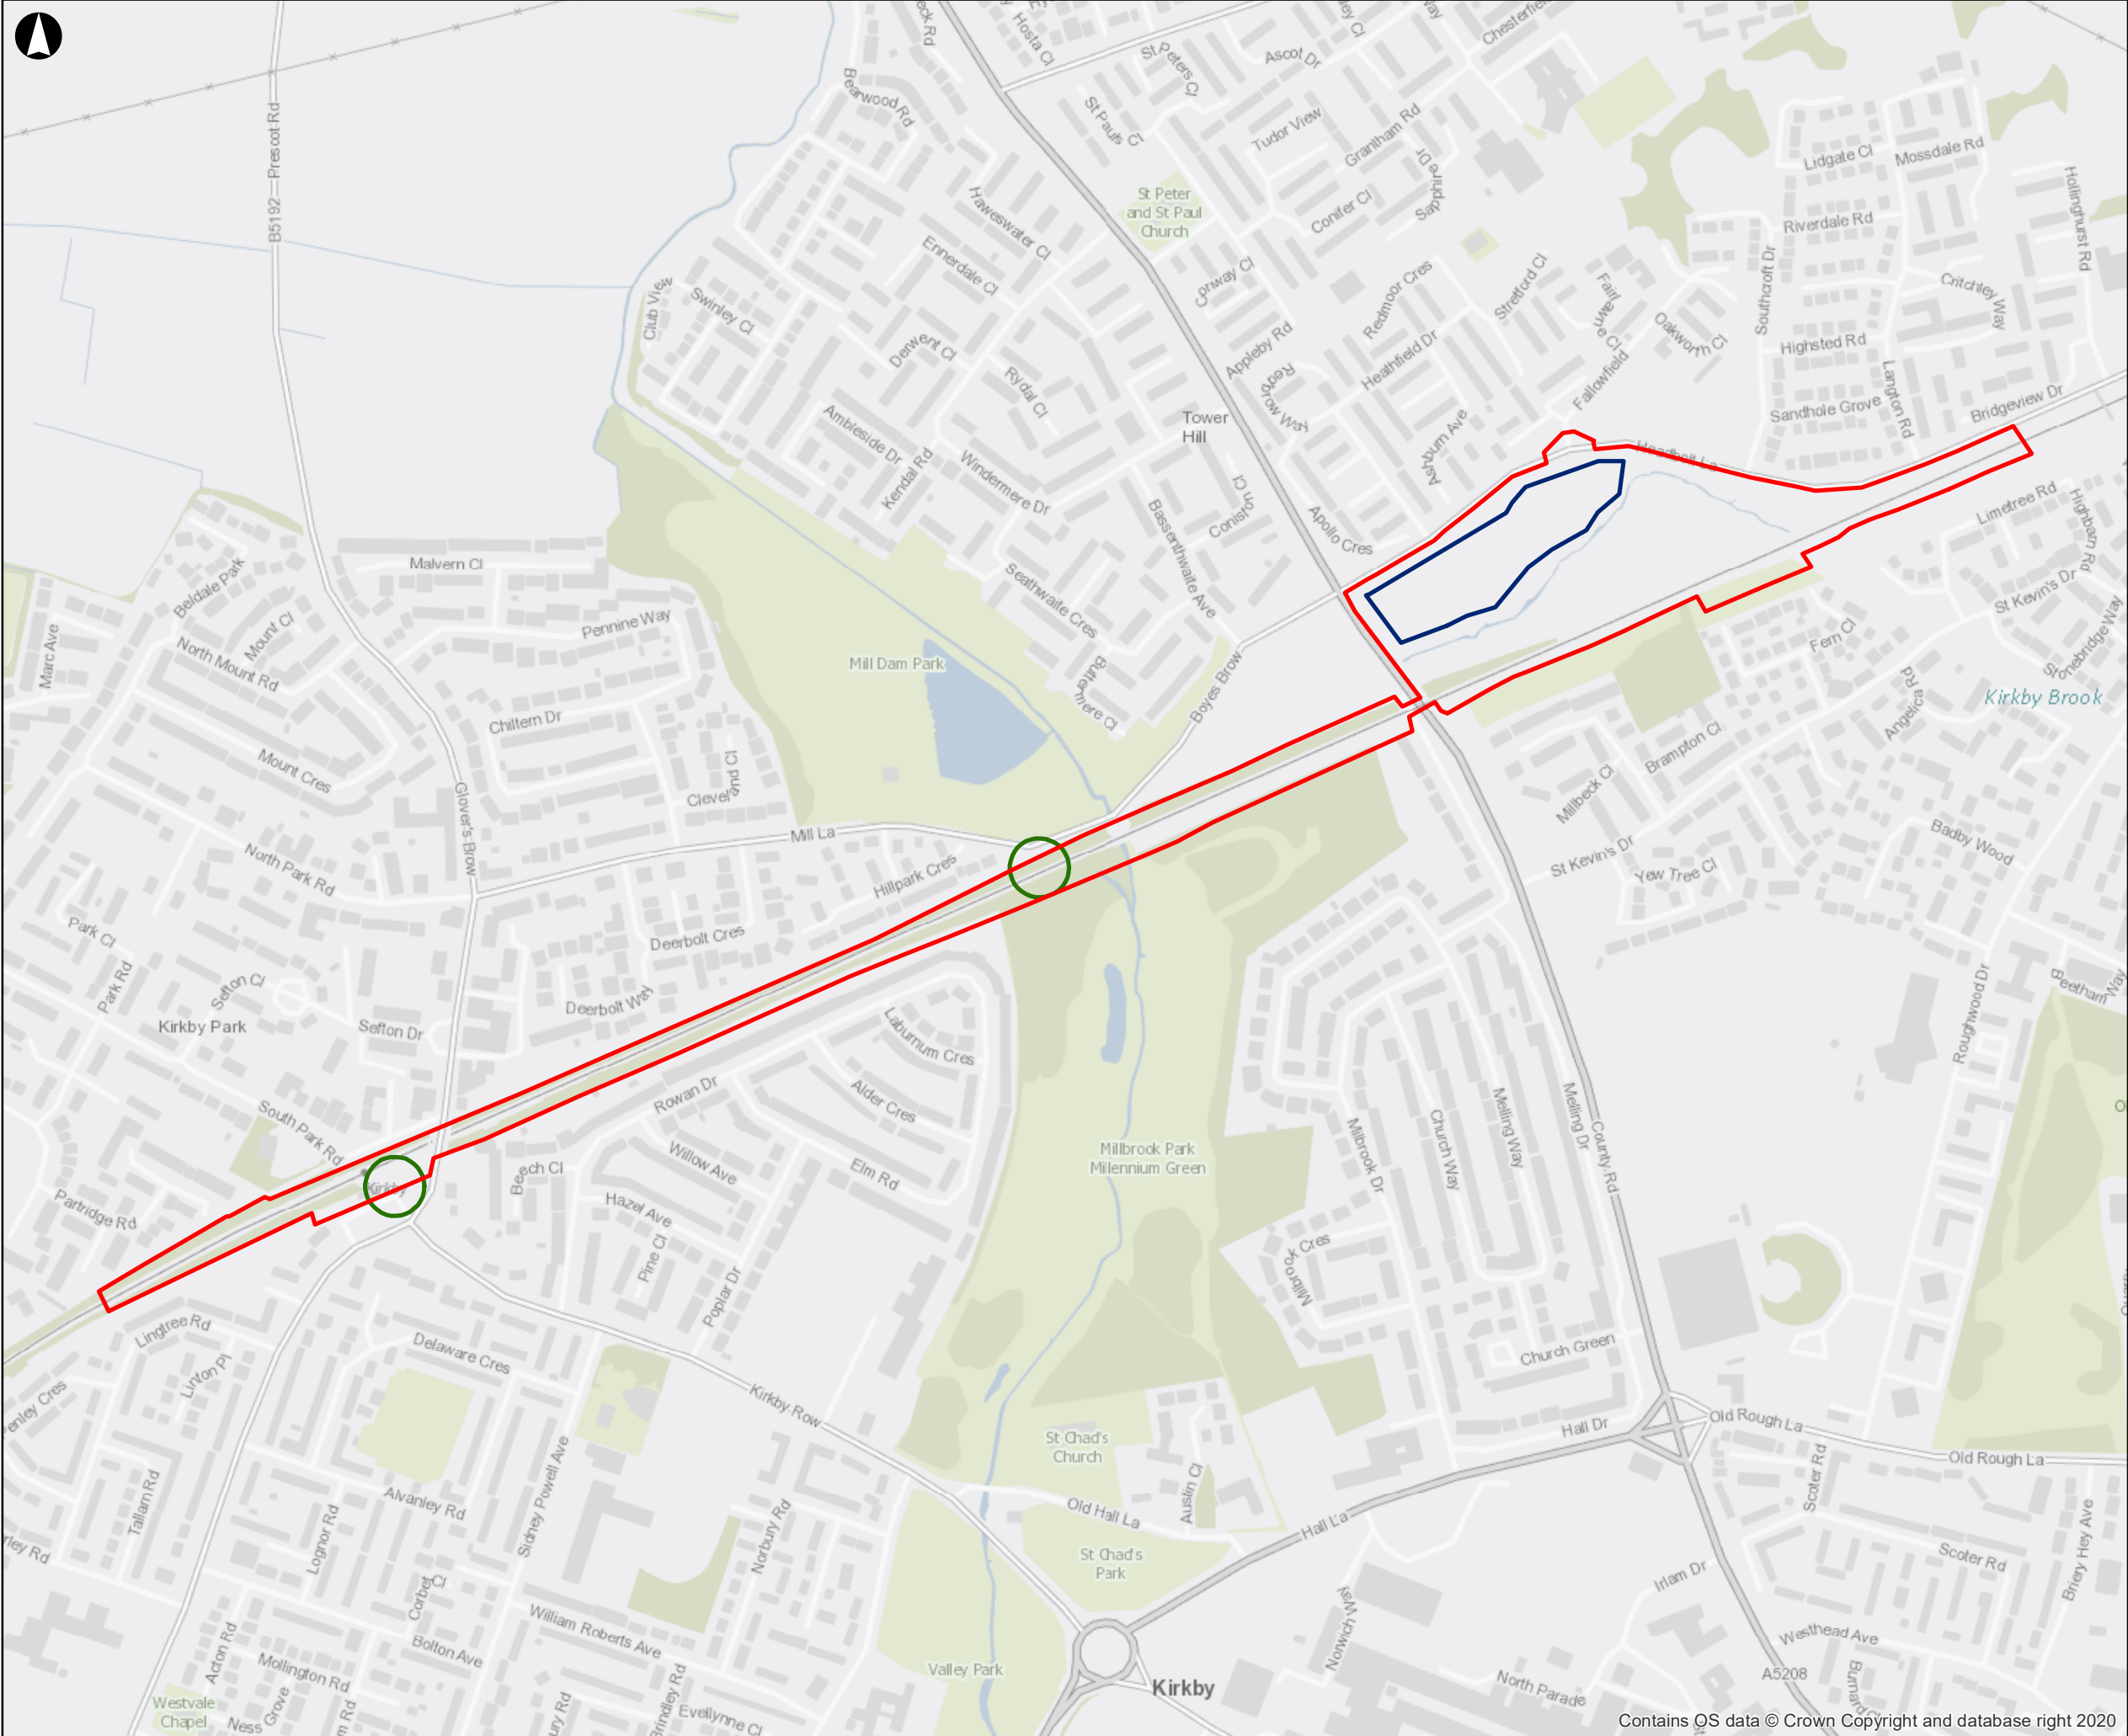


Legend

- Proposed Red Line Boundary
- Main Construction Compound
- Temporary Construction Compound and Welfare

© Copyright Information

P1	16-08-21	JK	EB	EC
Issue	Date	By	Chkd	Appd

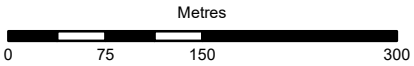

ARUP

78 East Street
Leeds LS9 8EE
Tel +44 113 242 8498
www.arup.com

Applicant
Network Rail

Job Title
**170248 Headbolt Lane
New Station GRIP 4**

**Figure 2.18: Temporary
Laydown Areas and
Construction Compounds**

Scale at A3
1:5,843

Job No 276736-00	Drawing Status Issue
Drawing No 276736/2.18	Issue P1