


© Crown Copyright and database rights 2022 OS 100047474

Proposed Block Plan Scale 1:200

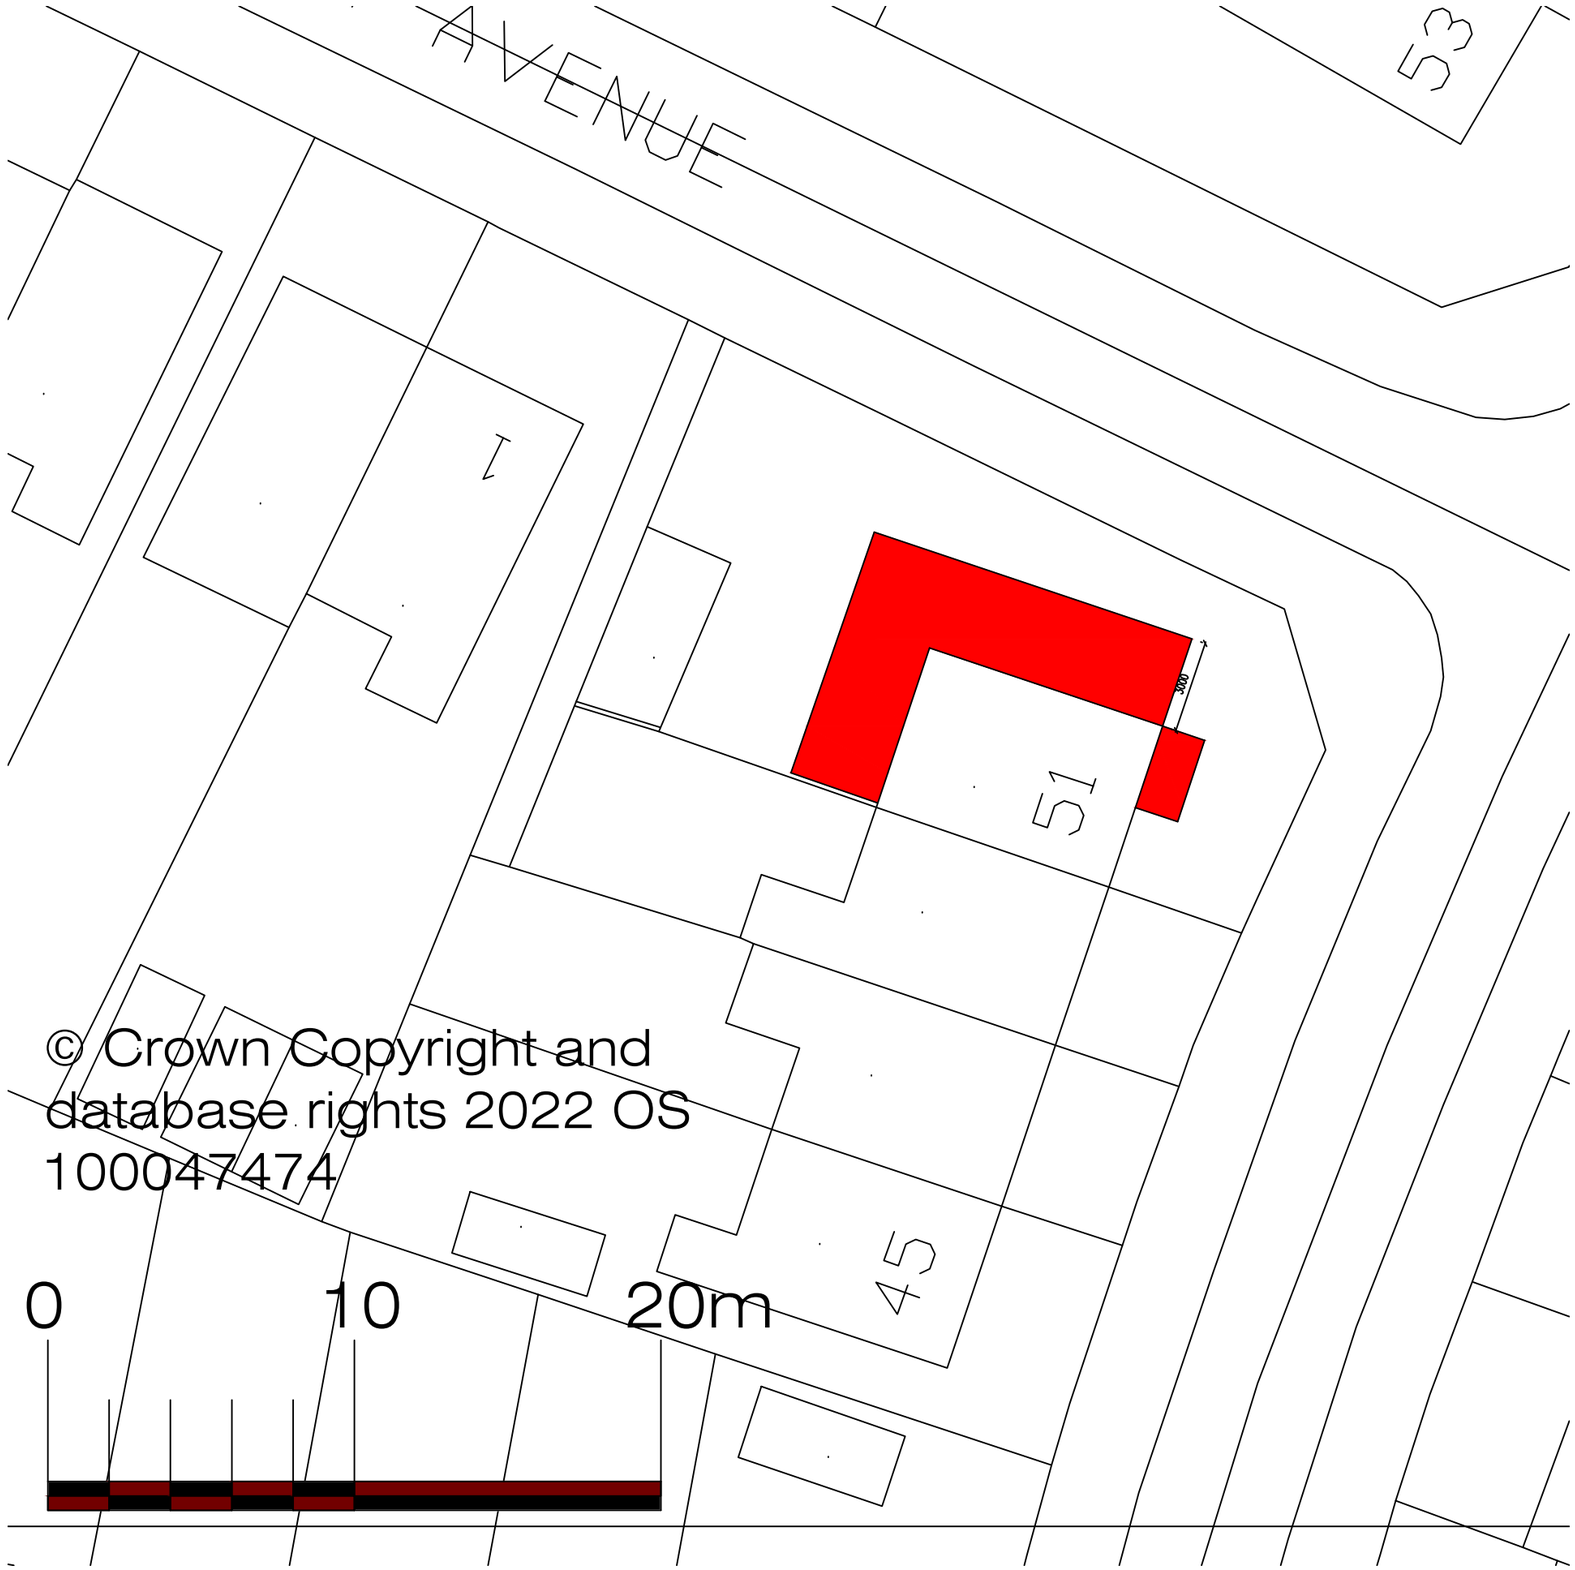

Scale 1:1250

N

Address	51 Wyndham Ave, L14
Job Title	Two storey extension to side
Drawing title	Site Layout Plans

Chkd	Appvd	date	scale	drawn
			1:200/1:1250 @ A3	

DRAWING No 003