
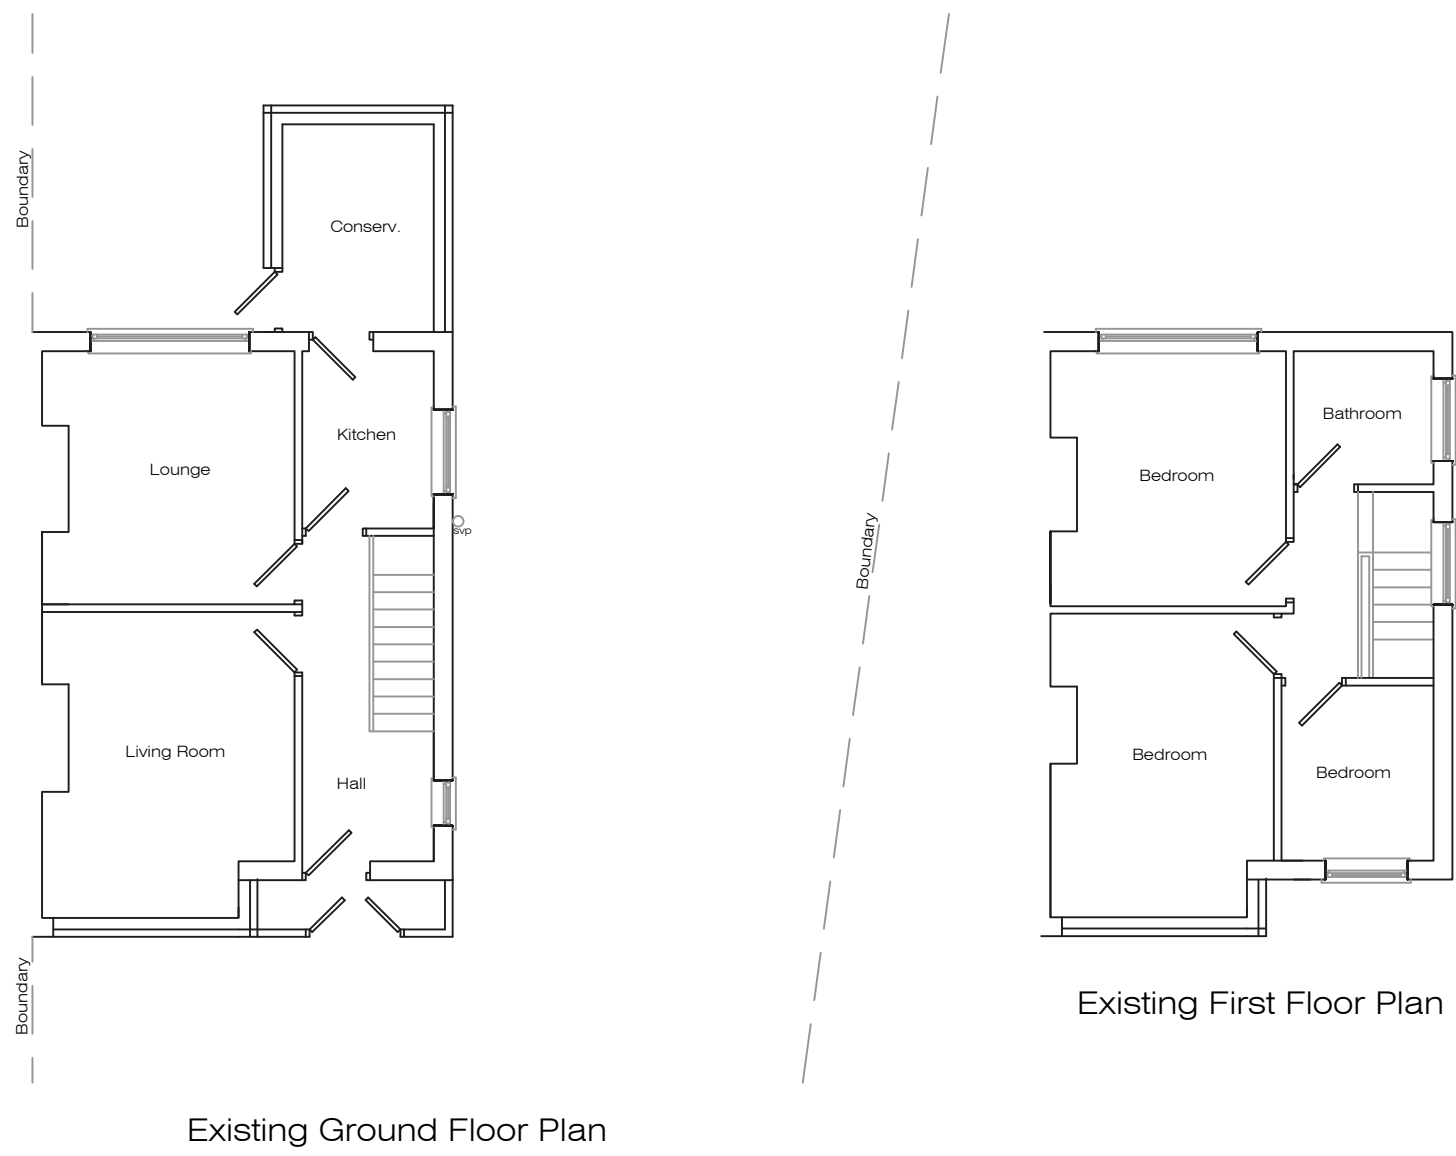


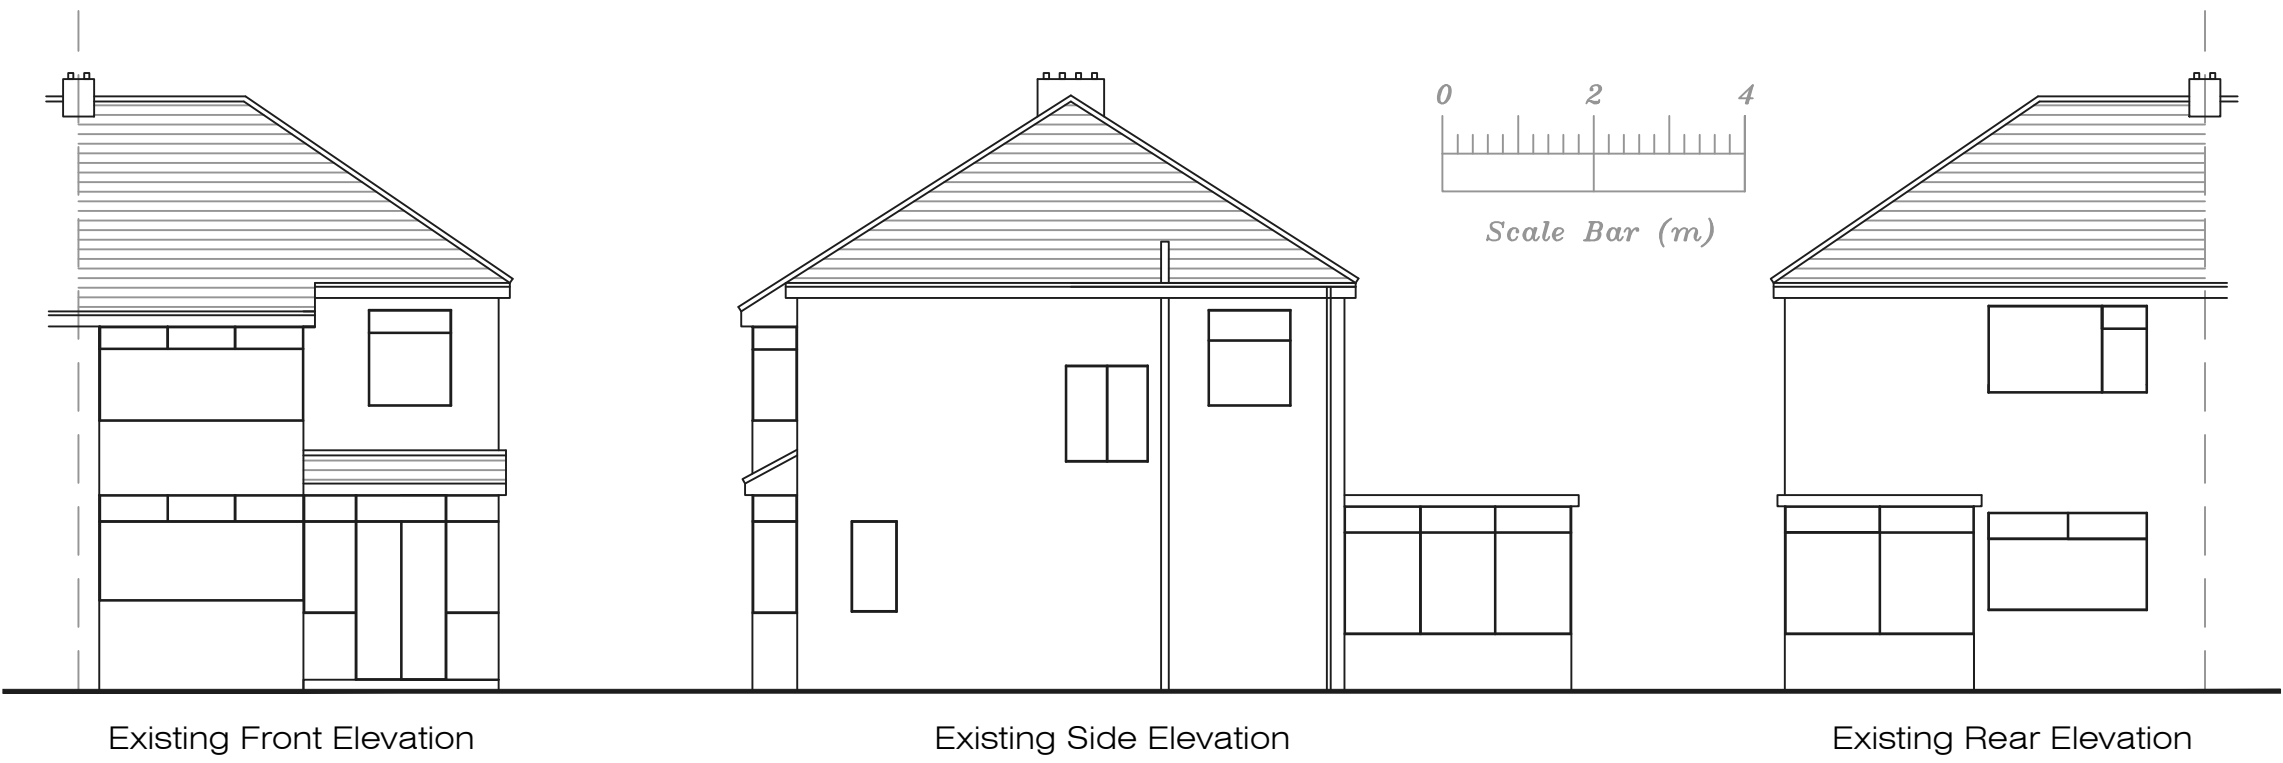

Address				
51 Wyndham Ave, L14				
Job Title				
Two storey extension to side				
Drawing title				
Existing Plans				
Chkd	Appvd	date	scale	dwg no.
		Jan '23	1:100 @ A2	001