




1.8m Close Boarded Fence:

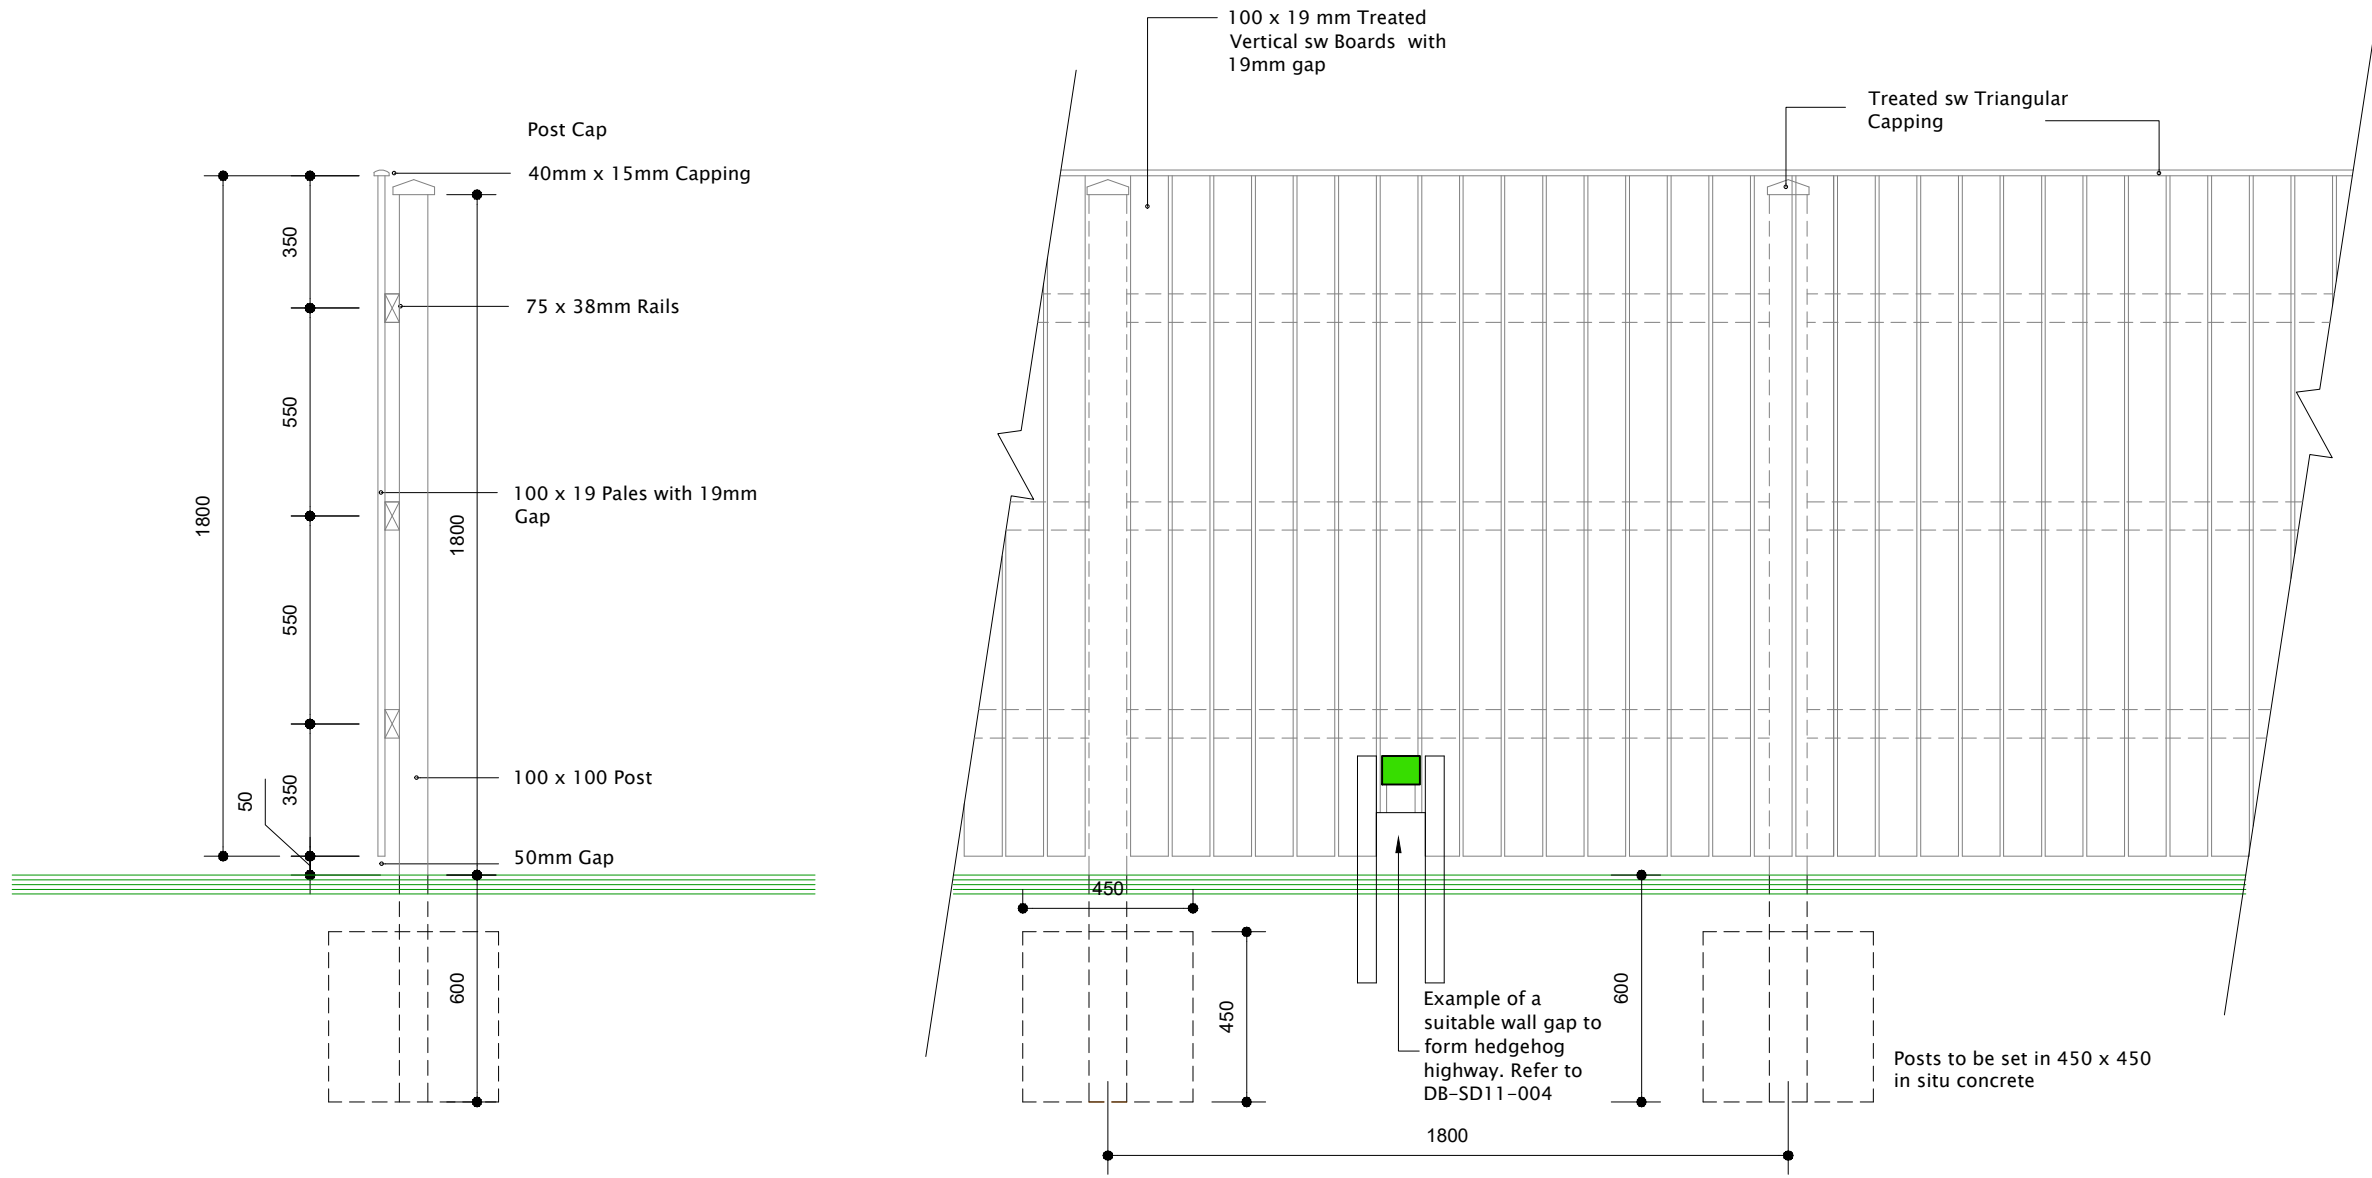

1.8m Acoustic Fence:

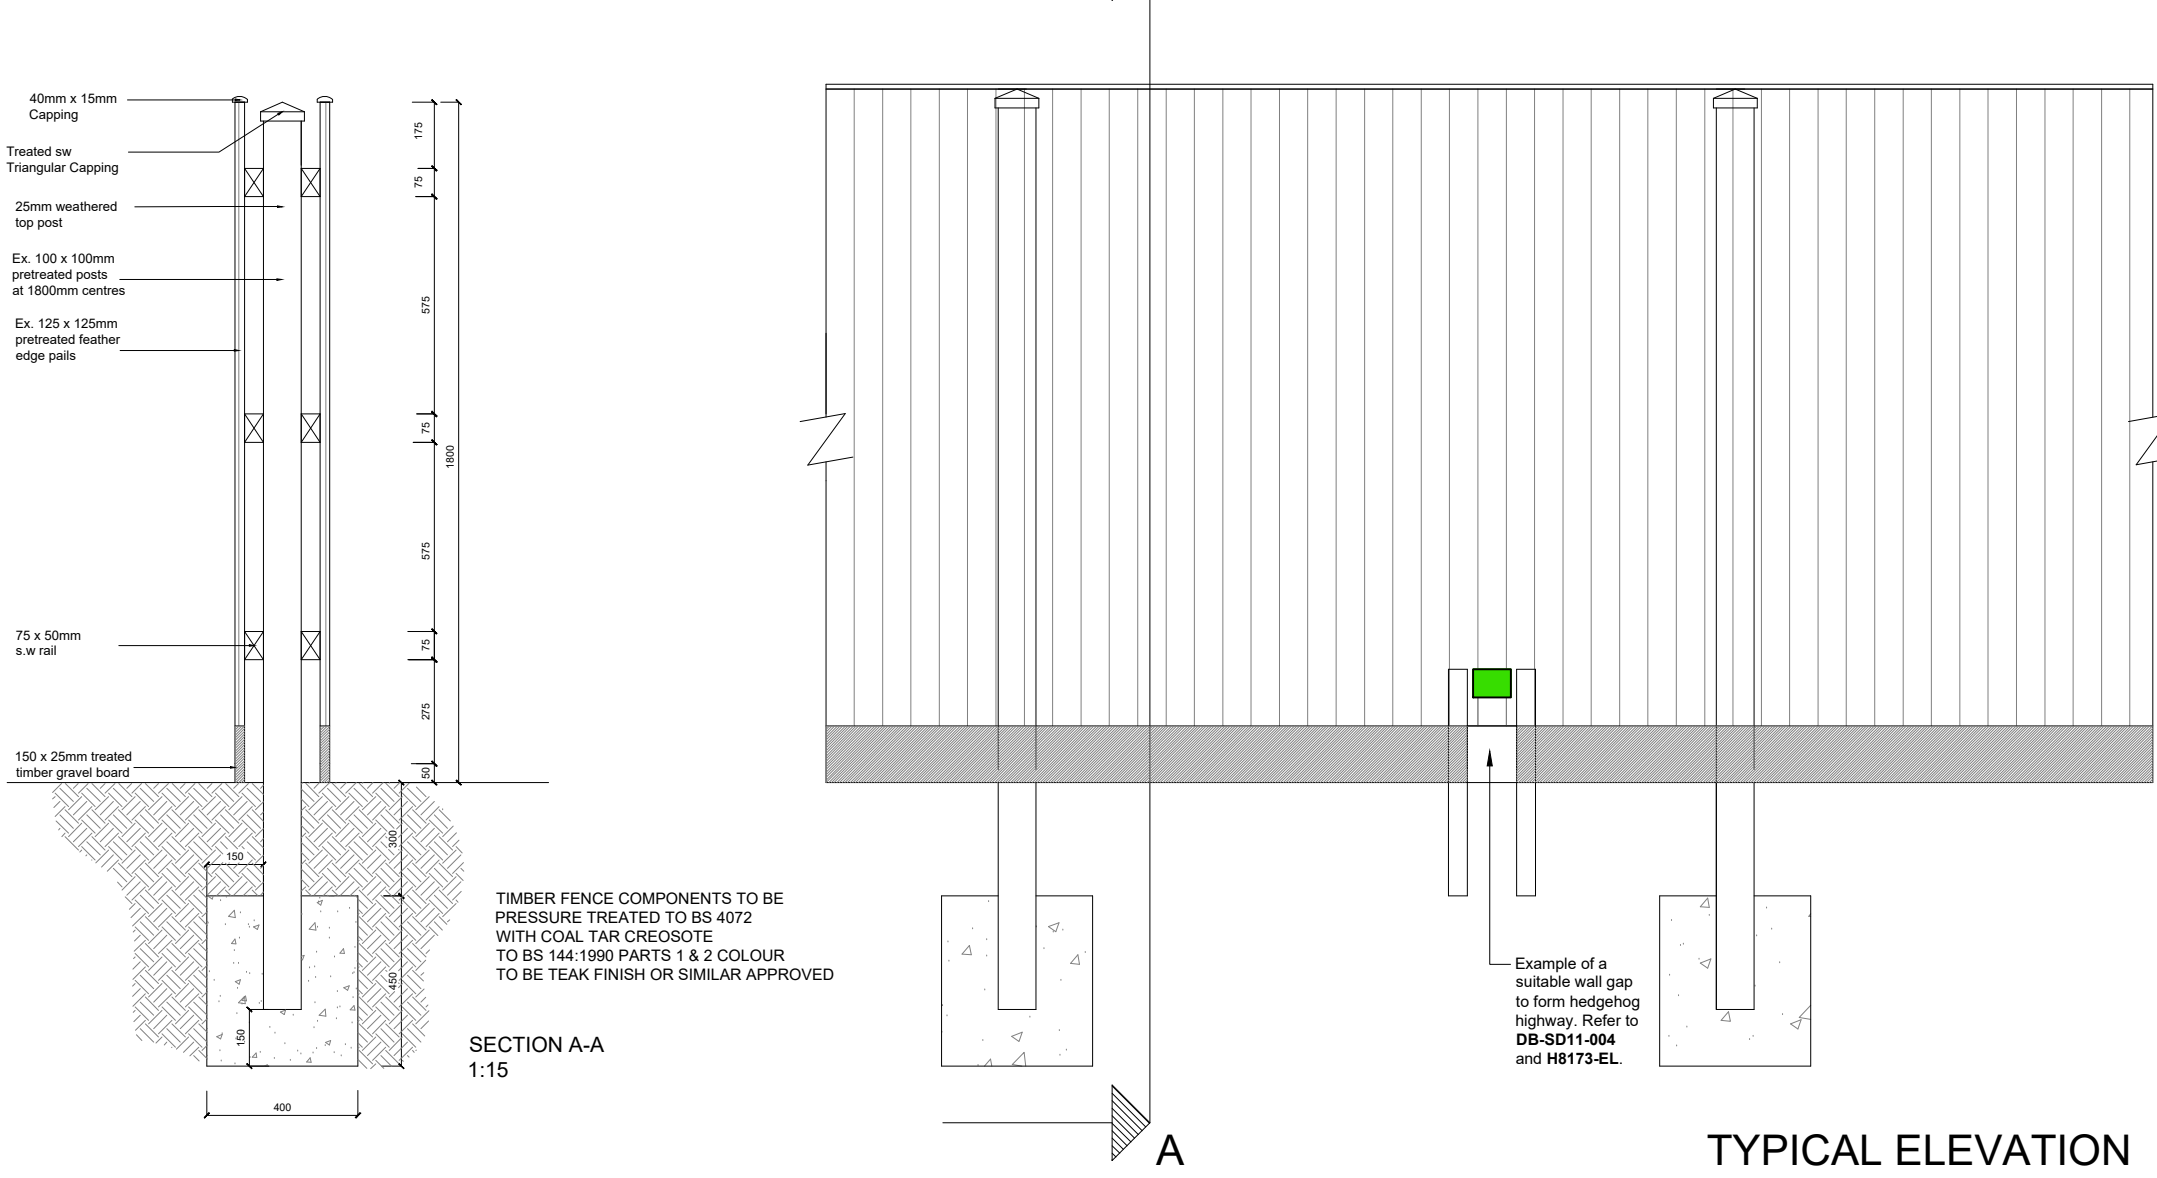


2.0m Acoustic Fence:

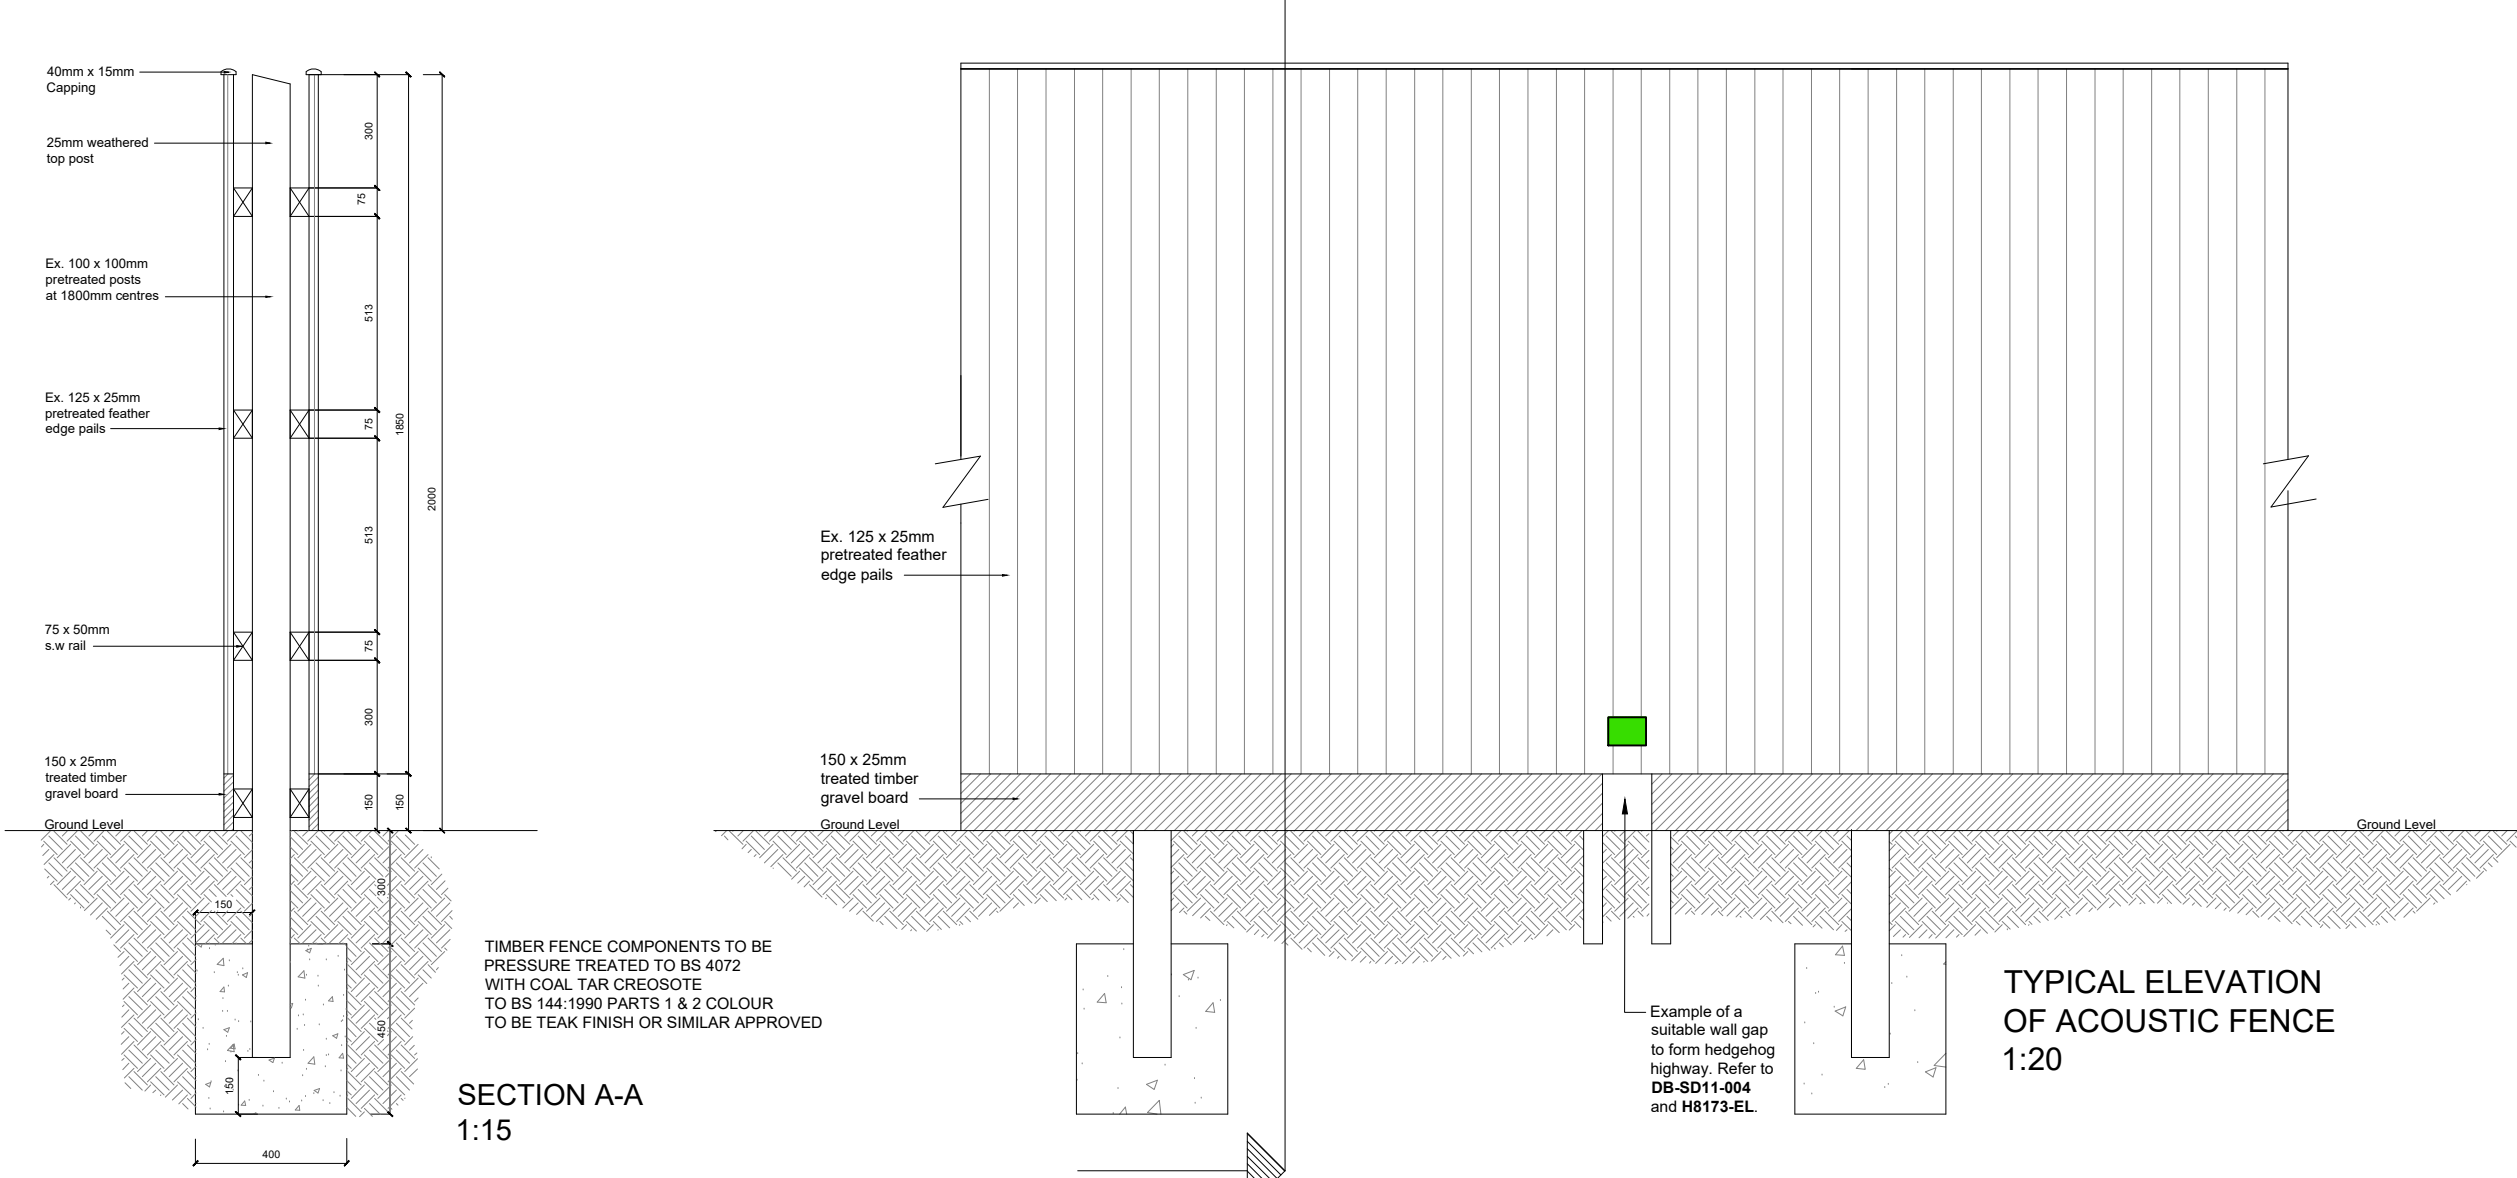


- Legend
- 1.8m Close Boarded Fence
 - 1.8m Brick Screen Wall
 - 1.2m Bow Top Railing
 - 1.8m Acoustic Fence
 - 2.0m Acoustic Fence
 - 2.3m Acoustic Fence
 - 0.45m Knee Rail
 - 4m High Acoustic Fence with Vibration Brackets
 - 1.8m Timber Gate


1.2m Bow Top Railing:

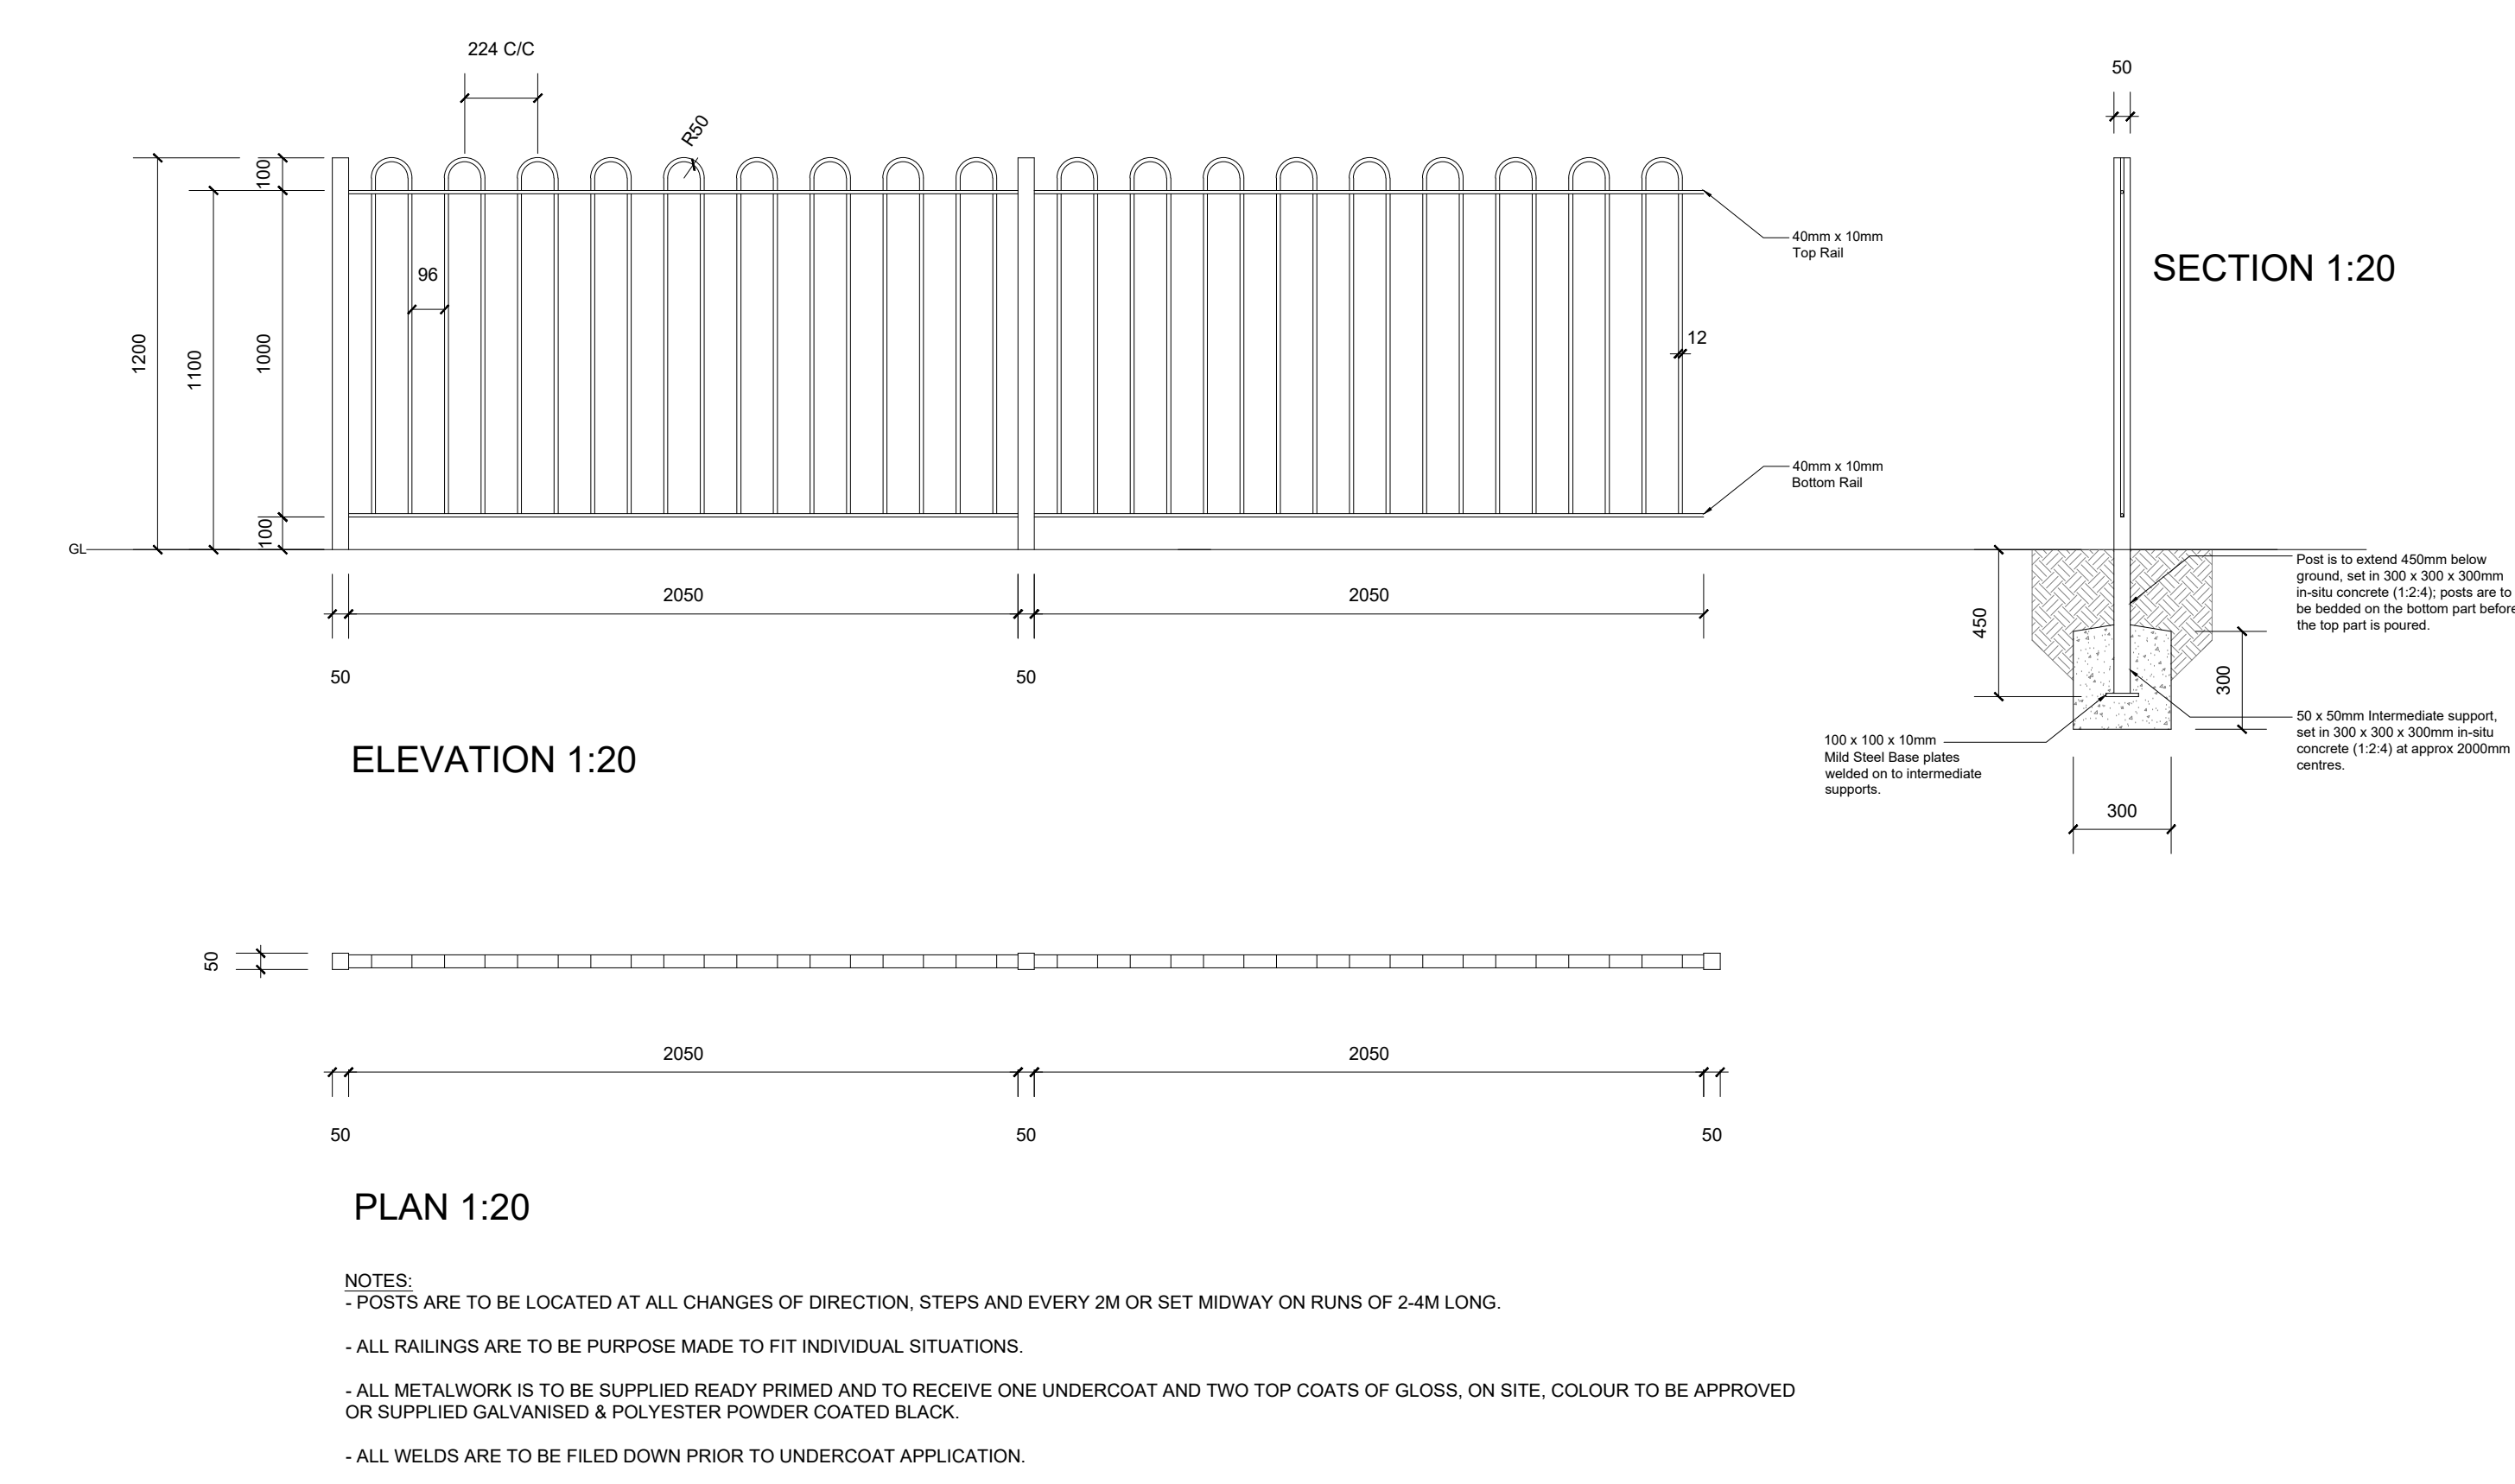


2.3m Acoustic Fence:

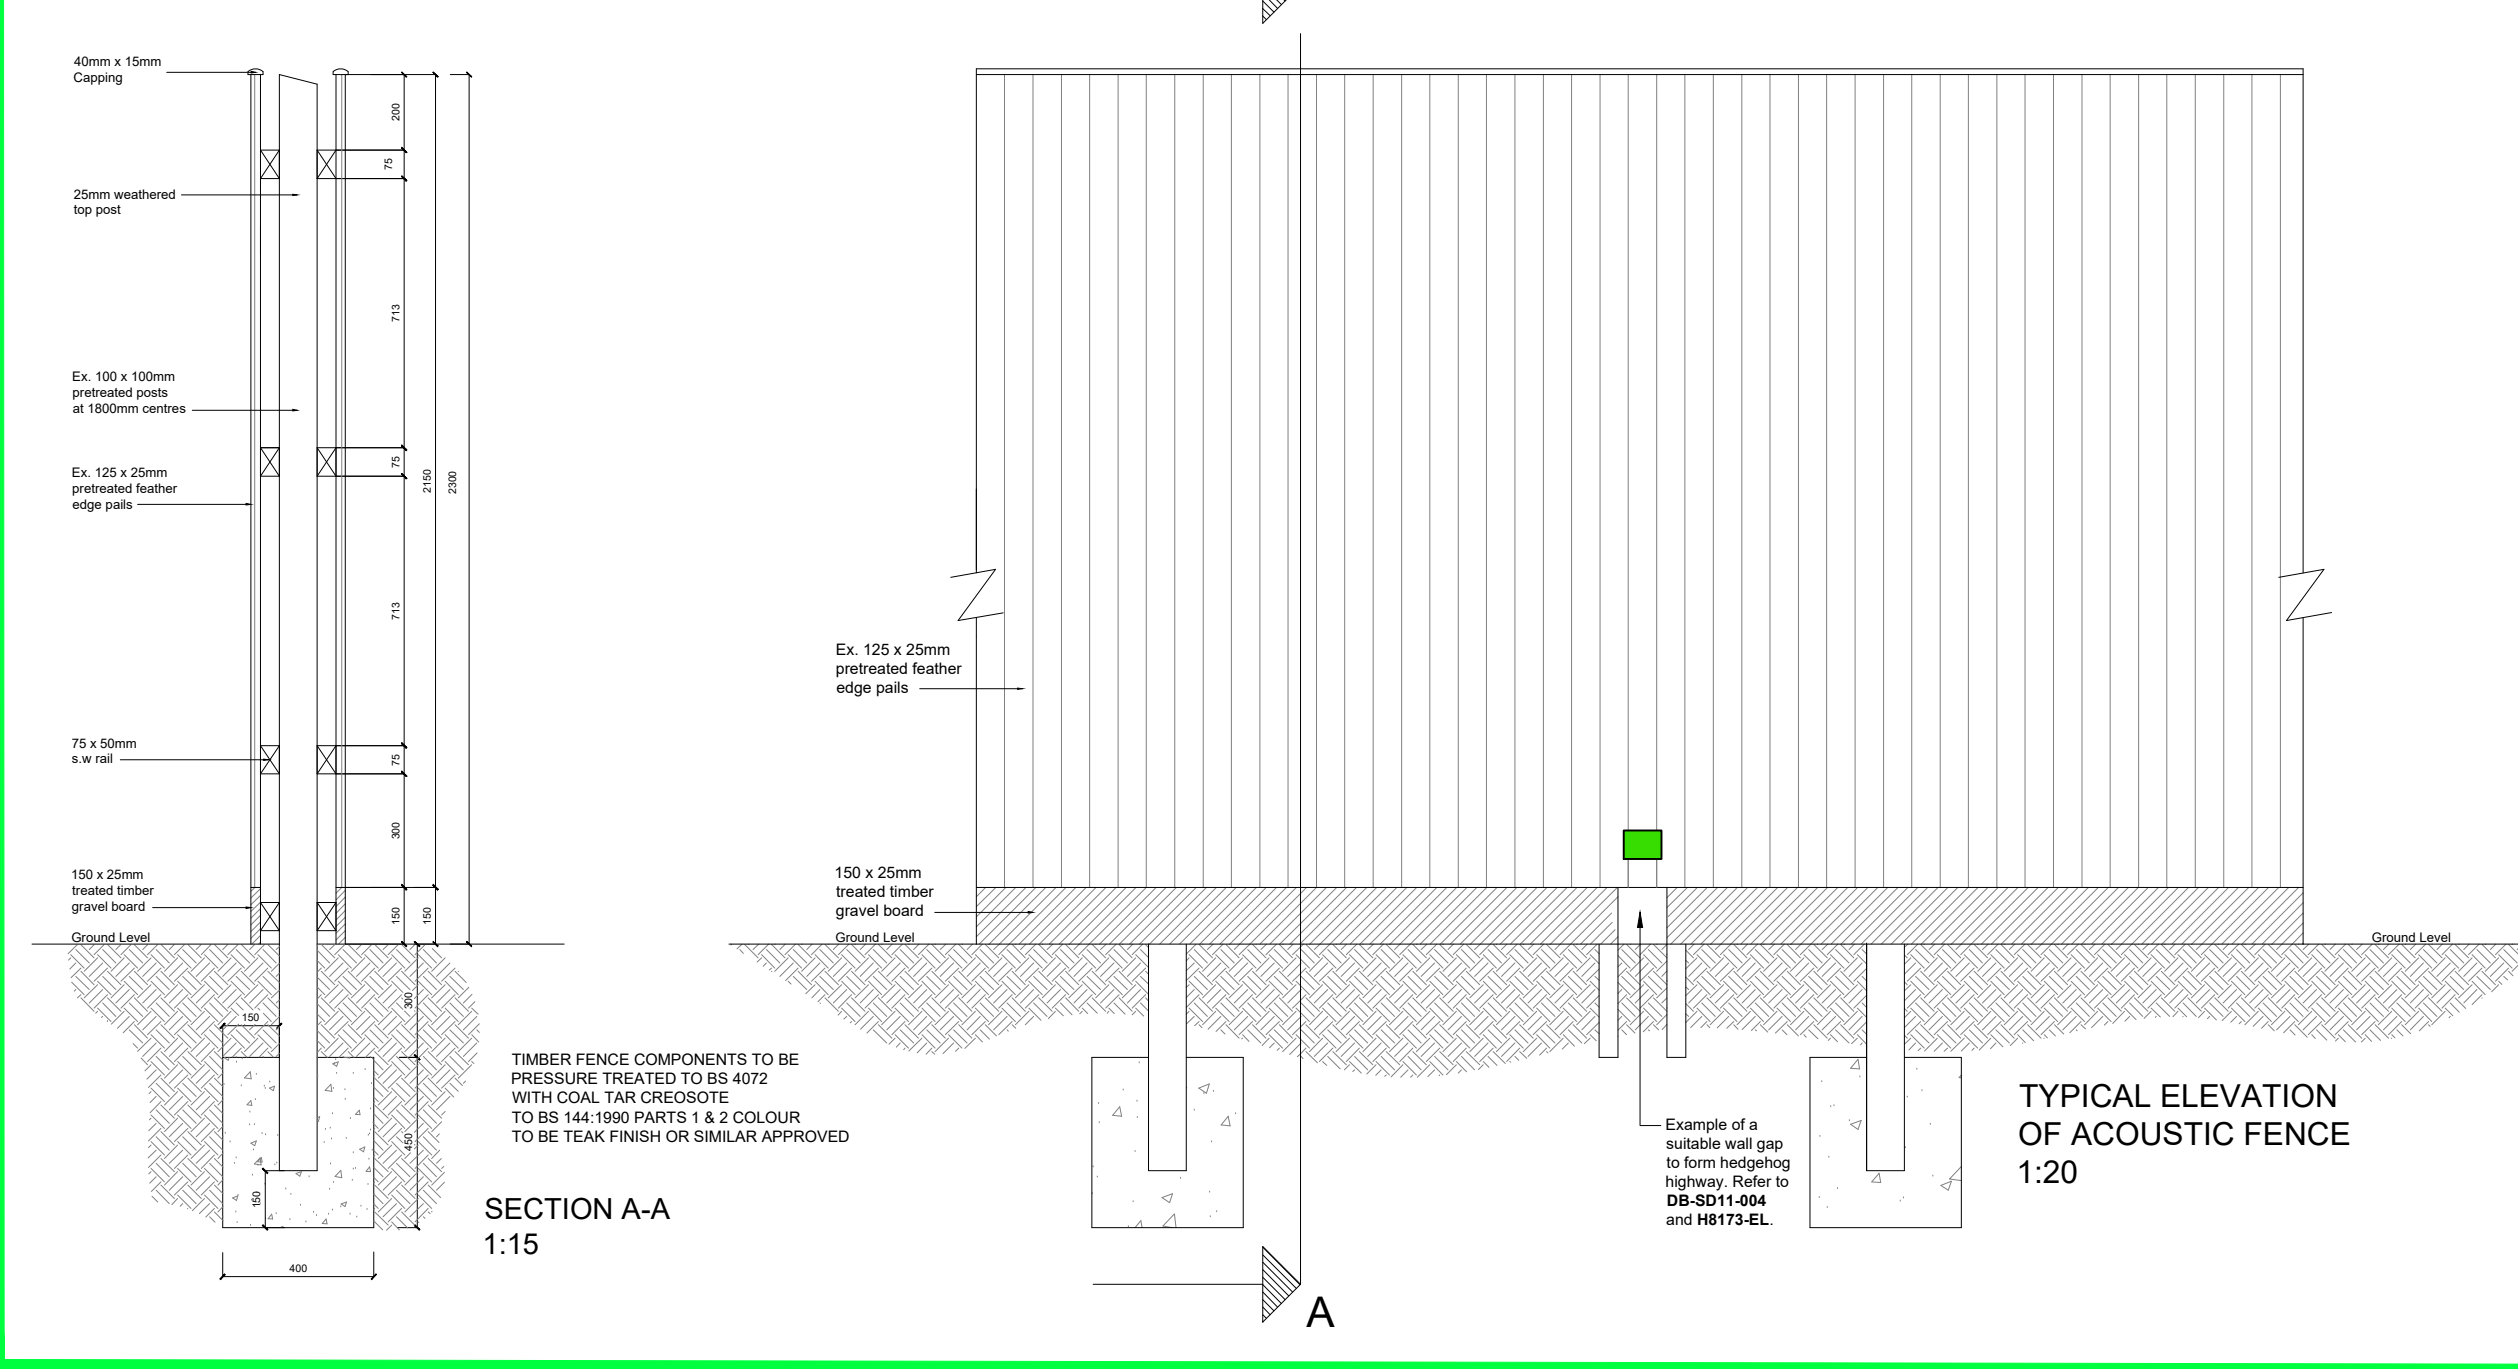



1.8m Timber Gate:

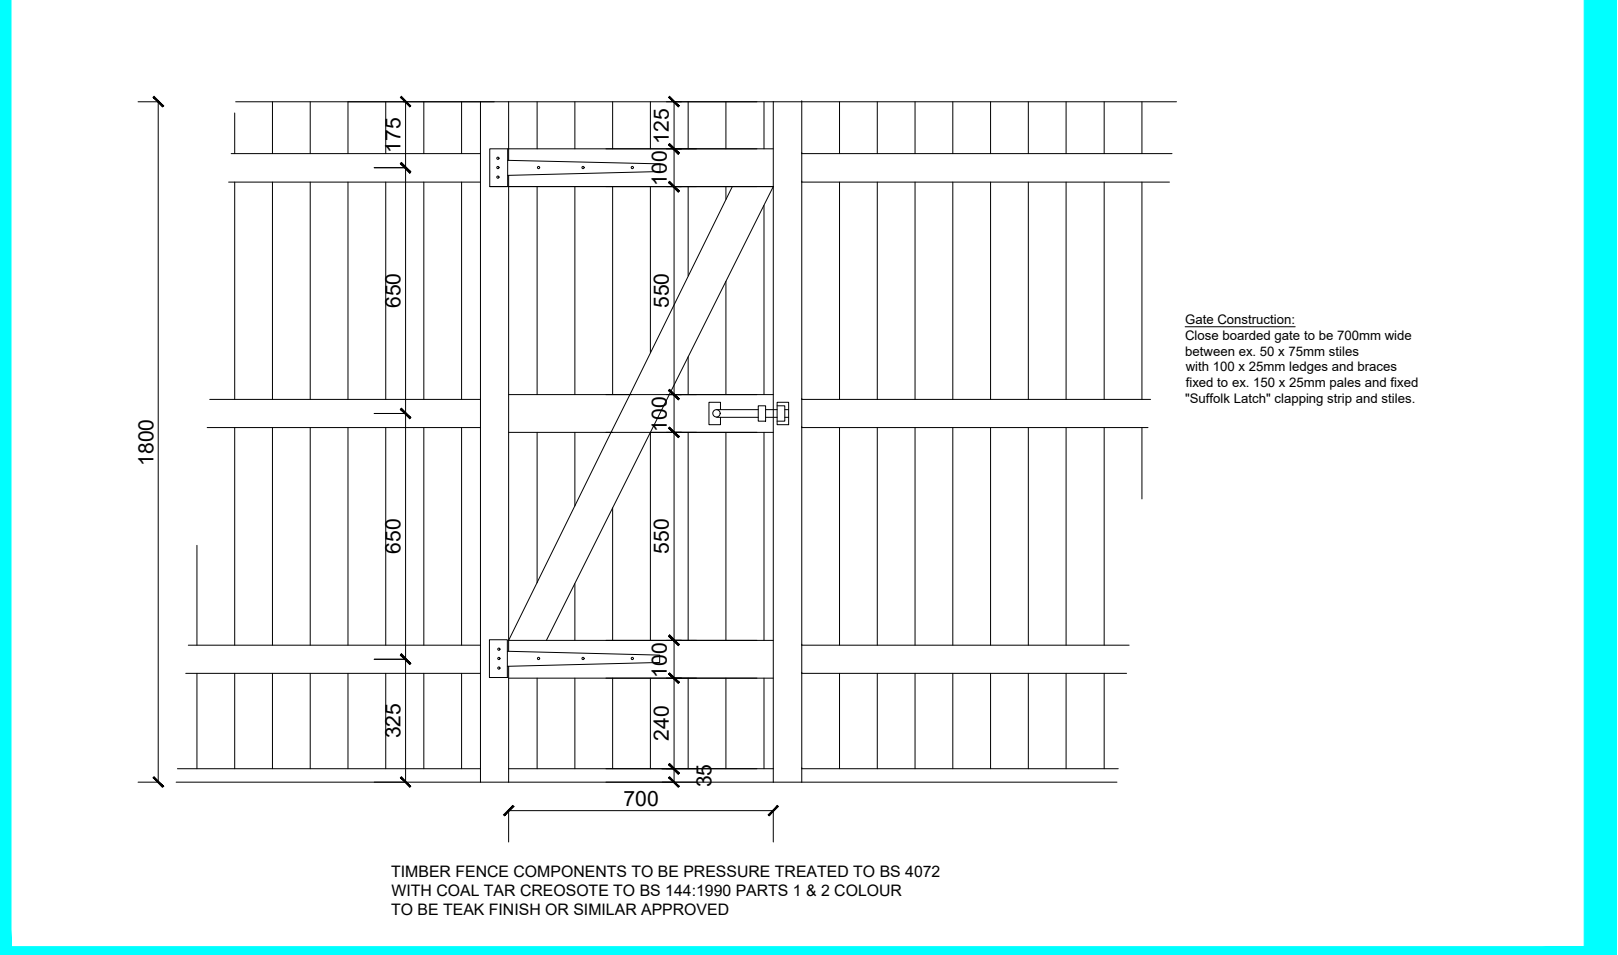

0.45m Knee Rail

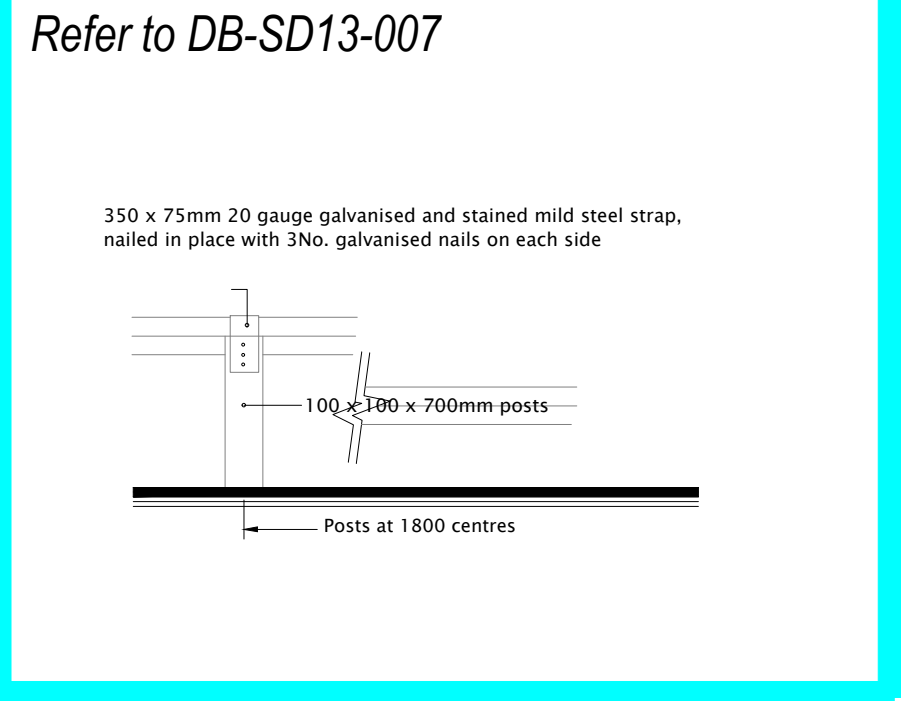

1.8m Brick Screen Wall:

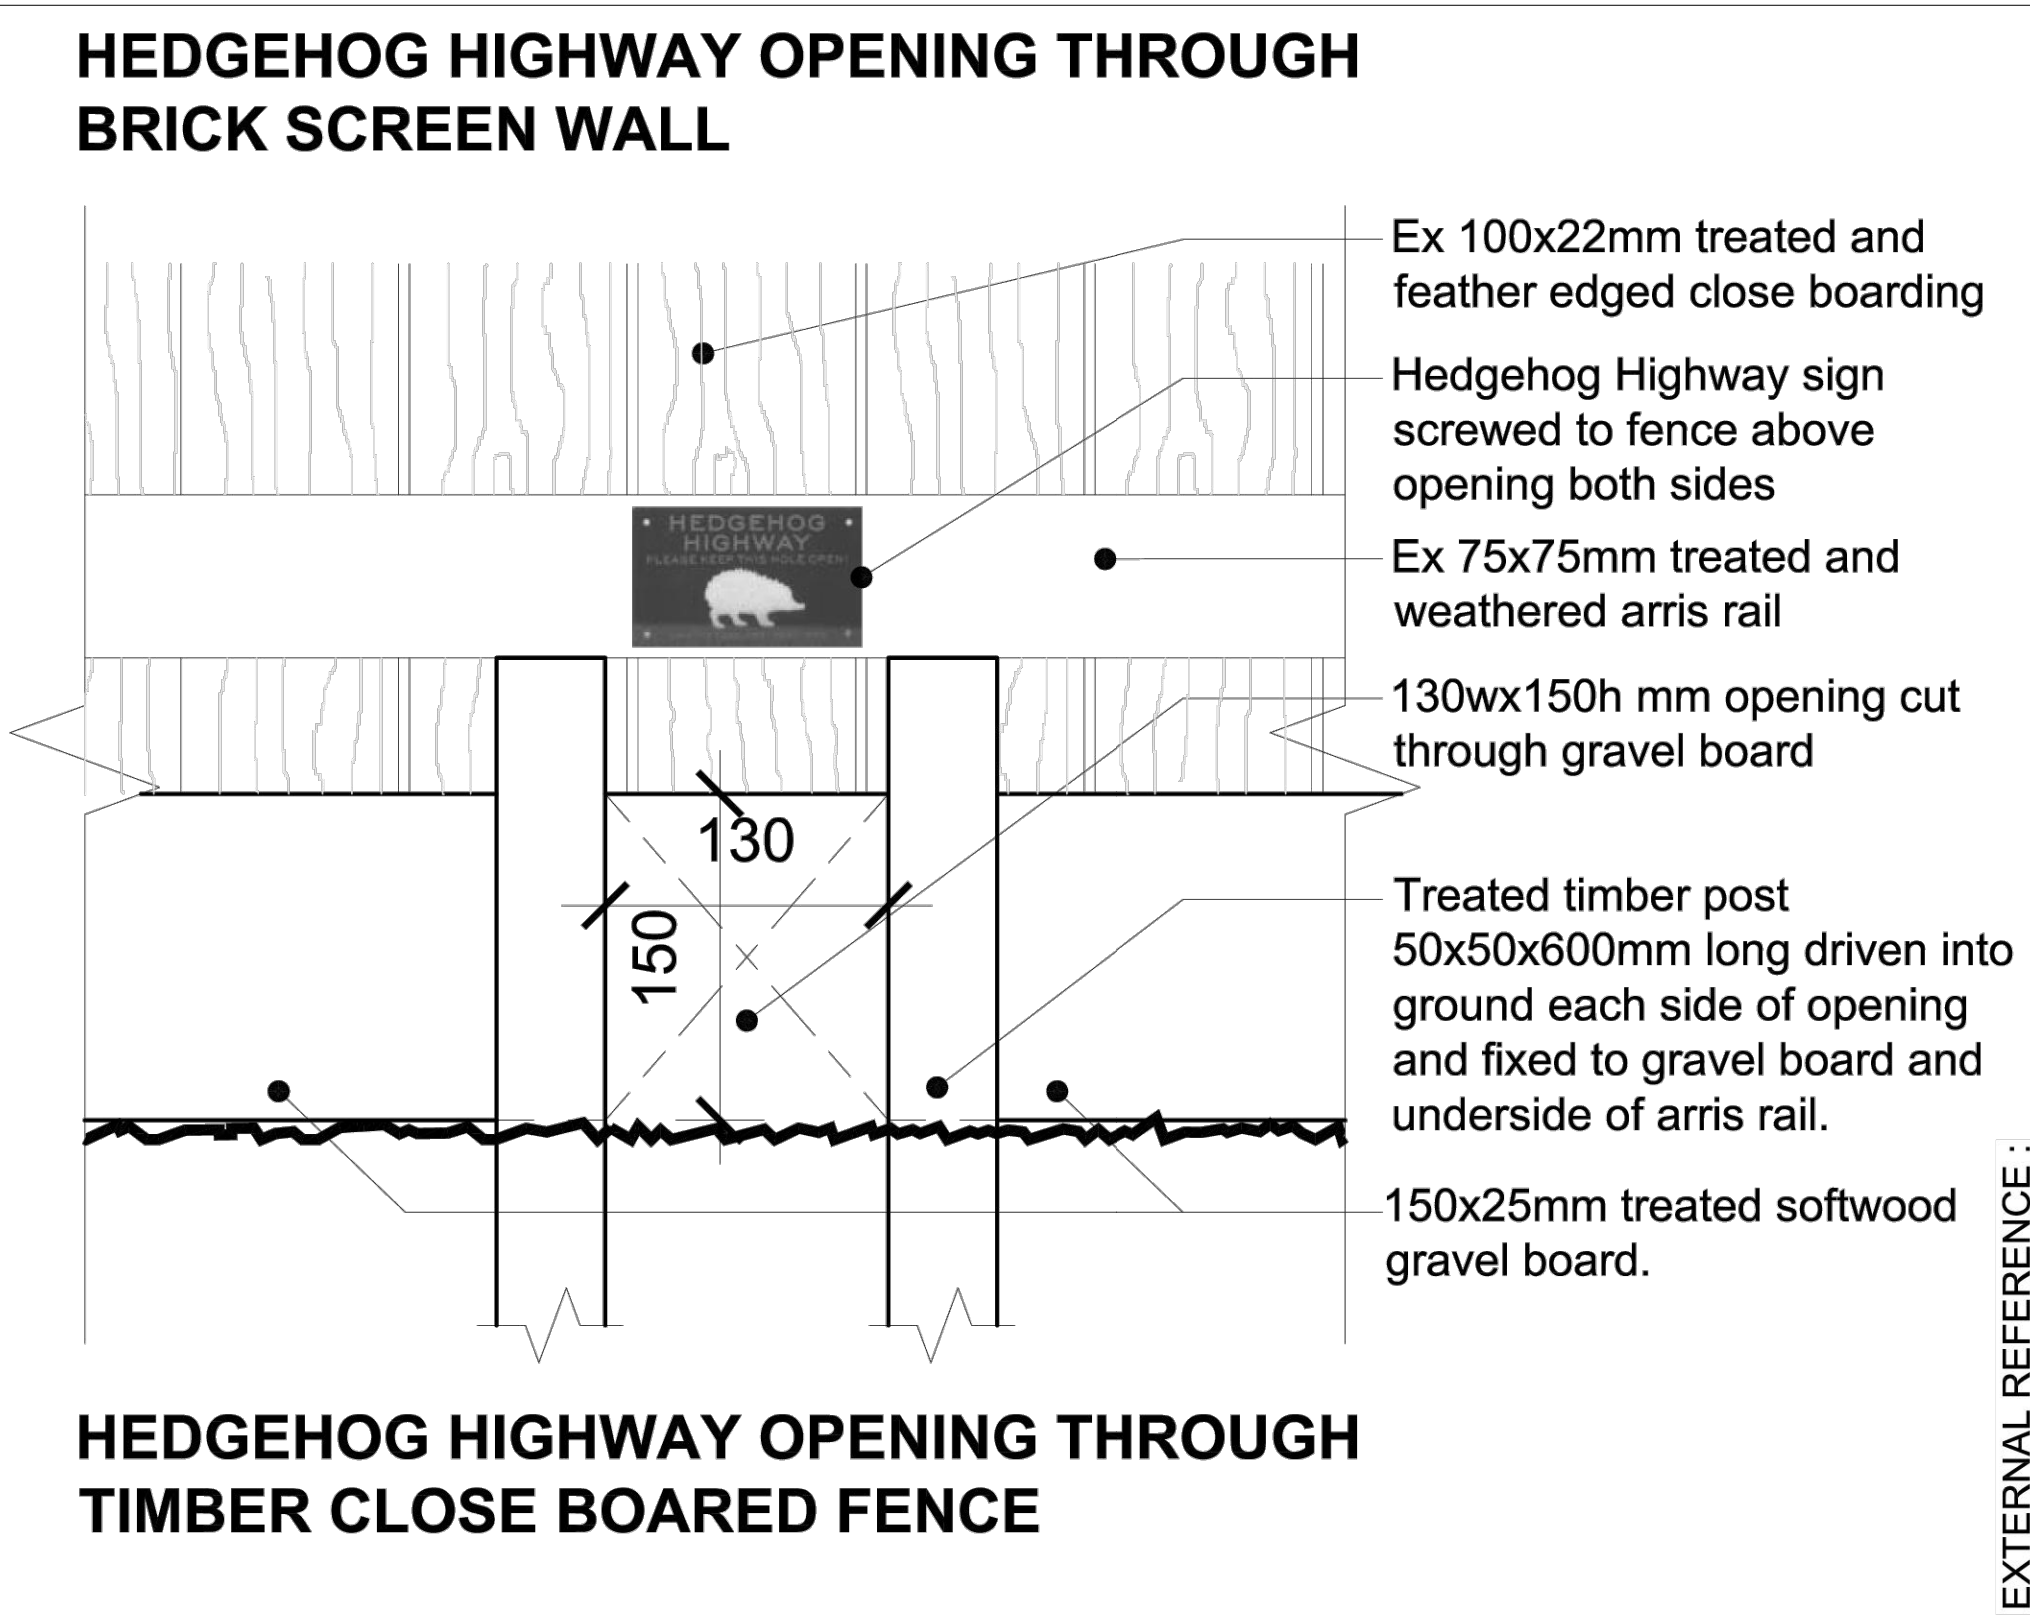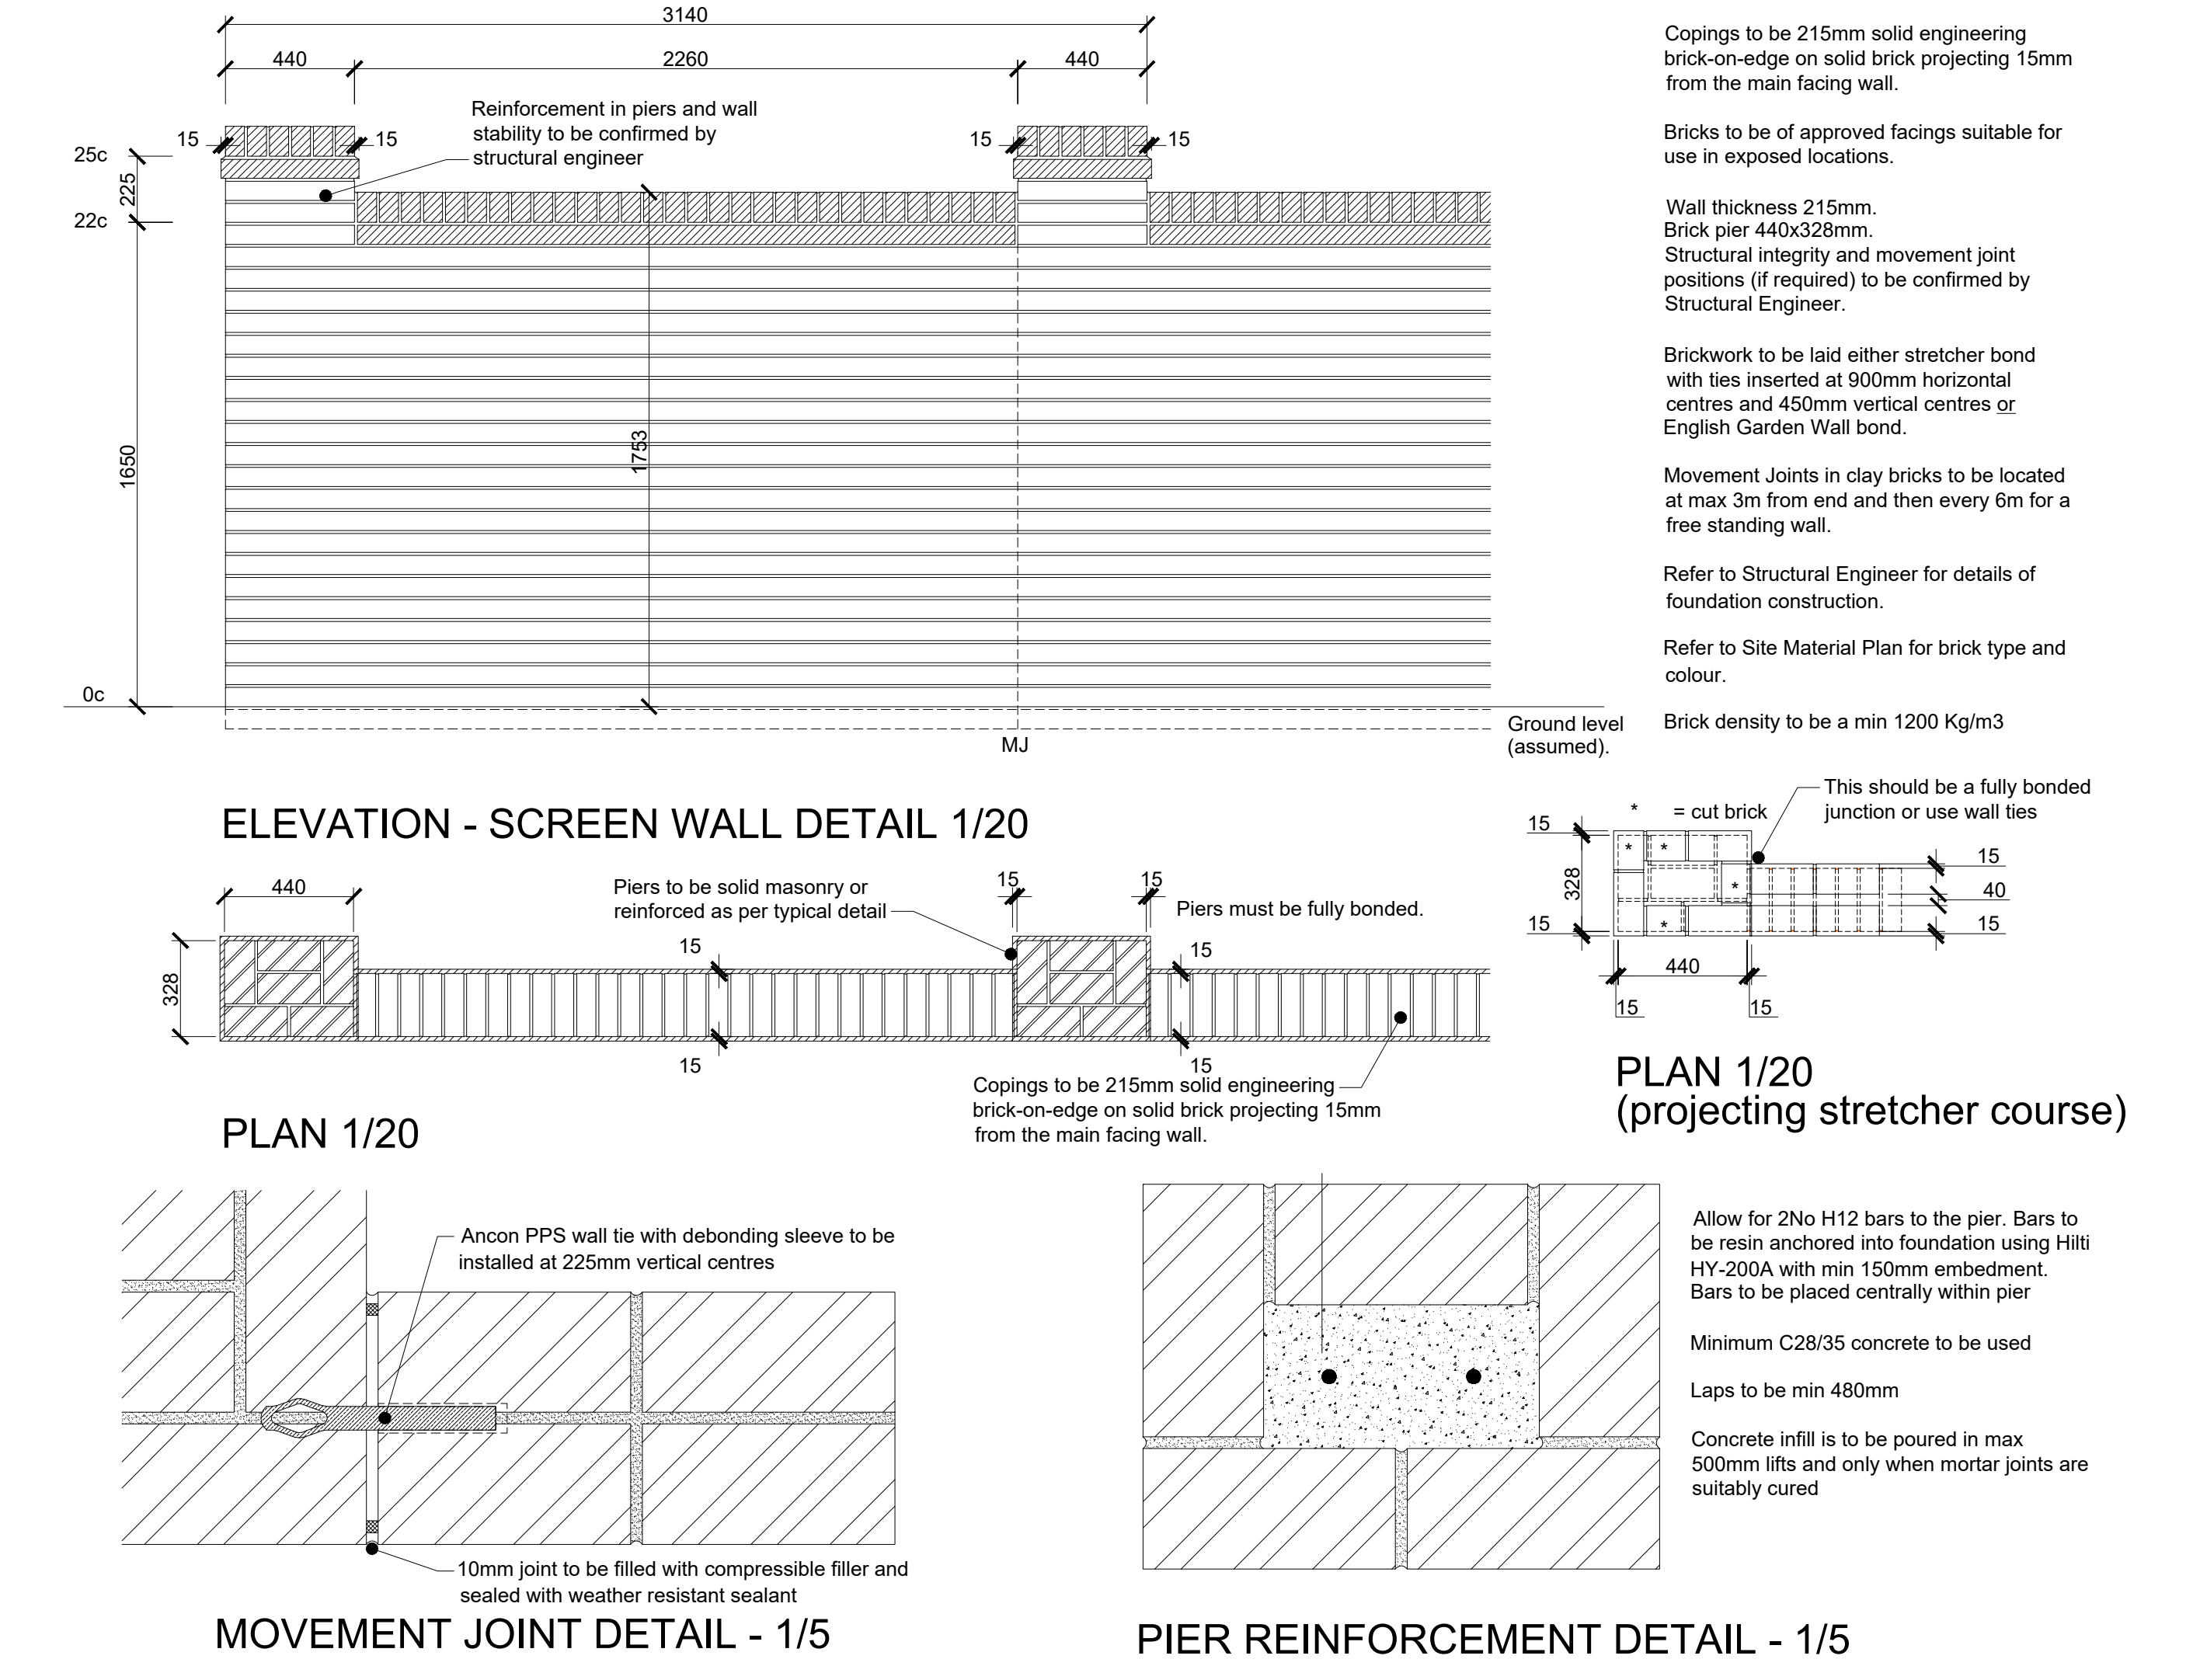

NOTE:
For details on the 4m Acoustic Fence please refer to RANS/Noisewall@/Steelpost/002.

Revision	Description	Date	Design By
1	Cherryfield Drive, Kirkby	11.06.25	DAVID WILSON HOMES
2	Boundary Treatment Details	1:20	P01
3	HA010 - DWG - XX - XX - DR - UD - 203300		