


CHERRYFIELD DRIVE

SITE CROSS SECTIONS 3 of 3

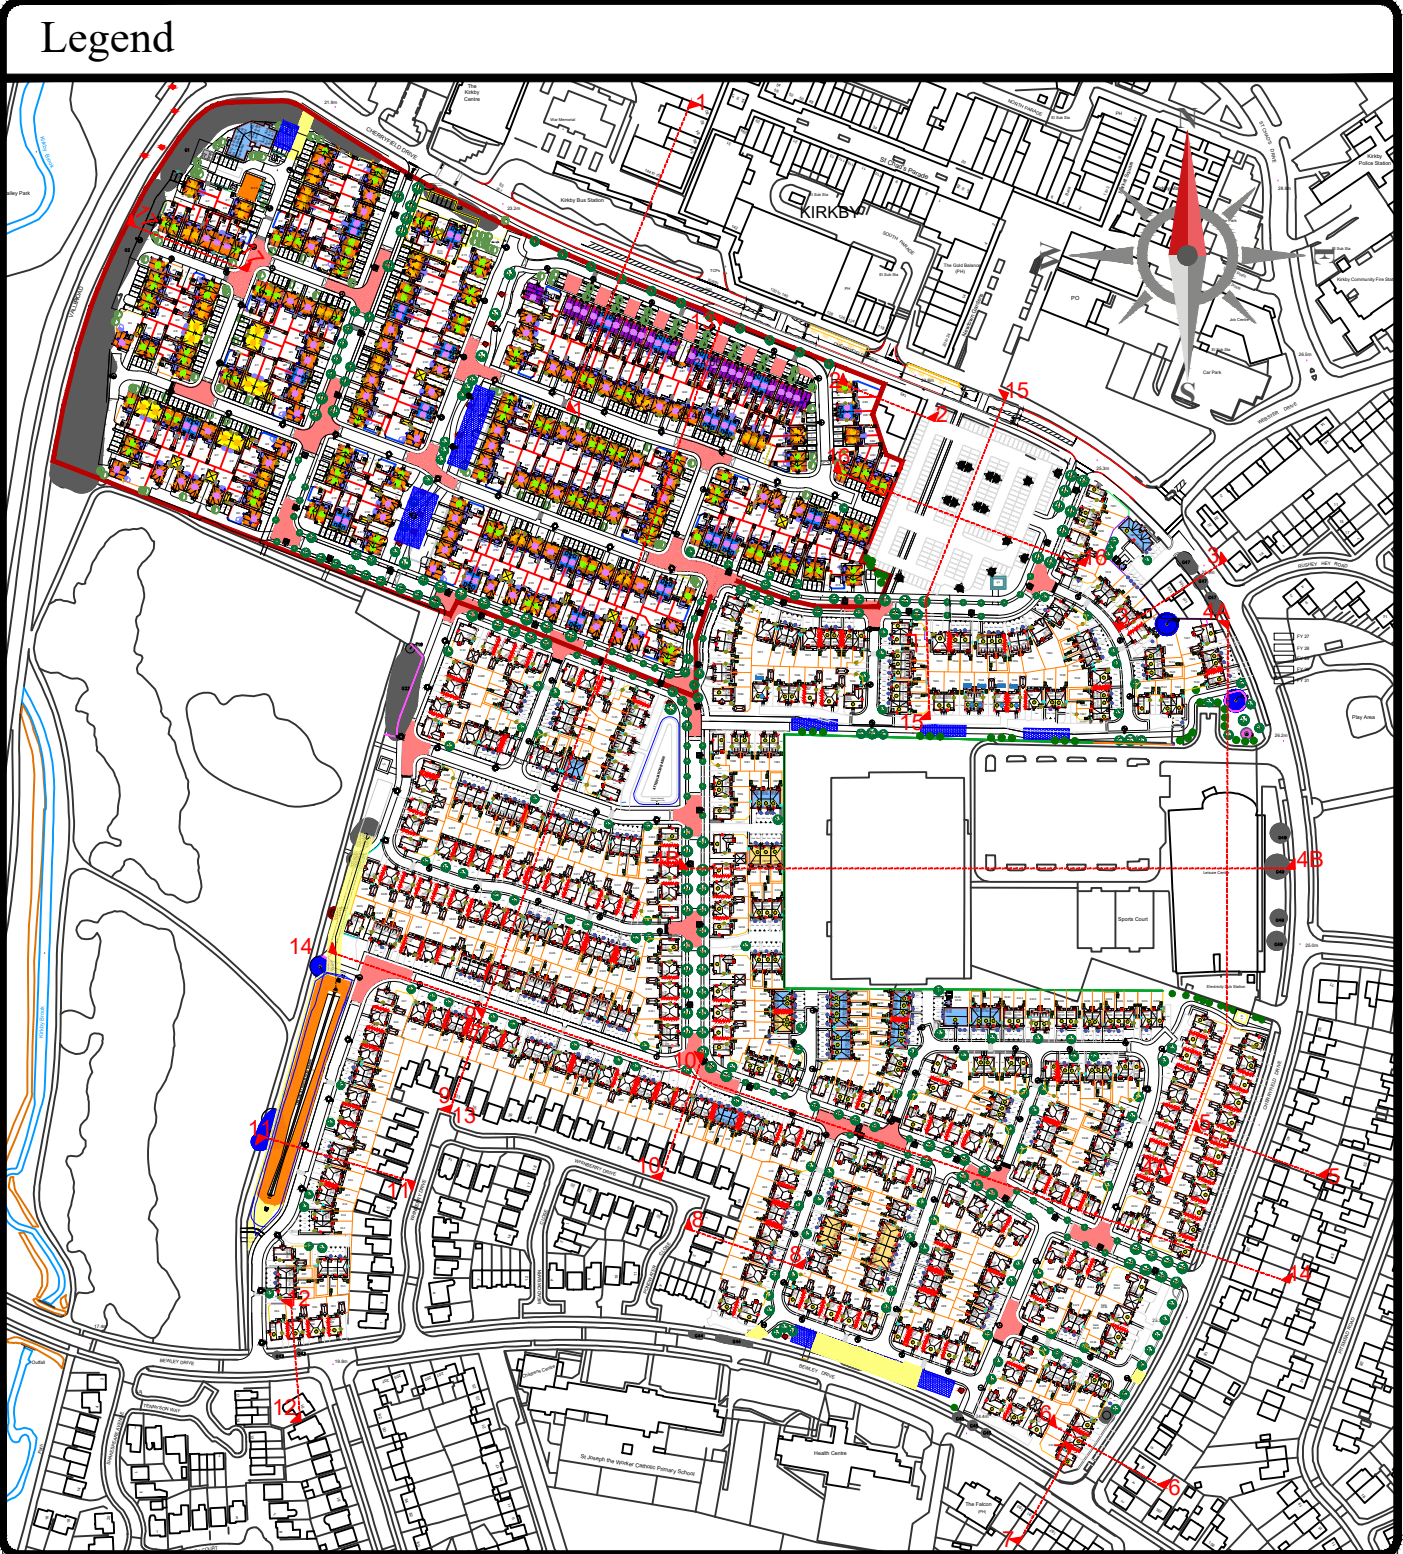

Revision	Description	Date	Design By
1	CHERRYFIELD DRIVE		
2	Site Cross Sections		
3 of 3			
Design By	LP	03.05.24	1:200
Drawn By	XX	-XX-DR-CE-	300023
HA010 - DWH-			