


Location Plan

Site Address: Easting: 342999 Northing: 392789

Date Produced: 18-Aug-2026

Scale: 1:2500 @A4

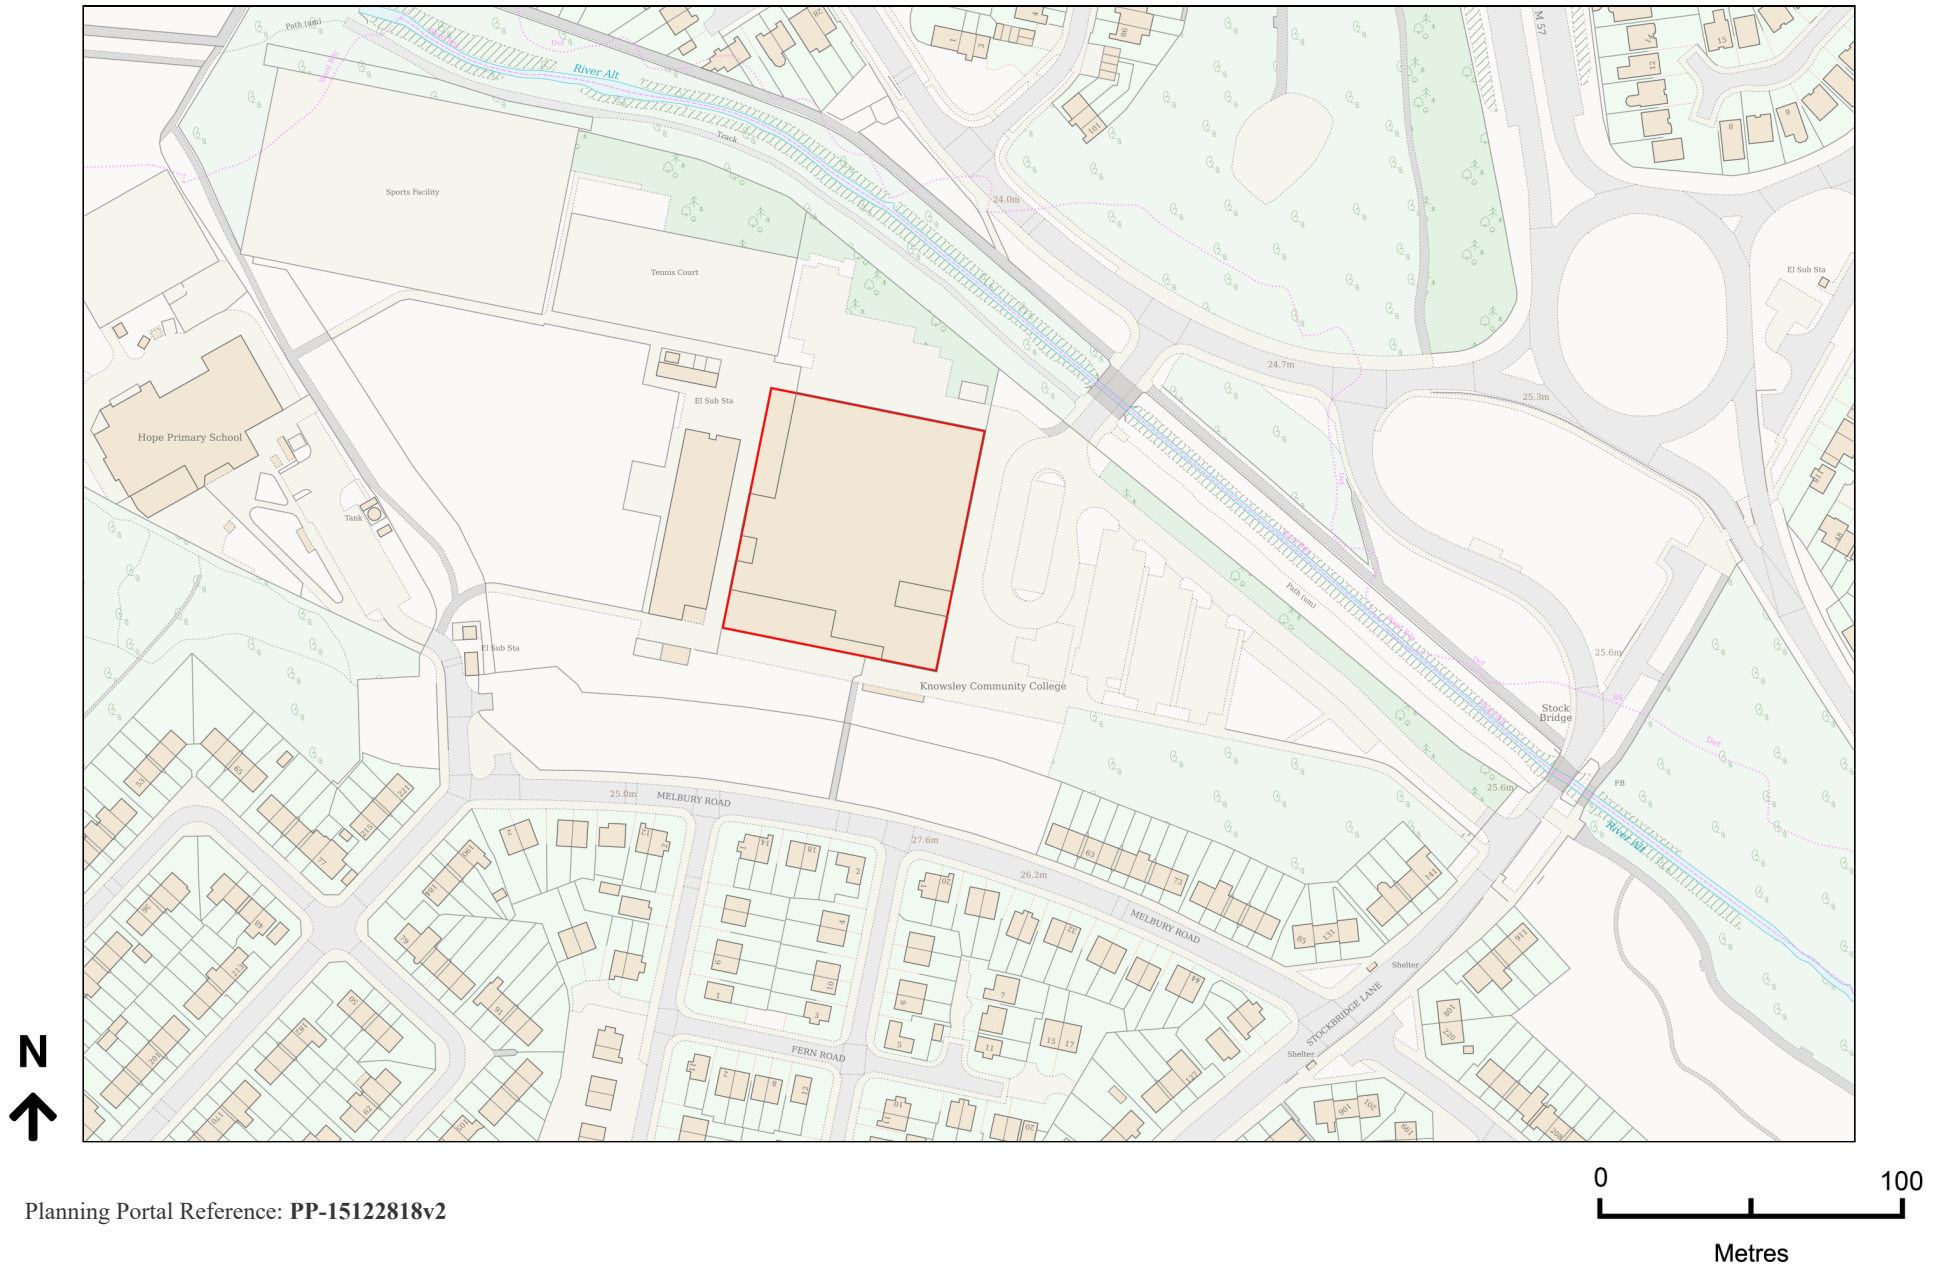

Planning Portal Reference: PP-15122818v2