
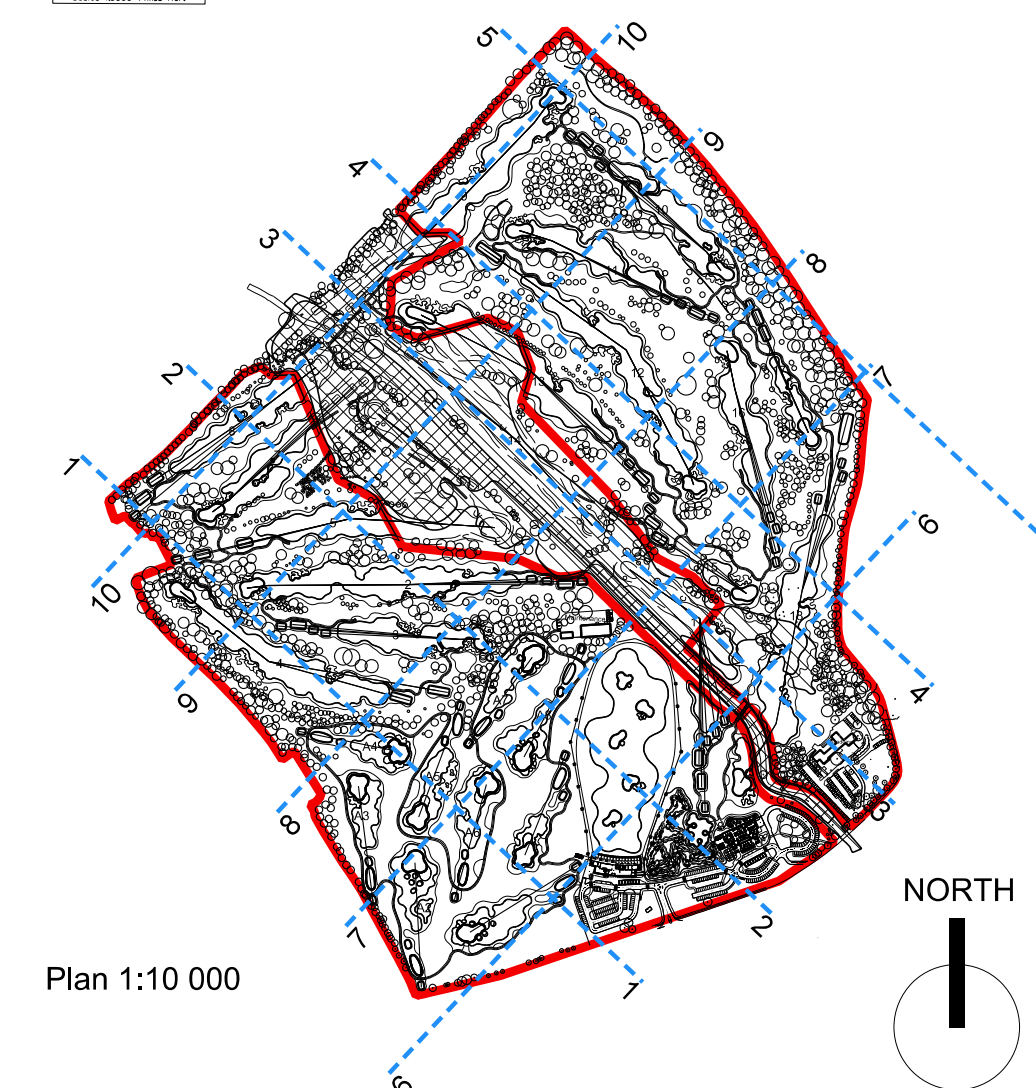


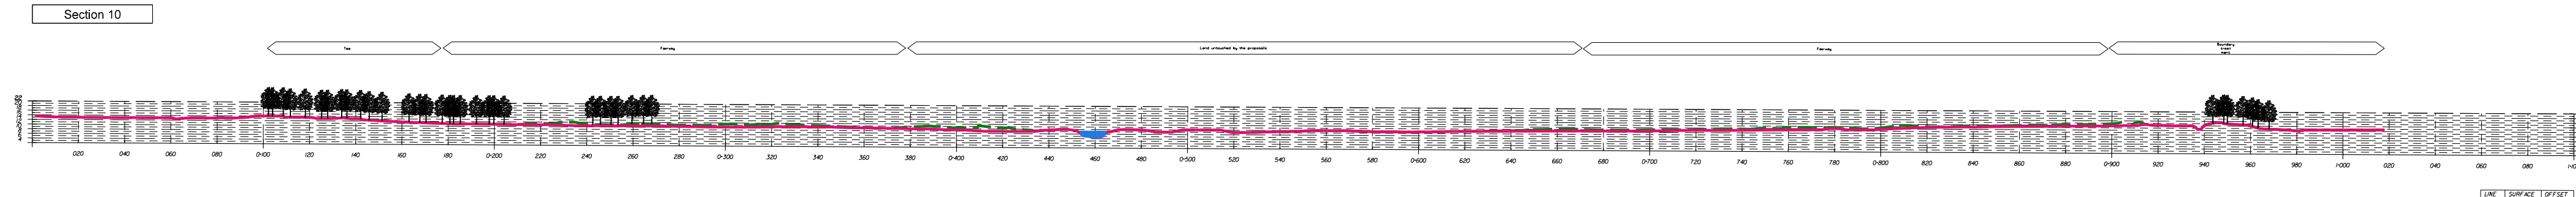

GENERAL NOTES

- 01.
- 02.
- 03.
- 04.
- 05.

REVISIONS

A	10.11.23	Boundary line brought 10m back from top of river	ATC	ATC
REV	DATE	DESCRIPTION	REV BY	CHK B

KEY PLAN

CONSULTANT



LEAD CONSULTANT

CLIENT

ISSUED FOR

Planning Application
100% submittal

PROJECT

Kirkby Valley Golf Club

DRAWING TITLE

167 Sections

Drawn	PA	Checked	JH	Approved	AT
Date	13.02.23	Sheet Size	A1	Scale	1:200
Drawing No. G935 167 SECTIONS					Rev. A

CAD File No. G935 167	Consultant Project No.
--------------------------	------------------------

This drawing, the designs and details shown are the copyright of International Design Group and shall not be copied or reproduced in any form without their written consent.

© INTERNATIONAL DESIGN GROUP