



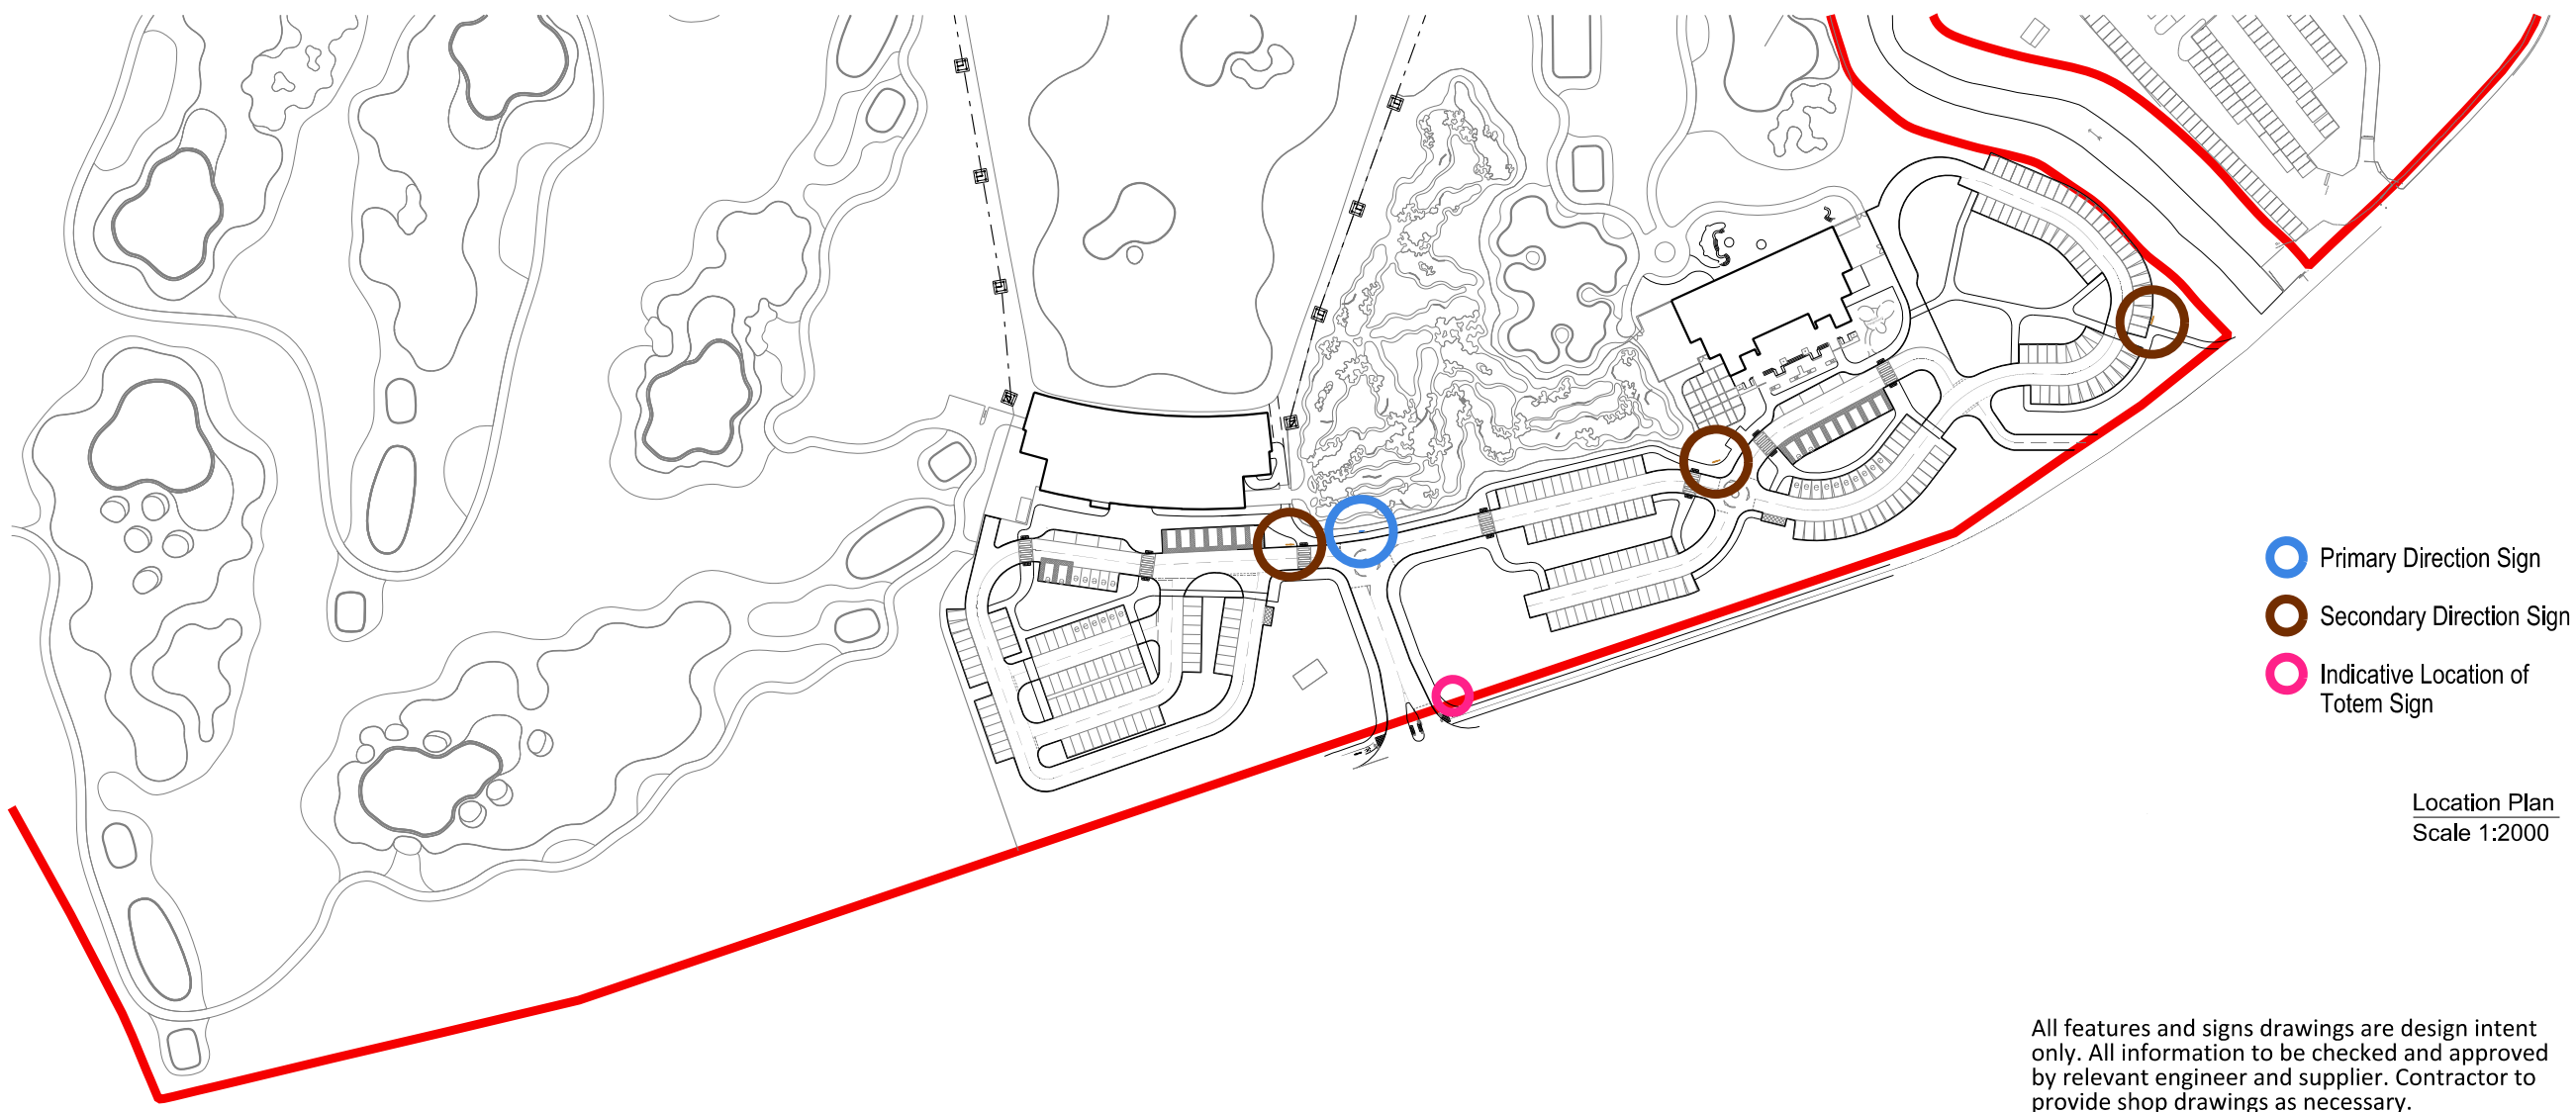


Location Plan
Scale 1:2000

All features and signs drawings are design intent only. All information to be checked and approved by relevant engineer and supplier. Contractor to provide shop drawings as necessary.

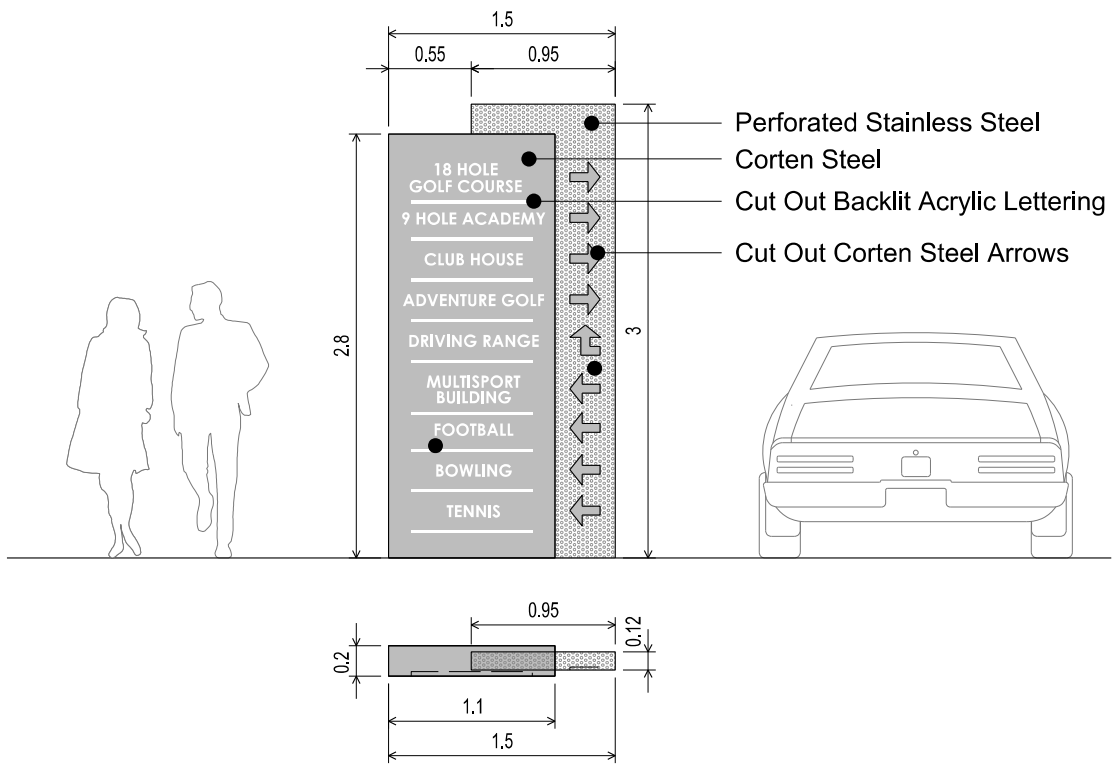

Primary Direction Sign
Elevation & Plan. Scale 1:50

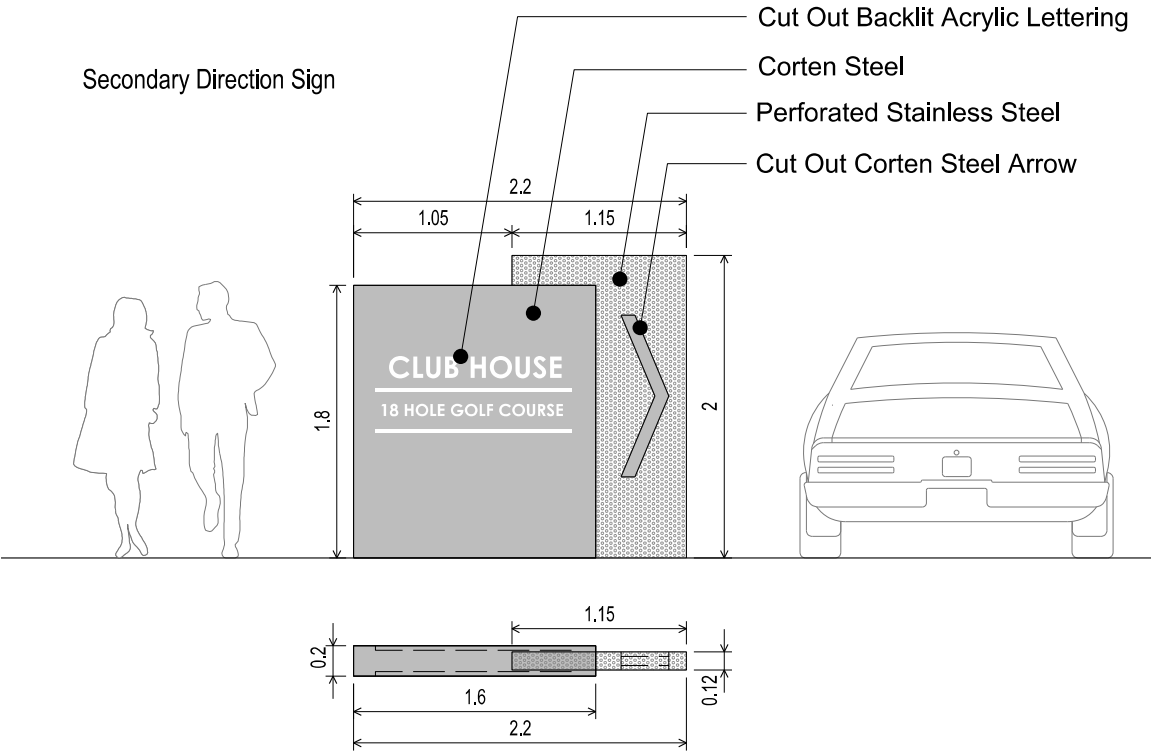

Secondary Direction Sign
Elevation & Plan. Scale 1:50

GENERAL NOTES					
01.					
02.					
03.					
04.					
05.					
REVISIONS					
A	10.11.23	Boundary line brought 10m back from top of river	ATC	ATC	
B	13.02.24	Amendments in Line with Environmental Sustainability Comments	SS	ATC	
REV	DATE	DESCRIPTION	REV BY	CHK BY	

KEY PLAN

CONSULTANT



LEAD CONSULTANT

CLIENT

ISSUED FOR
Planning Application
100% submittal

PROJECT
Kirkby Valley Golf Club

DRAWING TITLE
221 Wayfinding Signage

Drawn	PA	Checked	JH	Approved	AC
Date	13.02.23	Sheet Size	A3	Scale	1:50
Drawing No. G935 221 WAYFINDING SIGNAGE				Rev.	B

CAD File No.
G935 221

Consultant Project No.

This drawing, the designs and details shown are the copyright of International Design Group and shall not be copied or reproduced in any form without their written consent.

© INTERNATIONAL DESIGN GROUP