




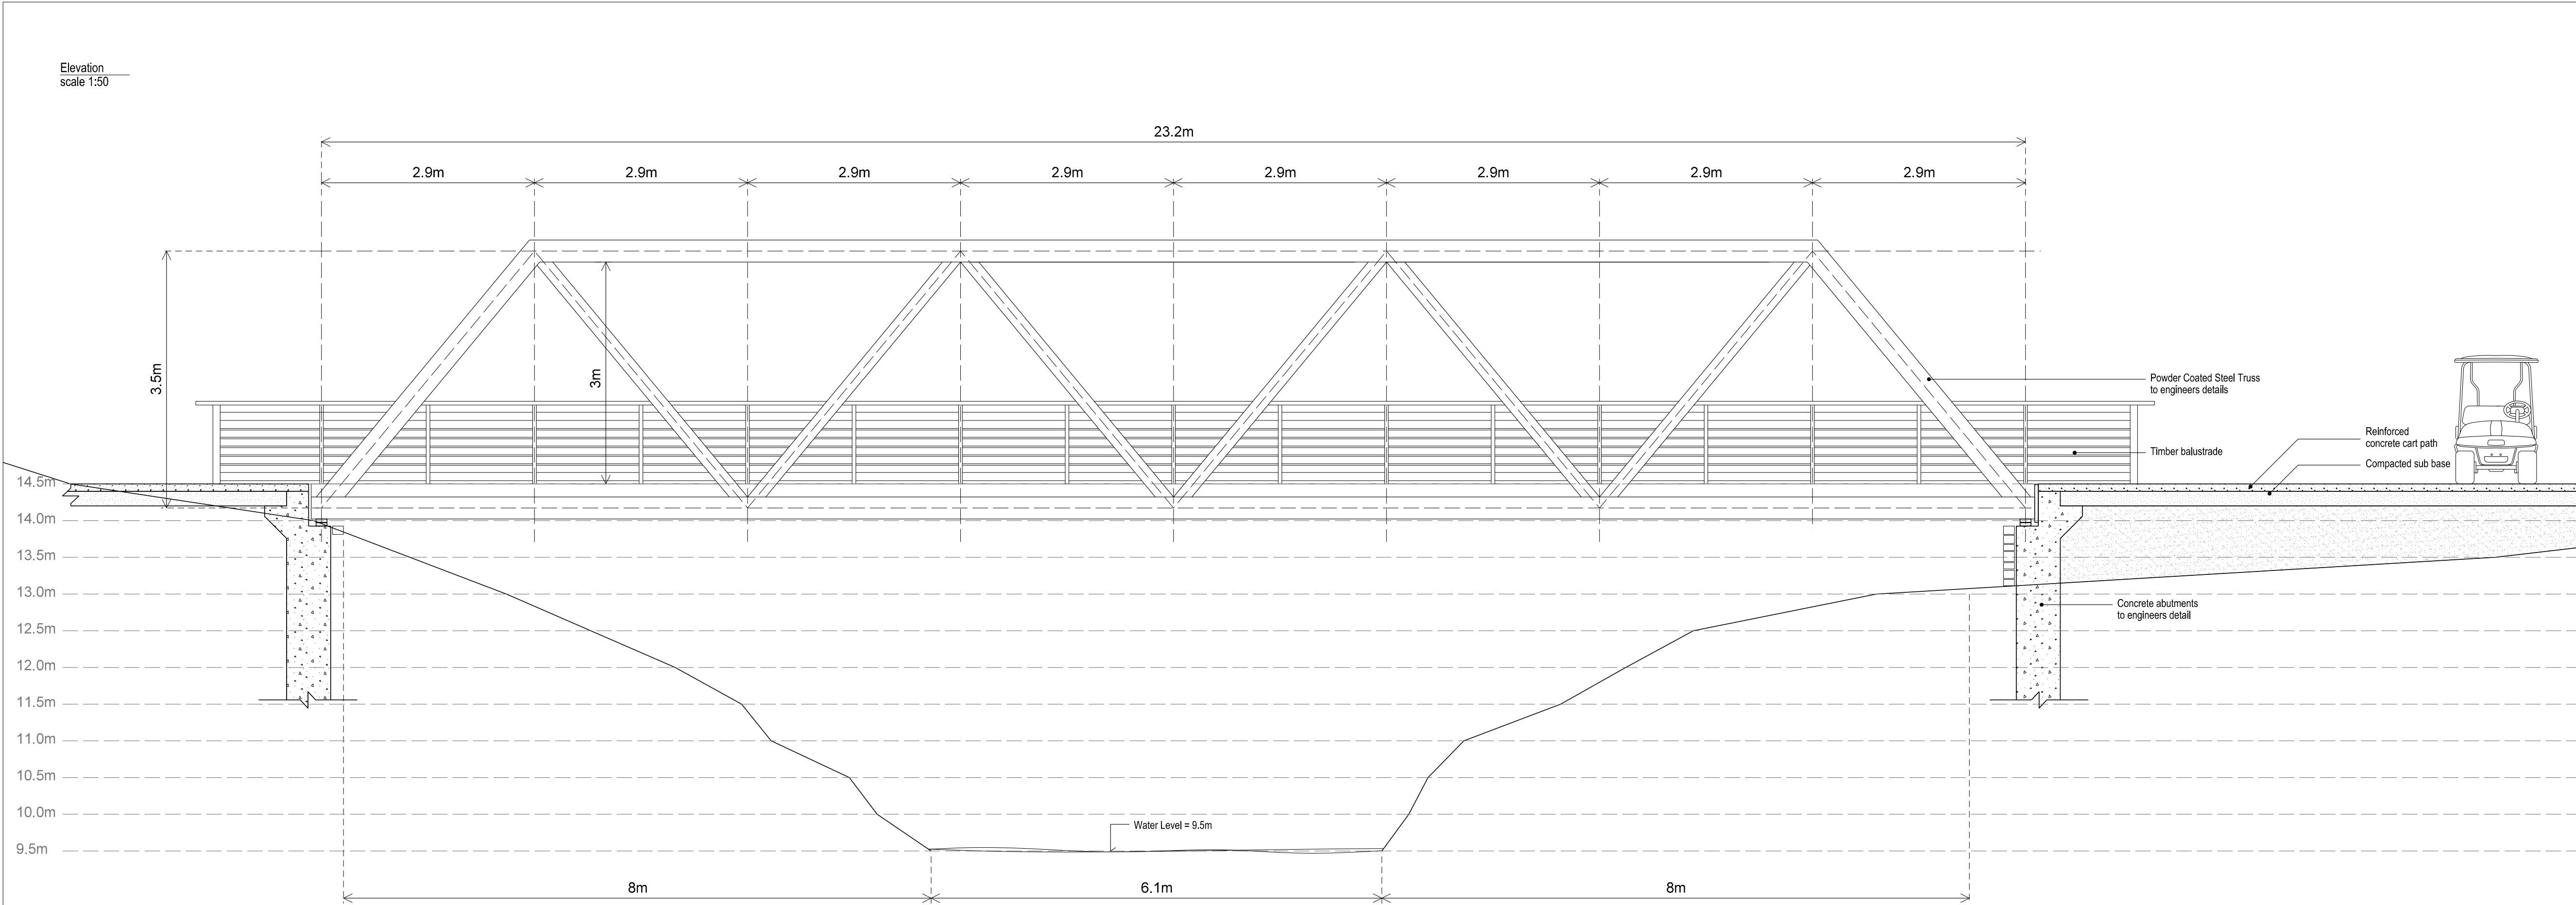

Section
scale 1:50

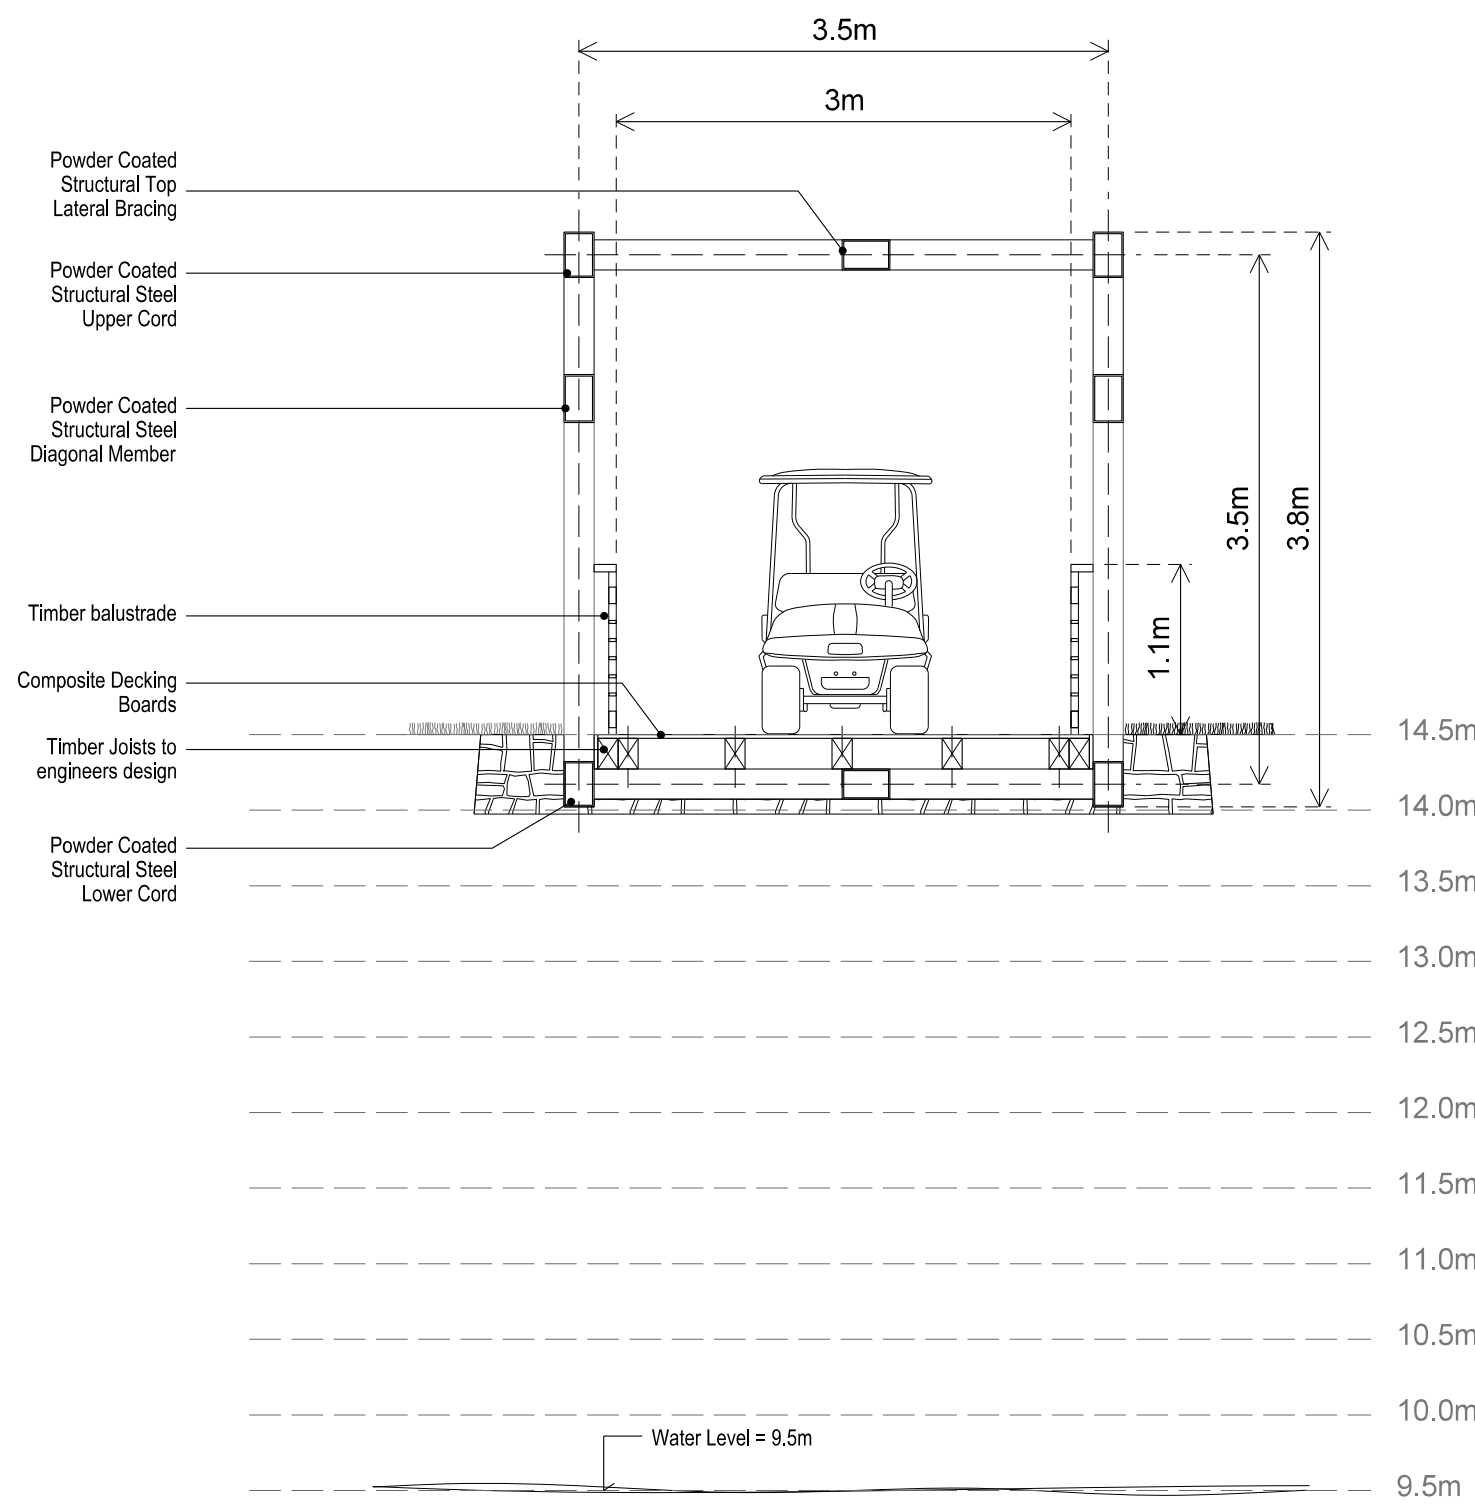

Detail
scale 1:20

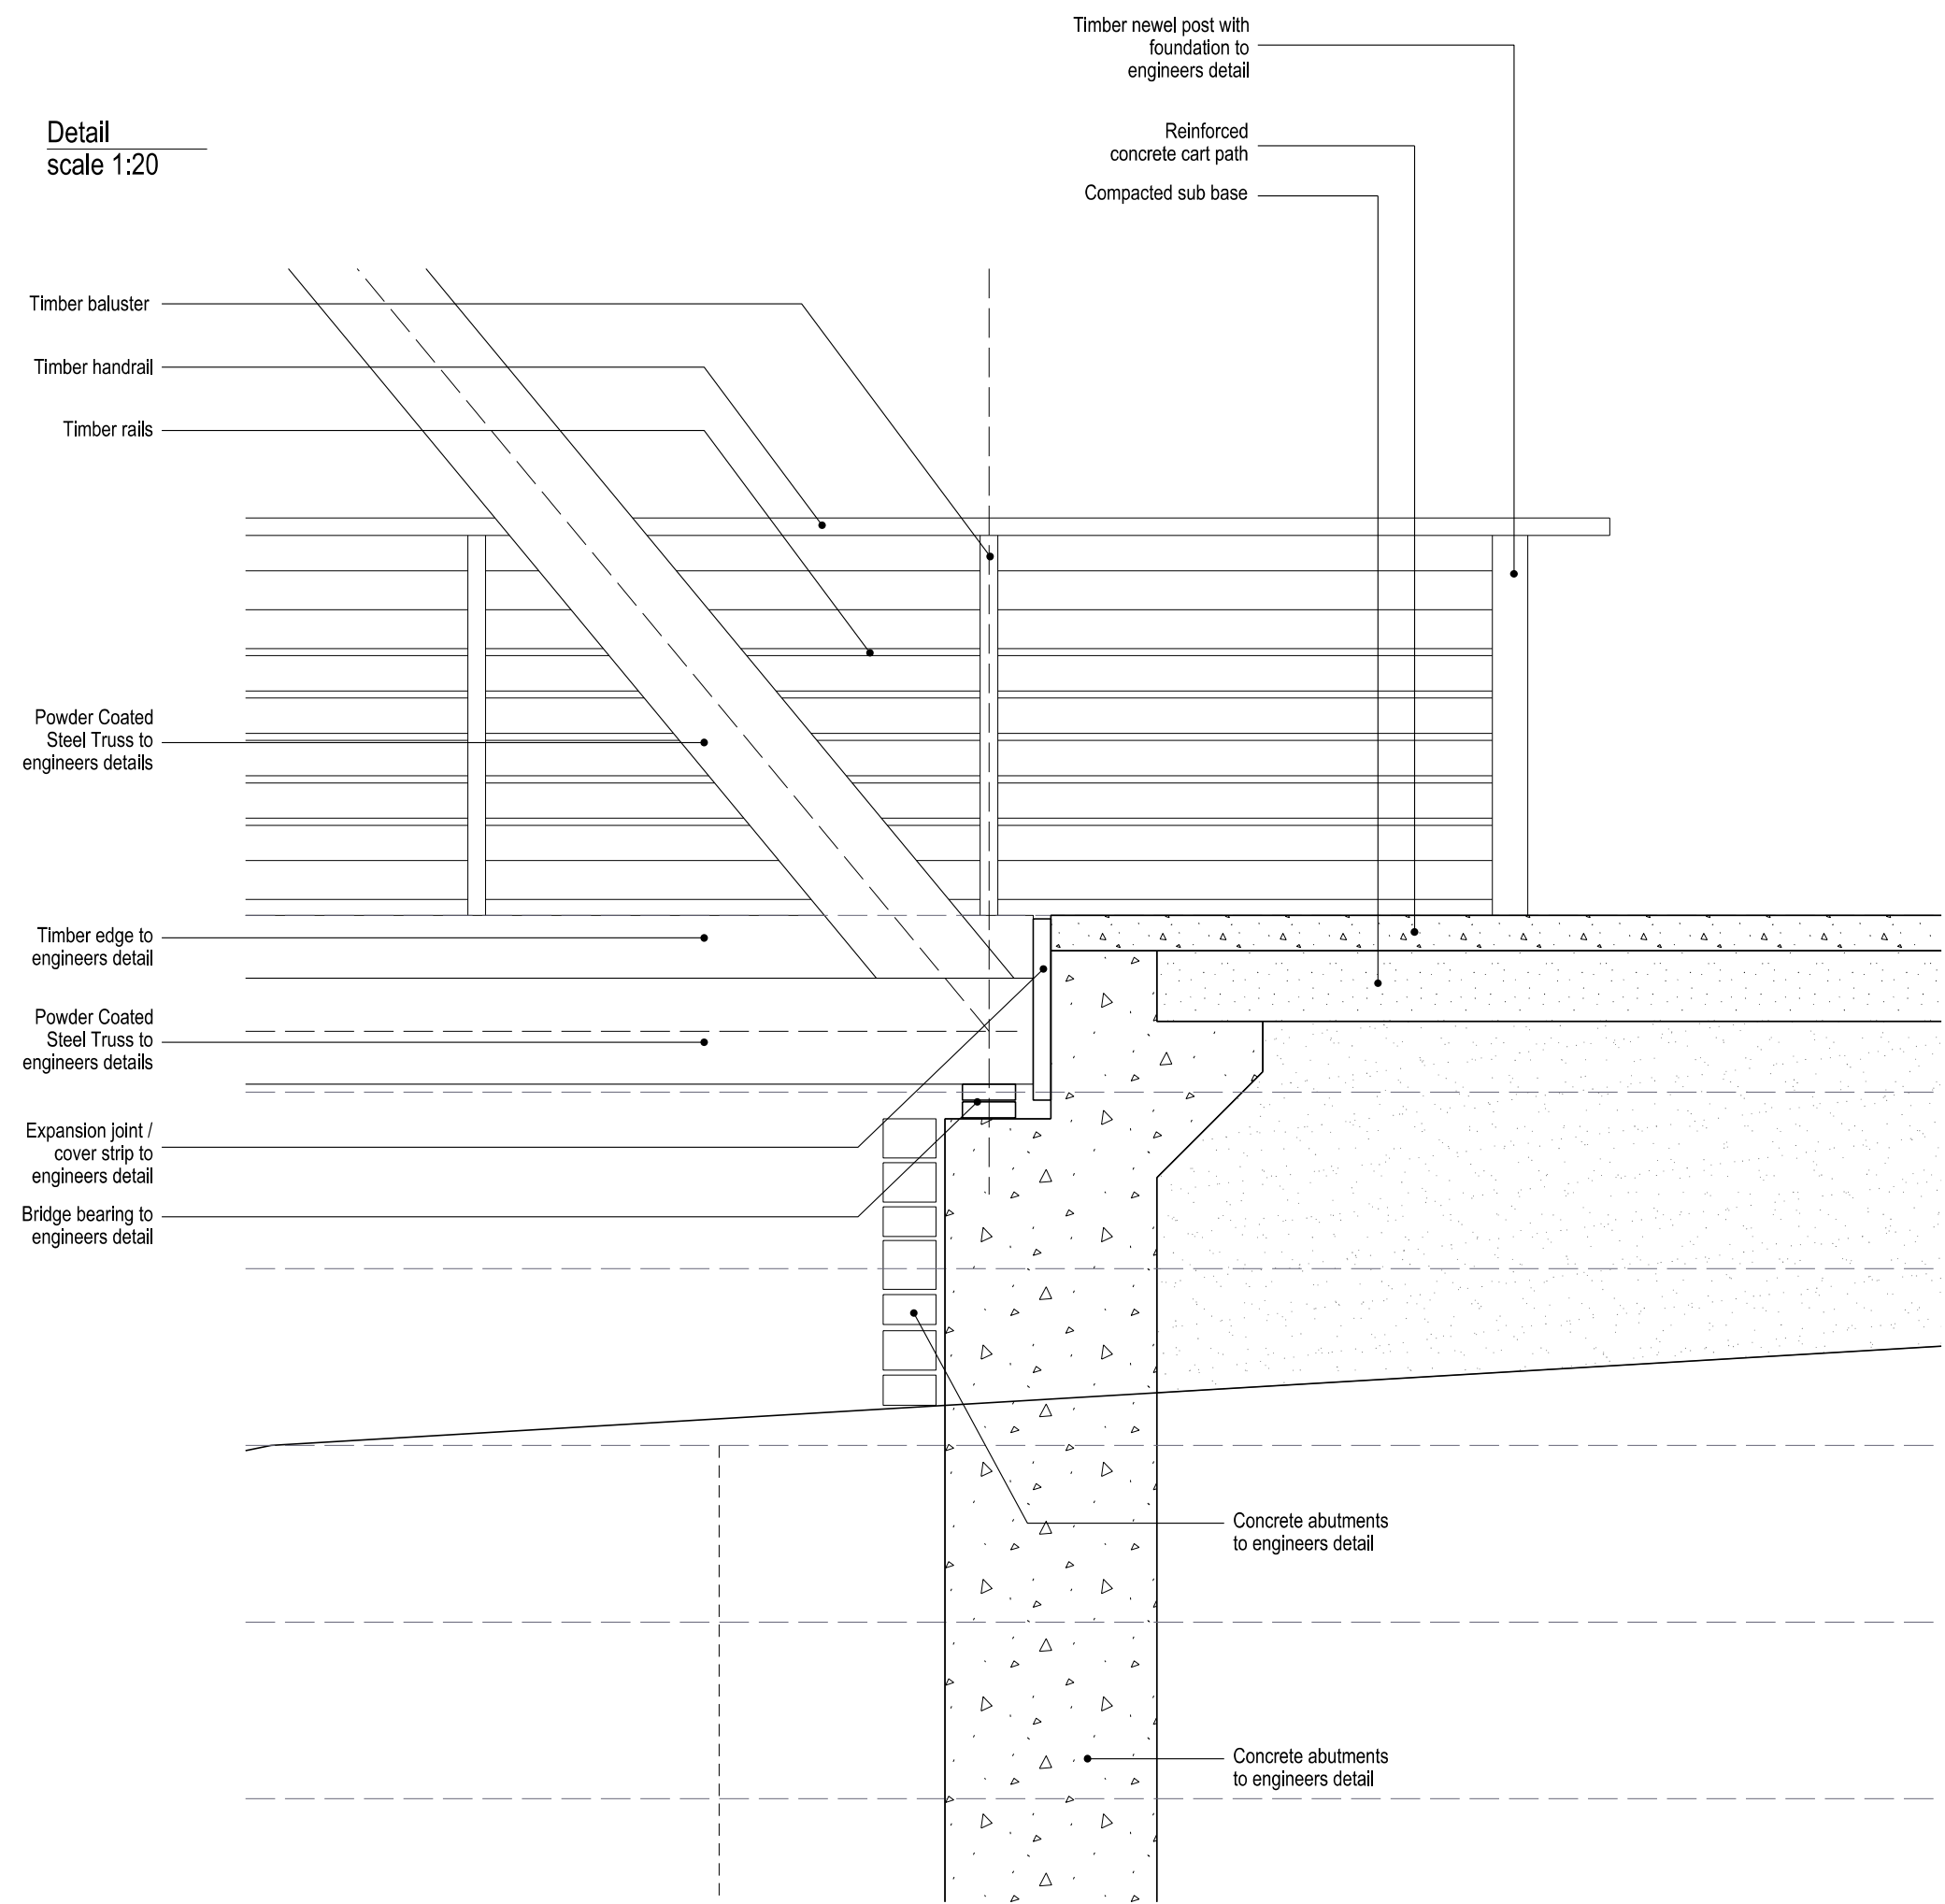

GENERAL NOTES

- 01.
- 02.
- 03.
- 04.
- 05.

REVISIONS

REV	DATE	DESCRIPTION	REV BY	CHK BY

KEY PLAN

CONSULTANT



LEAD CONSULTANT

CLIENT

ISSUED FOR

Planning Application
100% submittal

PROJECT

Kirkby Valley Golf Club

DRAWING TITLE

Bridge Construction Details 2 of 2

Drawn	PA	Checked	AC	Approved	JH
Date	13.02.23	Sheet Size	A1	Scale	1:50 / 1:20
Drawing No. G935 231 BRIDGE CONSTRUCTION DETAILS 2					Rev.
CAD File No. G935 231			Consultant Project No.		

This drawing, the designs and details shown are the copyright of International Design Group and shall not be copied or reproduced in any form without their written consent.