


LE01 TYPICAL LAKE EDGE CONSTRUCTION - Natural Edge

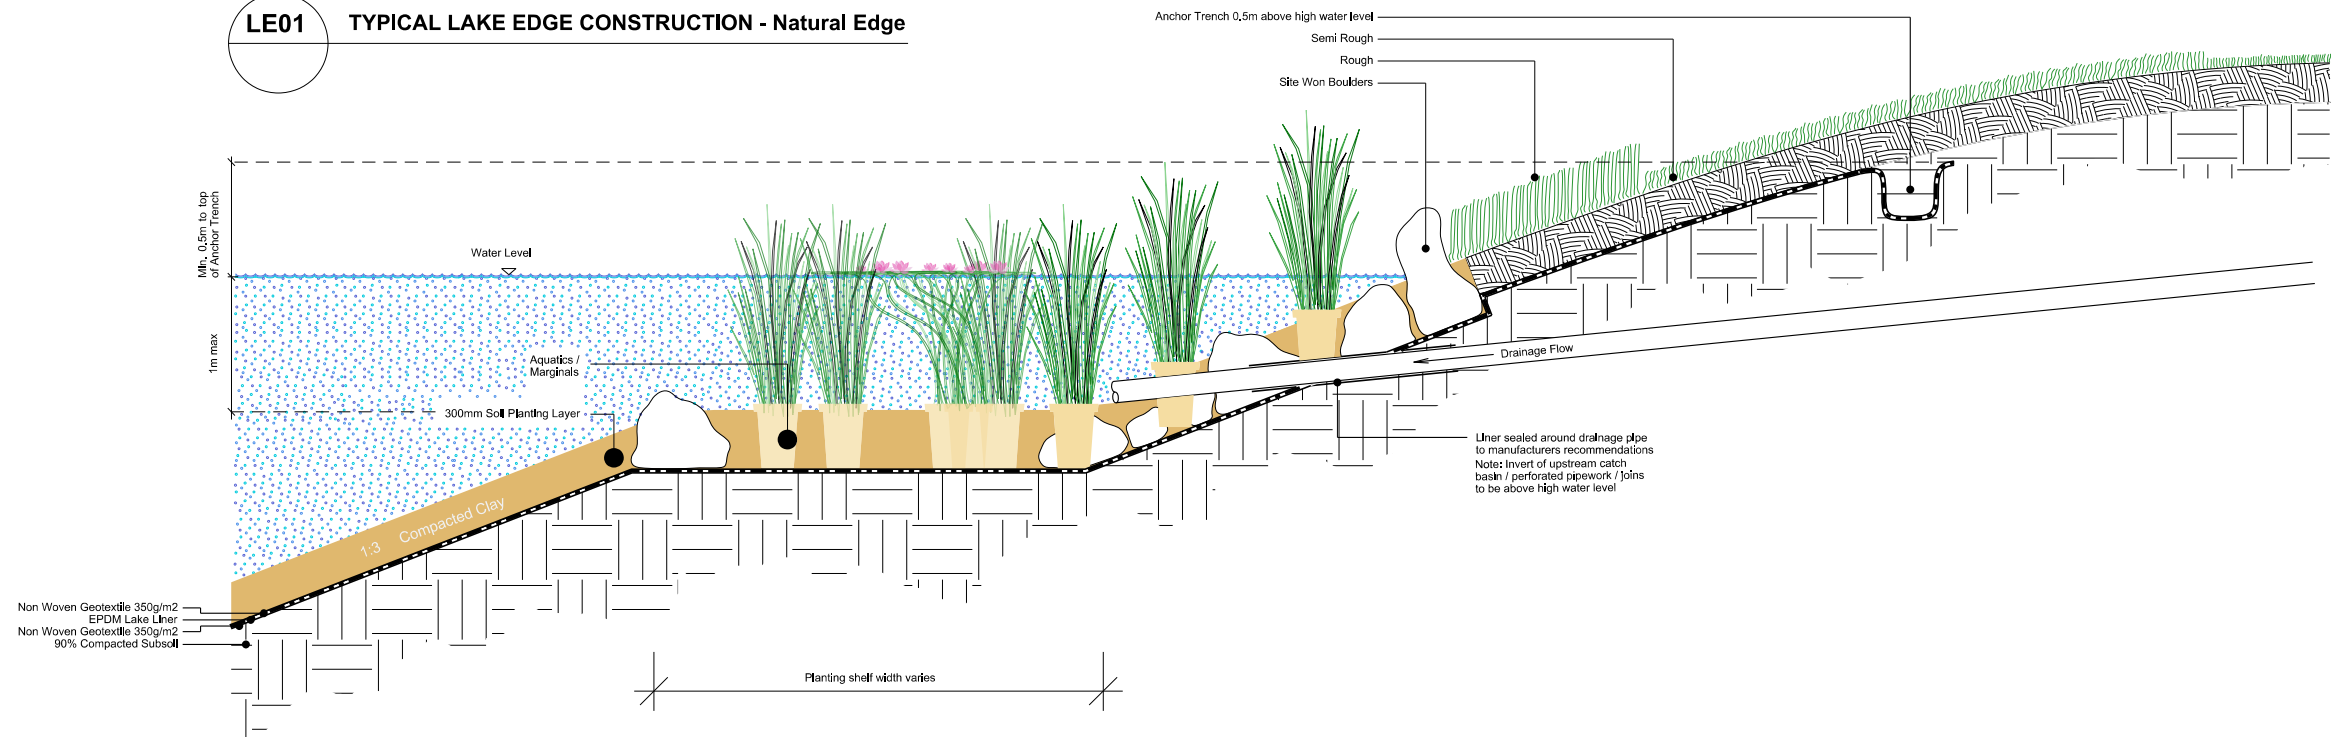

GENERAL NOTES

01. For the location of Aquatics / Marginals see the Standing Water Aquatic/Marginal Planting in the 935 111-115 (Landscape Masterplan 1 to 5)
02. For detailed information regarding Marginals & Aquatics see Planting Plans 1-5 (G935 131-135) and Planting Schedule (G935 136)
03. To be read in conjunction with Planting Notes & Details (G935 235)
- 04.
- 05.

REVISIONS

REV	DATE	DESCRIPTION	REV BY	CHK BY

KEY PLAN

CONSULTANT



LEAD CONSULTANT

CLIENT

ISSUED FOR

Planning Application
100% submittal

PROJECT

Kirkby Valley Golf Club

DRAWING TITLE

236 Drainage and Lake Details


Drawn	JH	Checked	SS	Approved	ATC
Date	13.02.23	Sheet Size	A3	Scale	N.T.S.
Drawing No. G935 236 DRAINAGE AND LAKE DETAILS					Rev. *

CAD File No. G935 236	Consultant Project No.
--------------------------	------------------------


This drawing, the designs and details shown are the copyright of International Design Group and shall not be copied or reproduced in any form without their written consent.

© INTERNATIONAL DESIGN GROUP

SA02 TYPICAL SOAK AWAY
SECTION AA

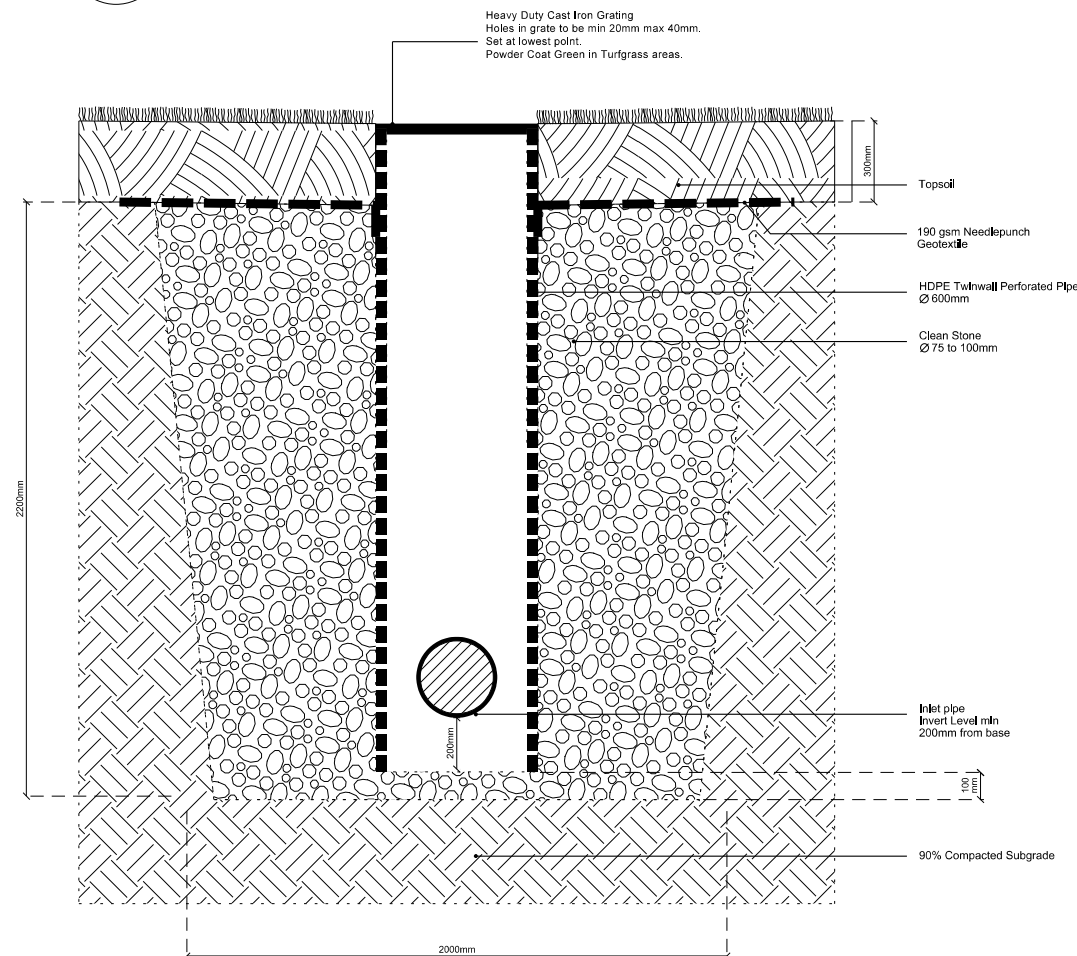

SA01 TYPICAL SOAK AWAY
PLAN VIEW

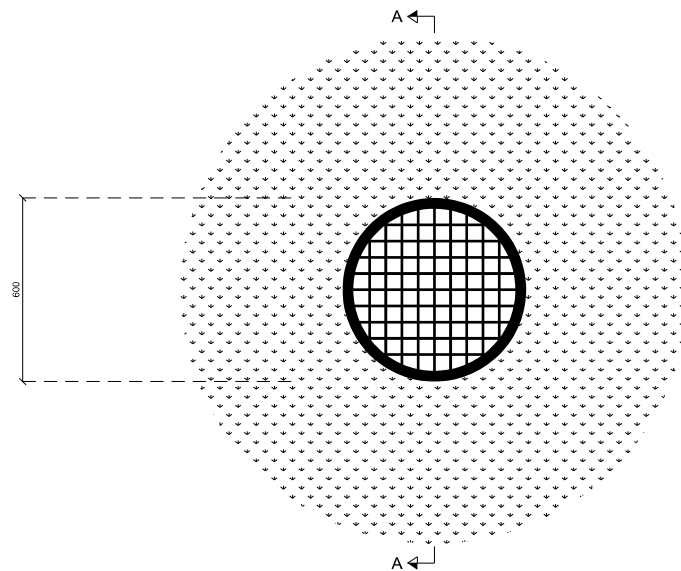

N.B. Detail to be confirmed with Golf Architect following excavation of each soakaway pit