
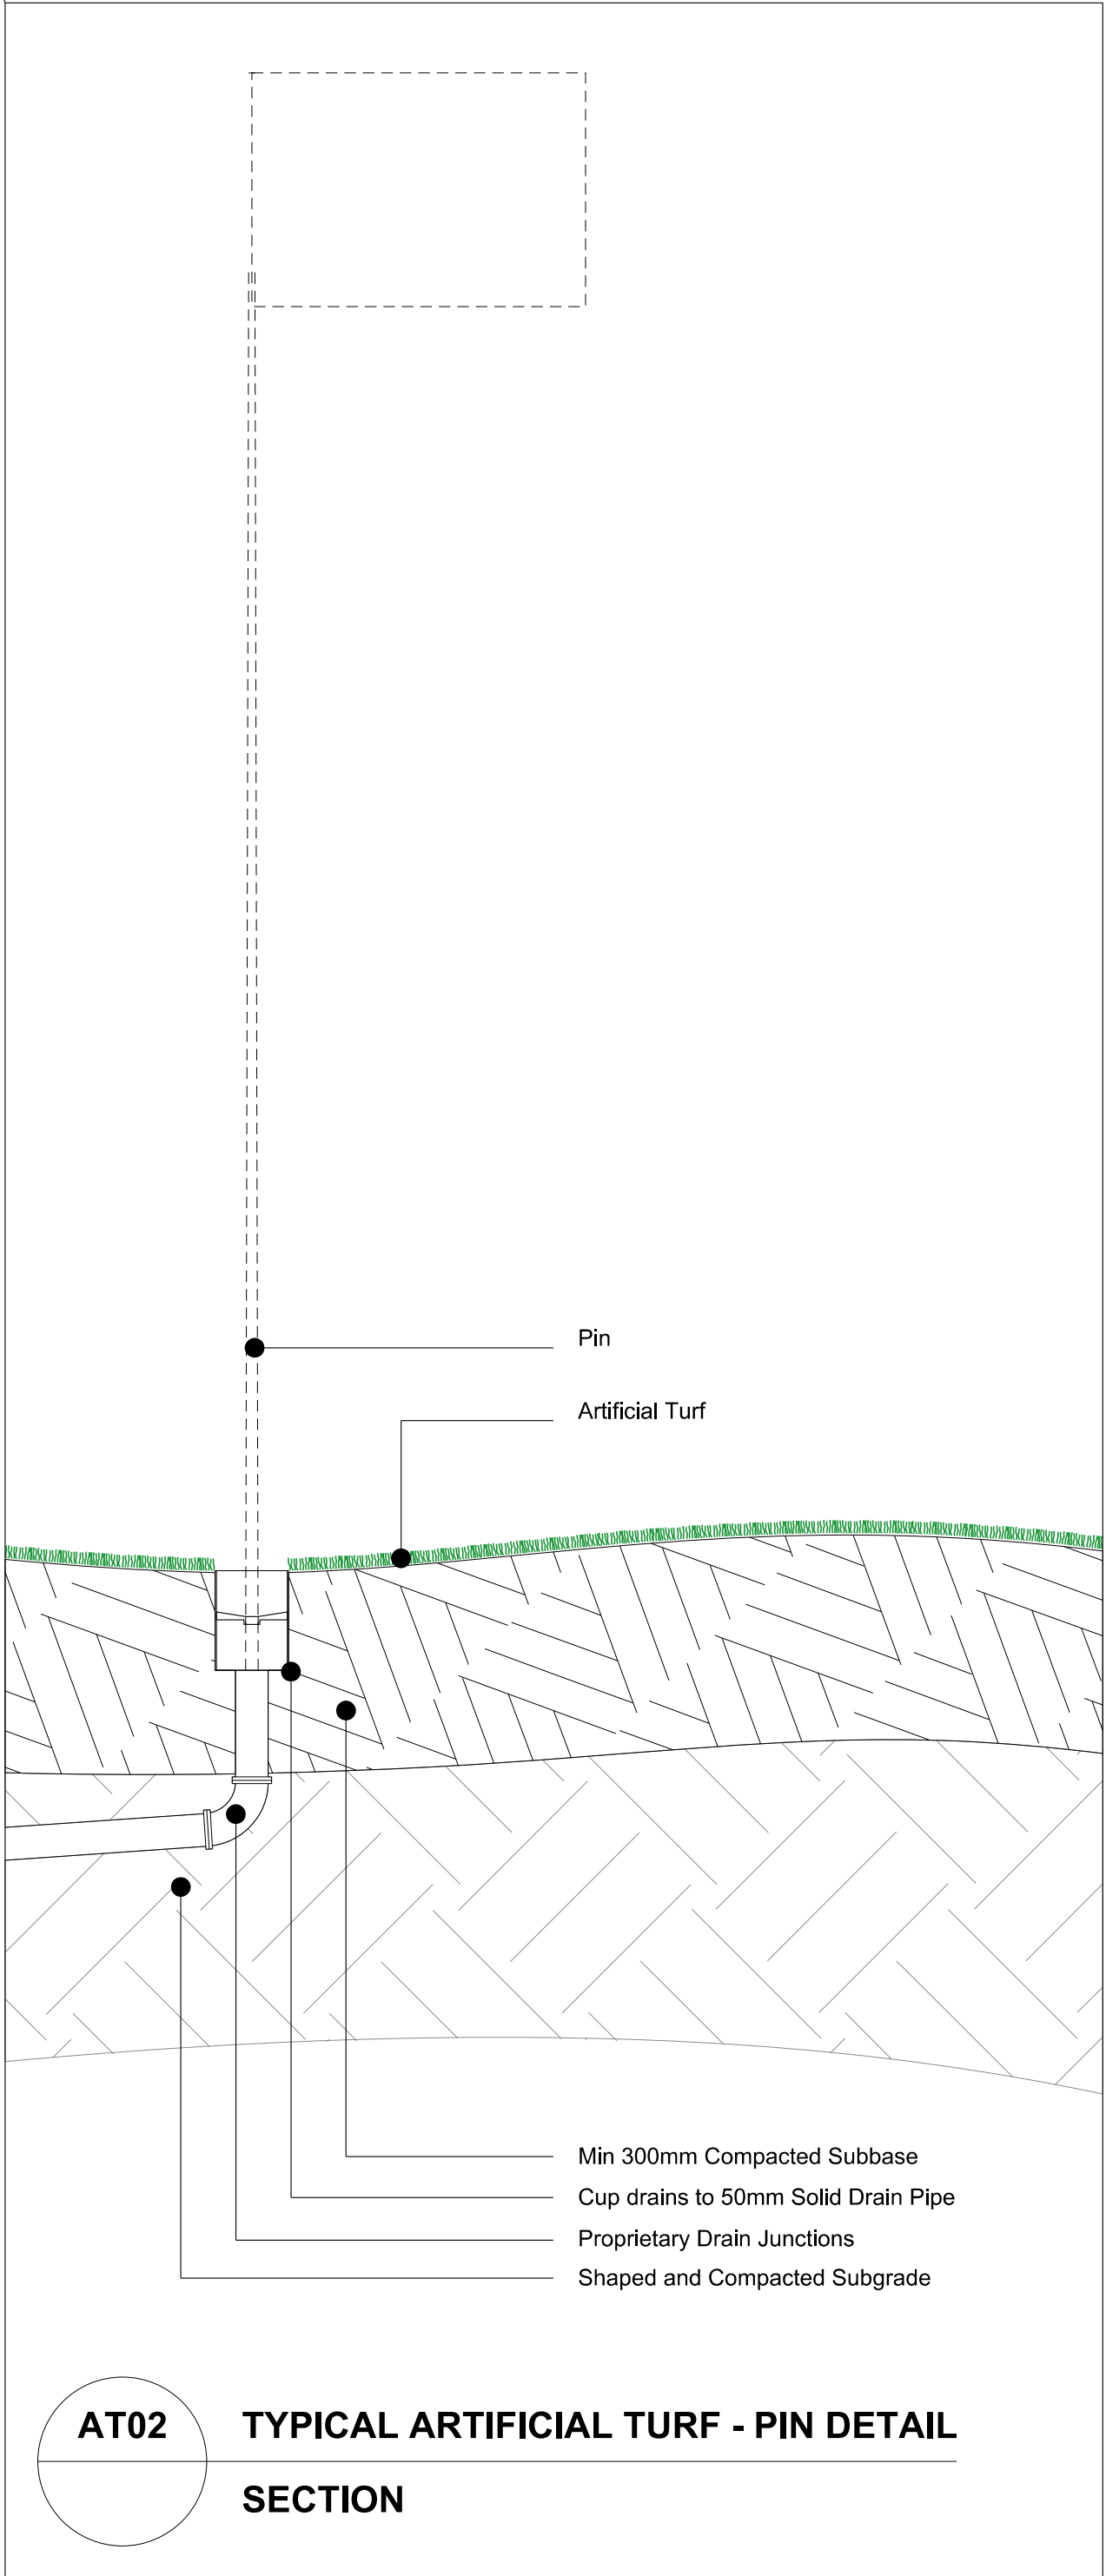
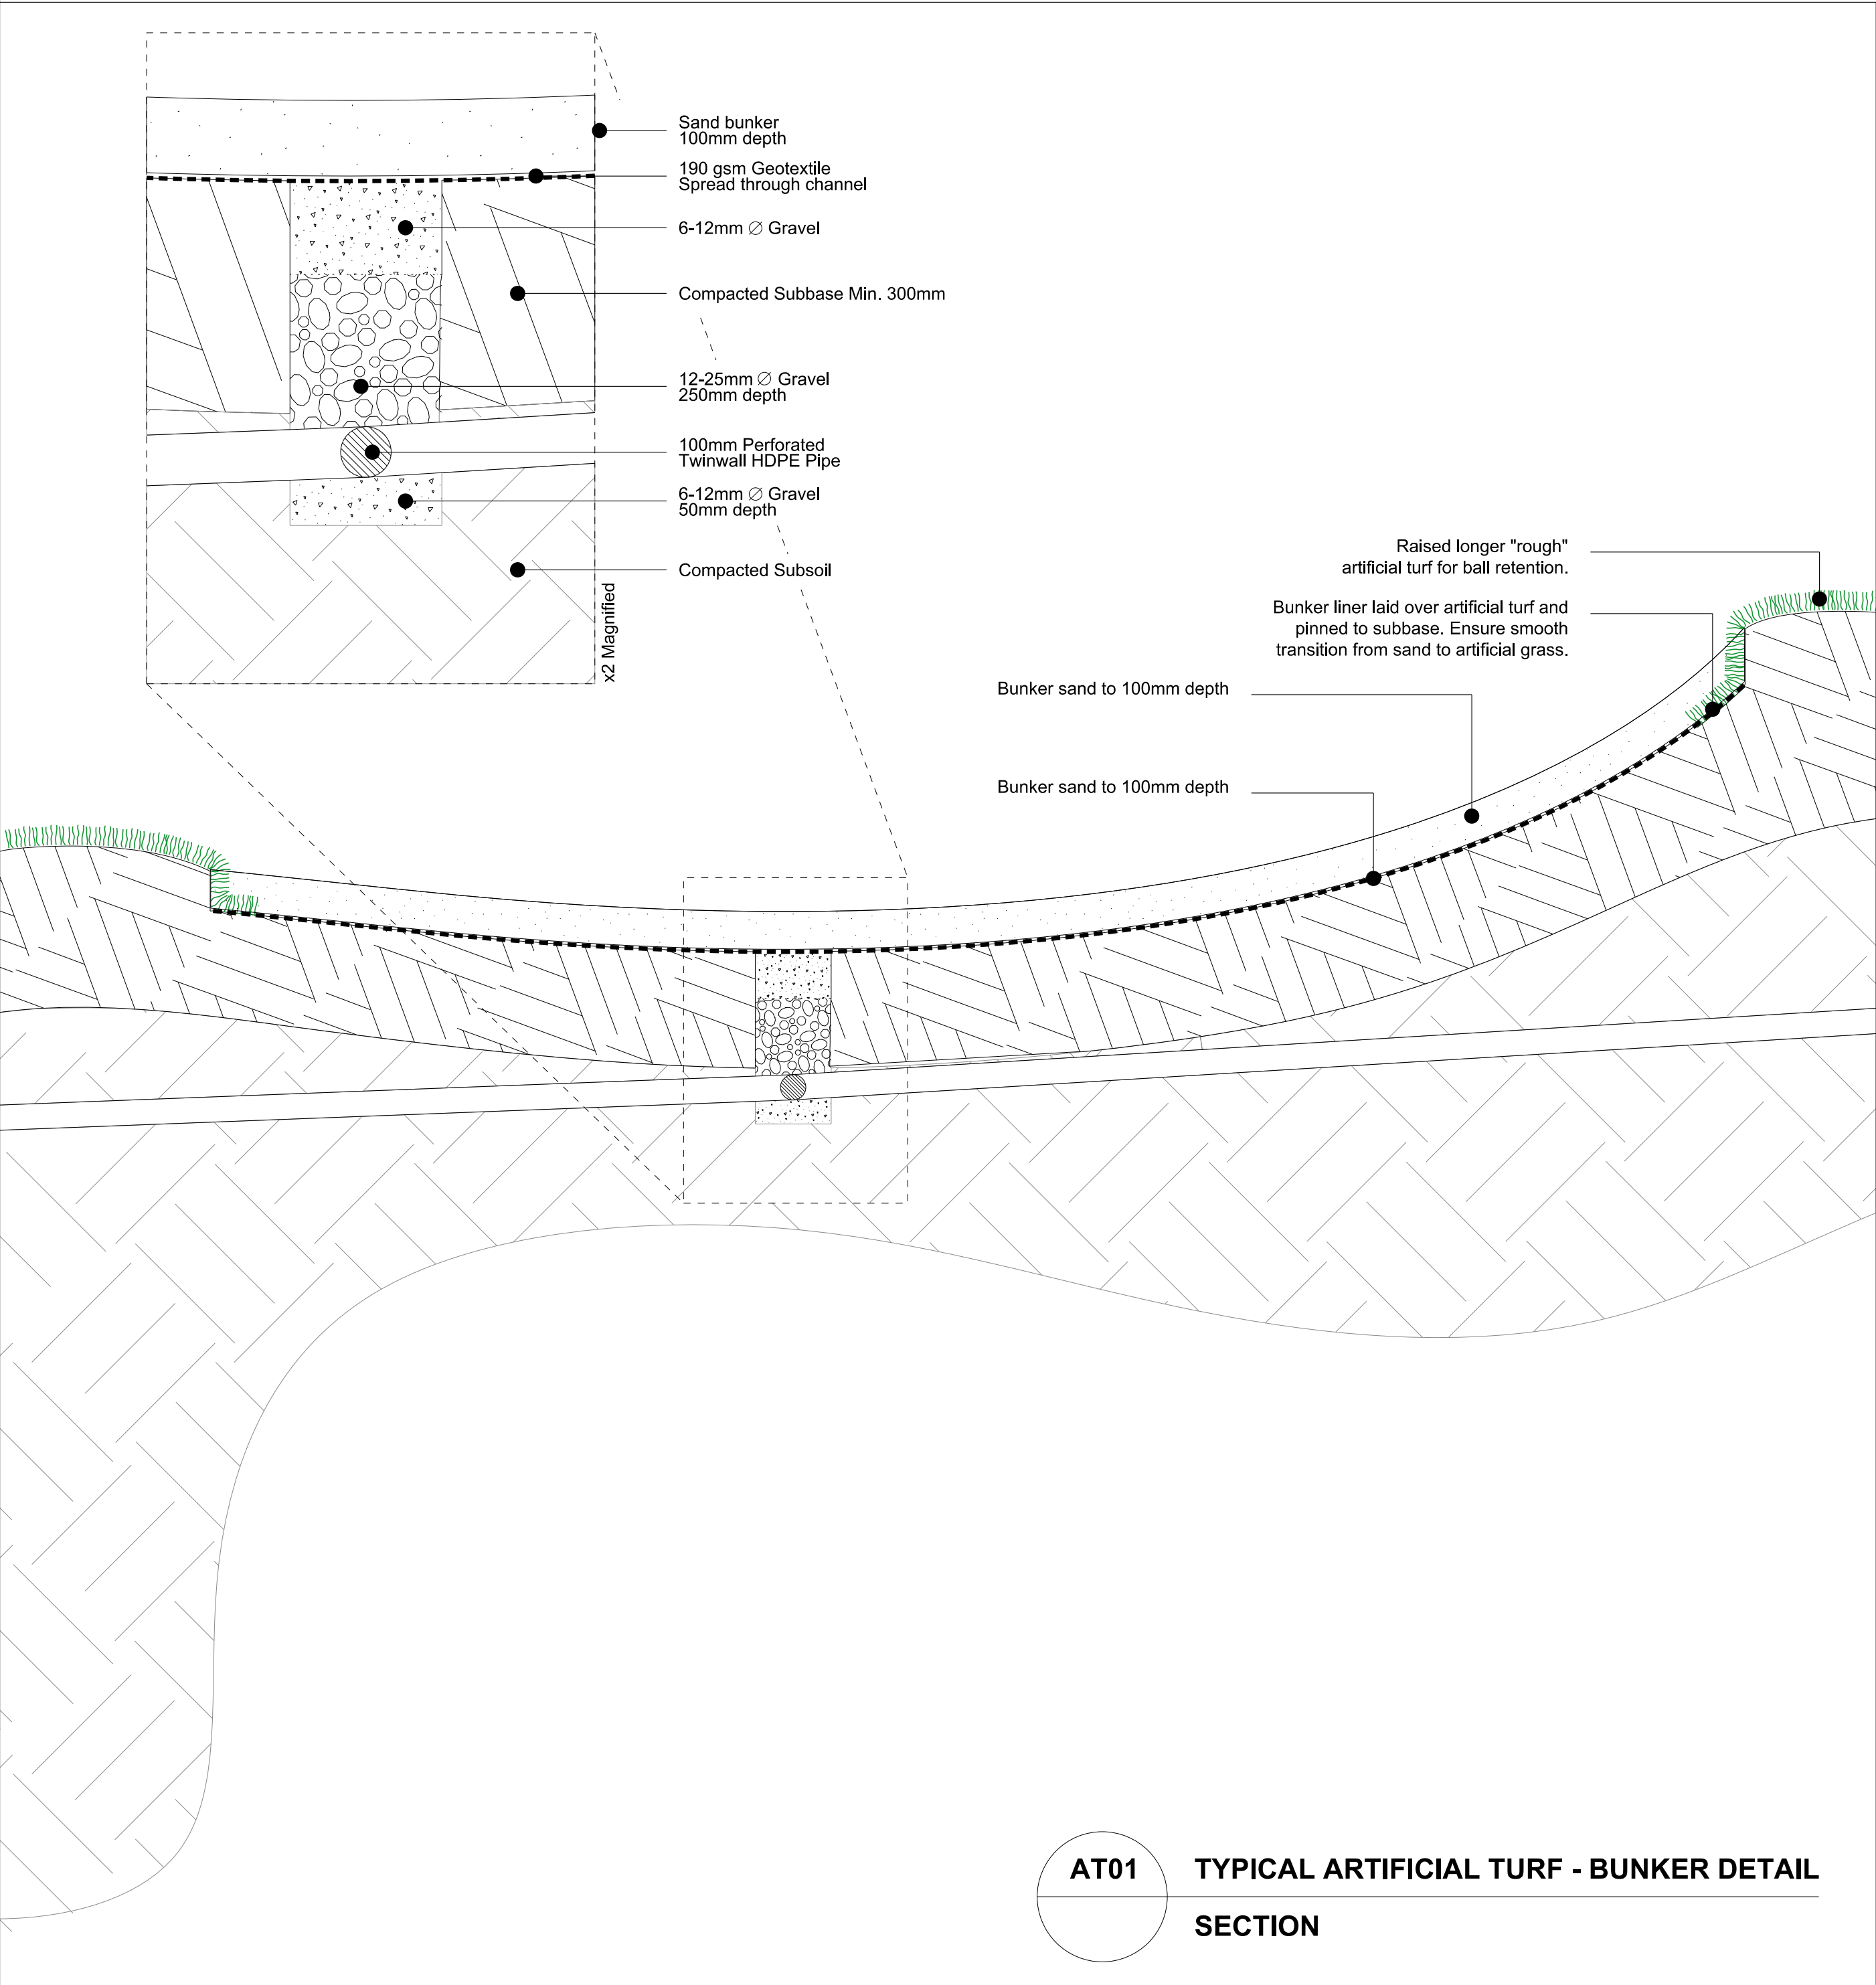


TYPICAL MINI GOLF SECTION (N.T.S)

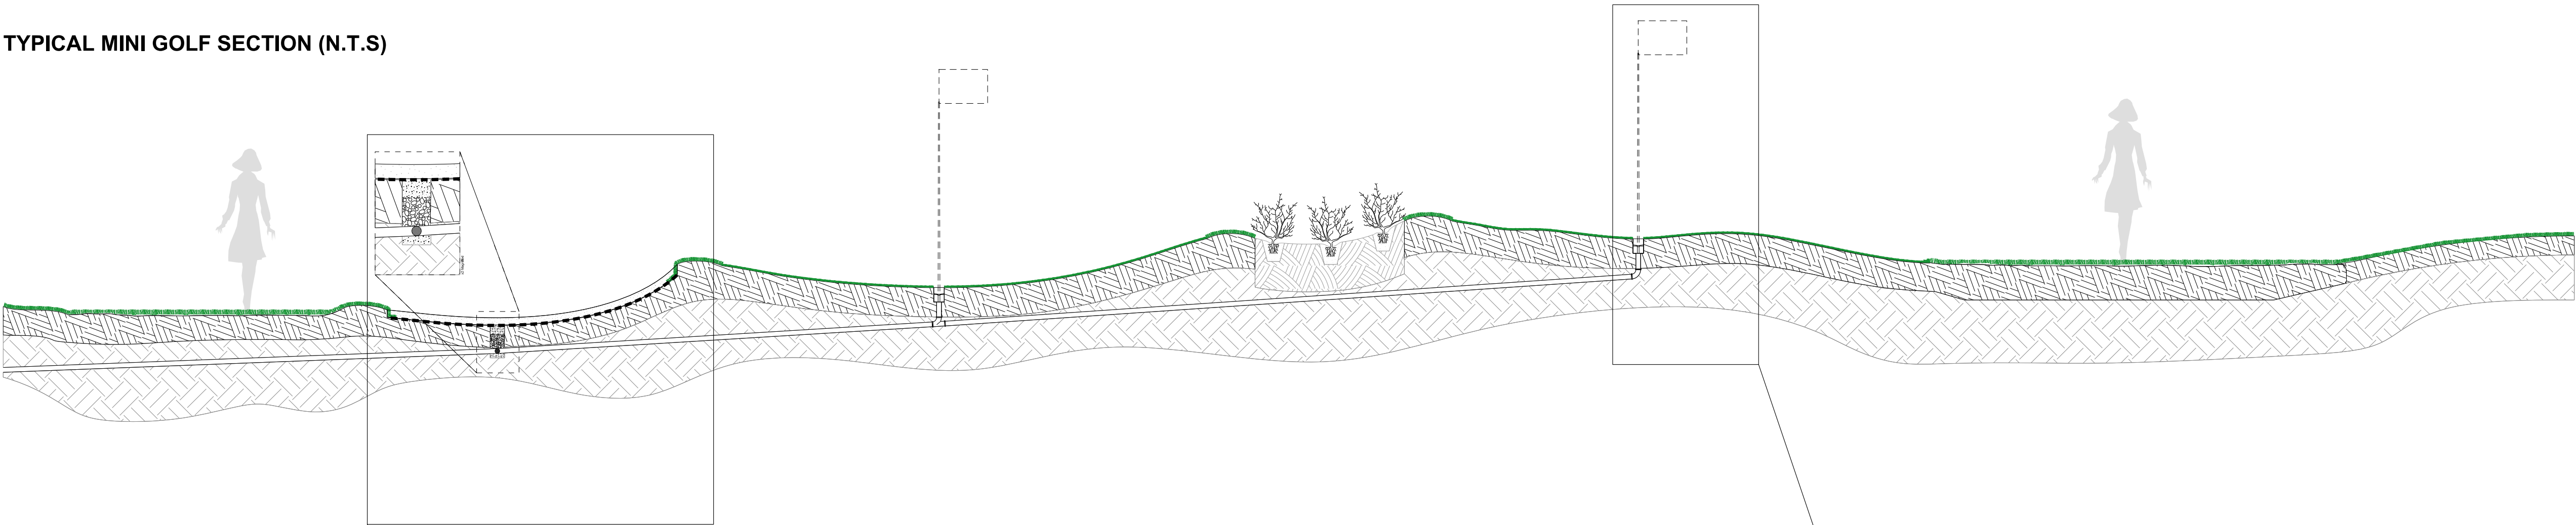

GENERAL NOTES

01. To be read in conjunction with G935_Materials Schedule_Planning App rev D
02. To be read in conjunction with Hardscape Plans 1-5 (G935 151-155)
03. For detailed information regarding adjoining planting details see Planting Details 1 & 2 (G935 241-242) and Planting Notes & Details (G935 235)
04. For detailed information regarding Trees see Tree Planting Plans 1-5 (G935 121-125) and Planting Schedule (G935 126)
05. For detailed information regarding adjoining Seed Mixes see Planting Plans 1-5 (G935 131-135) and Planting Schedule (G935 136)
06. For detailed information regarding Parking and Adventure Golf Ornamental Planting see Parking and Adventure Golf Planting Plan (G935 140) and Planting Schedule (G935 141)

REVISIONS

REV	DATE	DESCRIPTION	REV BY	CHK BY

KEY PLAN

CONSULTANT



LEAD CONSULTANT

CLIENT

ISSUED FOR

Planning Application
100% submittal

PROJECT

Kirkby Valley Golf Club

DRAWING TITLE

239 Artificial Turf Details 1

Drawn	SS	Checked	AC	Approved	JH
Date	12.02.24	Sheet Size	A1	Scale	1:10
Drawing No. G935 239 ARTIFICIAL TURF DETAILS 1				Rev. *	

CAD File No. G935 239	Consultant Project No.
--------------------------	------------------------

This drawing, the designs and details shown are the copyright of International Design Group and shall not be copied or reproduced in any form without their written consent.