


SITE LOCATION

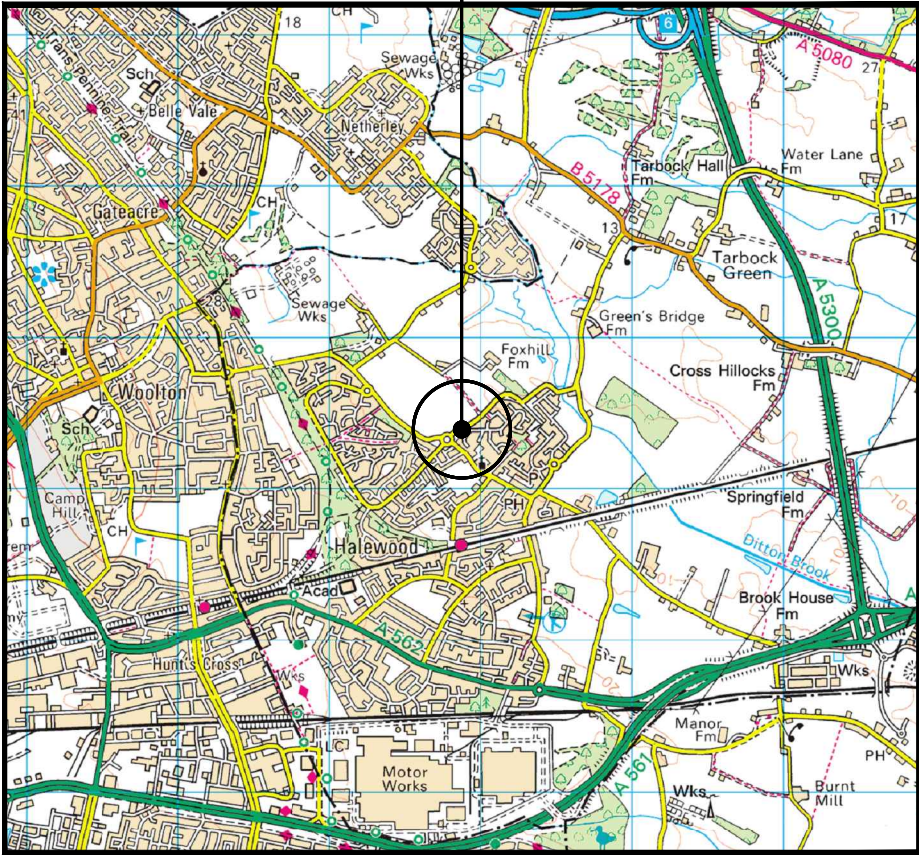


0 500 1000 1500 2000 2500m  
1:50000

SITE LOCATION  
(Scale 1:50000)

Ordnance Survey map extract  
based upon Landranger map series  
with the permission of the controller of  
Her Majesty's Stationery Office  
Waldon Telecom licence no. 100035120  
Crown copyright.




SITE PHOTOGRAPH

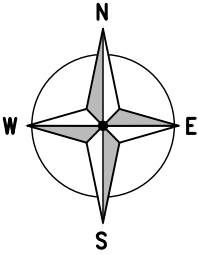

3865 00

3864 00

3863 00

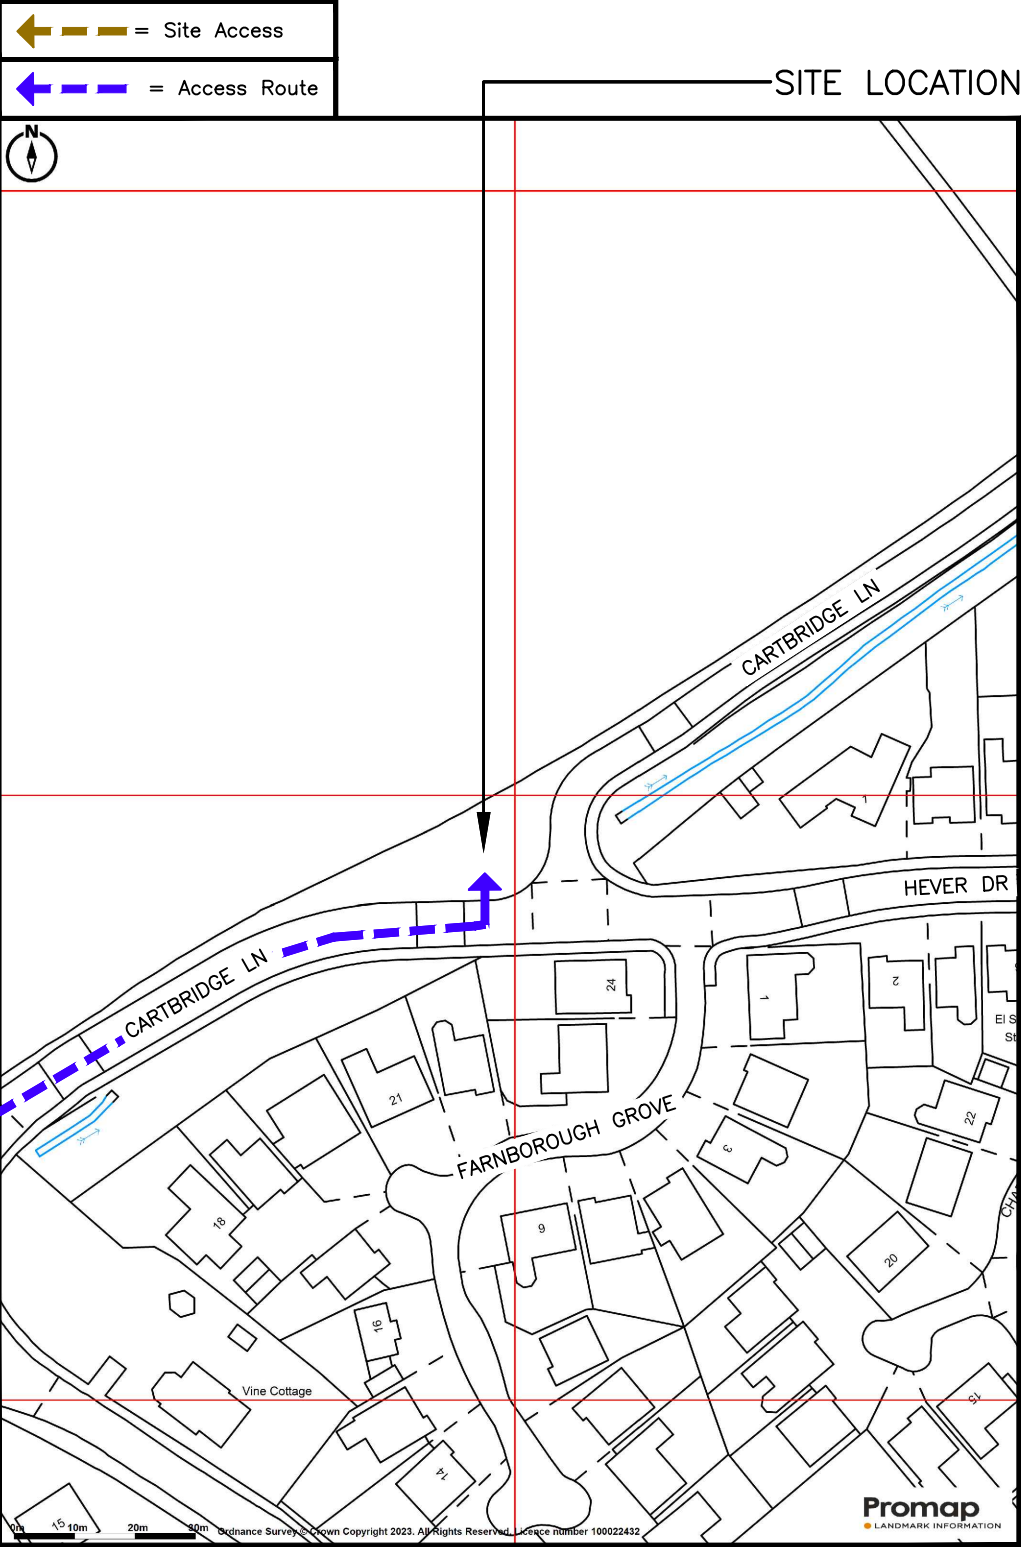

DETAILED SITE LOCATION  
(Scale 1:1250)

Based upon Ordnance Survey map extract  
with the permission of the Controller of  
Her Majesty's Stationery Office.  
Crown copyright.  
Waldon Telecom licence no. 100035120

0 12.5 25 37.5 50 62.5m  
1:1250

These drawings comply with VMO2 Standard ICNIRP guidelines.  
Designed in accordance with Cornerstone documents: SDN0007v1.0 & SDN0008v5.0


ALL DIMENSIONS ARE IN mm UNLESS NOTED OTHERWISE

N.G.R | E: 344899 N: 386394

DIRECTIONS TO SITE:  
TAKE SPEKE HALL AVE TO DUNLOP RD, HEAD  
WEST, AT THE ROUNDABOUT, TAKE THE 4TH  
EXIT ONTO SPEKE HALL AVE, TAKE WESTERN  
AVE, SPEKE BLVD/A561 AND BAILEYS LN TO  
CARTBRIDGE LN IN LIVERPOOL, DRIVE TO  
CARTBRIDGE LN, AT THE ROUNDABOUT, TAKE  
THE 3RD EXIT ONTO CARTBRIDGE LN, TURN  
LEFT TO STAY ON CARTBRIDGE LN,  
DESTINATION WILL BE ON THE LEFT.

NOTES:

|     |                     |     |    |          |
|-----|---------------------|-----|----|----------|
| A   | Issued for Approval | SPD | HK | 13.04.23 |
| REV | MODIFICATION        | BY  | CH | DATE     |

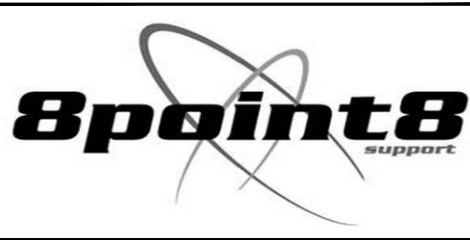

|                       |        |      |
|-----------------------|--------|------|
| Cell Name             |        | Opt. |
| SW ON CARTBRIDGE LANE |        | A    |
| Cell ID No            |        |      |
| CORNERSTONE           | VMO2   | VF   |
| 30750100              | 023596 | N/A  |

Site Address / Contact Details

HALEWOOD GREEN  
HALEWOOD  
KNOWSLEY  
L26 6LS

|                                      |                   |                            |                   |                |
|--------------------------------------|-------------------|----------------------------|-------------------|----------------|
| Drawing Title:<br>SITE LOCATION MAPS |                   |                            |                   |                |
| Purpose of issue:<br>PLANNING        |                   |                            |                   | Dwg<br>Rev:    |
| Drawing Number:<br>100               |                   |                            |                   | A              |
| Surveyed By:<br>IR                   |                   | Original Sheet Size:<br>A3 |                   | Pack<br>Issue: |
| Drawn:<br>SPD                        | Date:<br>13.04.23 | Checked:<br>HK             | Date:<br>13.04.23 | B              |