



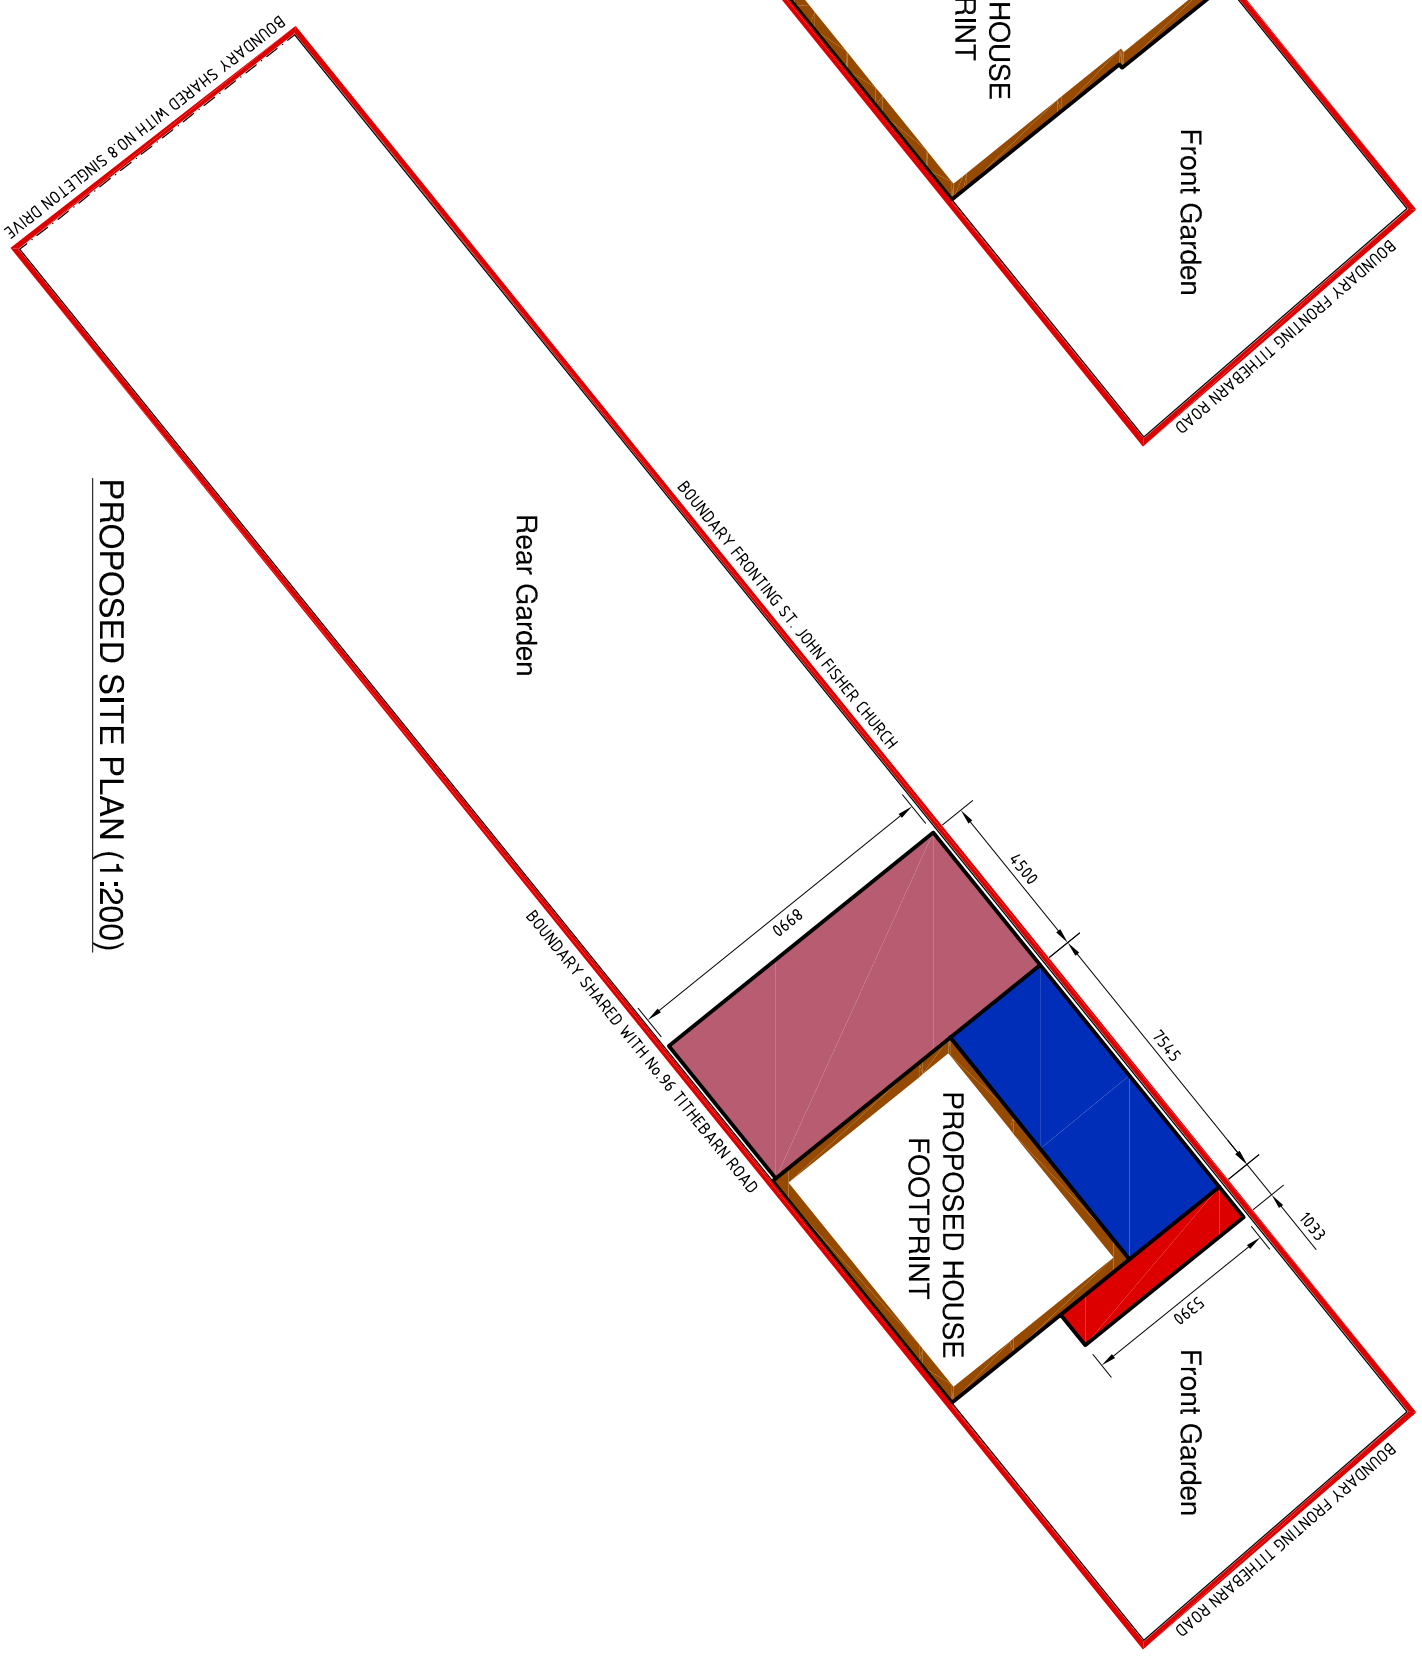

	Proposed single storey extension forming new entrance porch at front.
	Proposed two-storey side extension.
	Proposed single storey extension at rear.

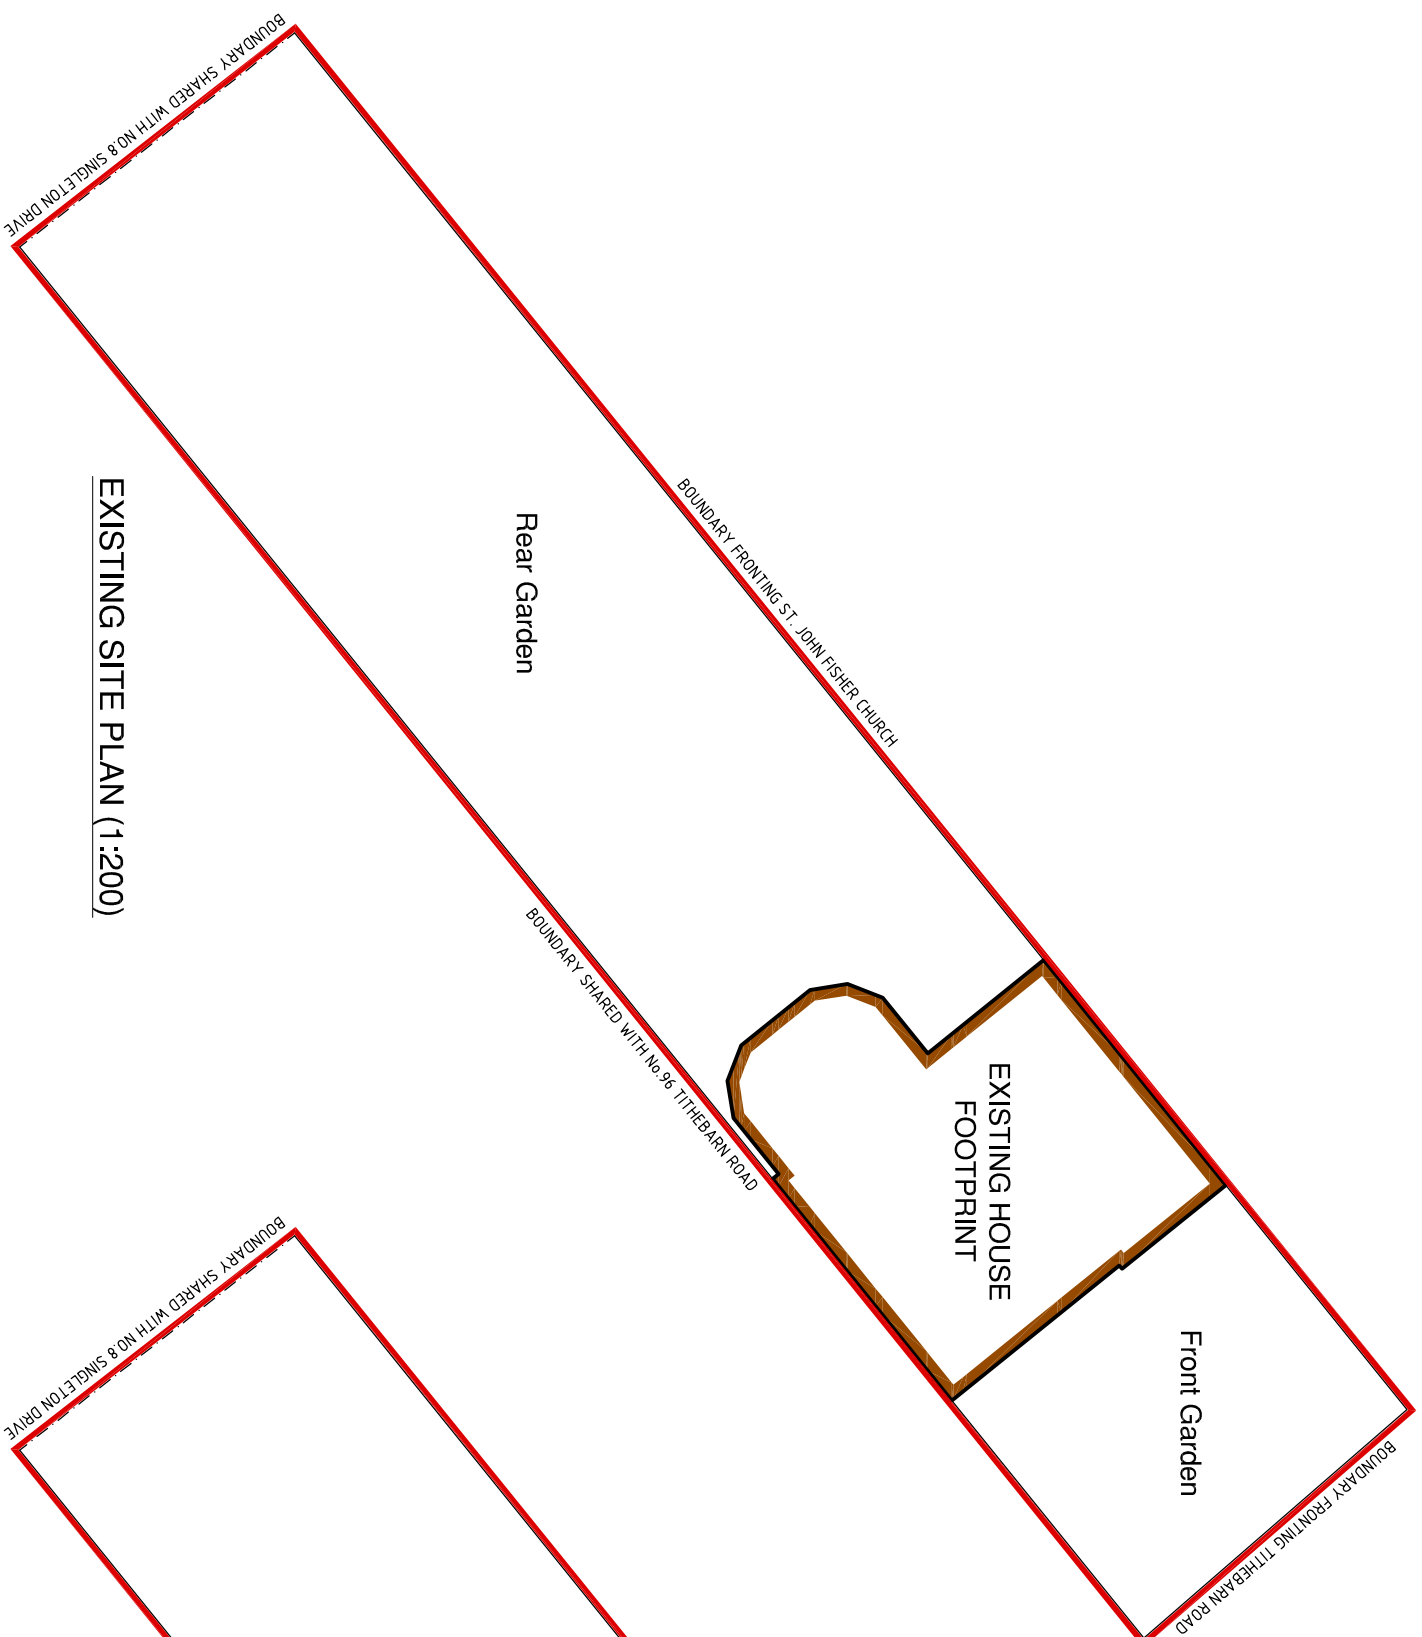