


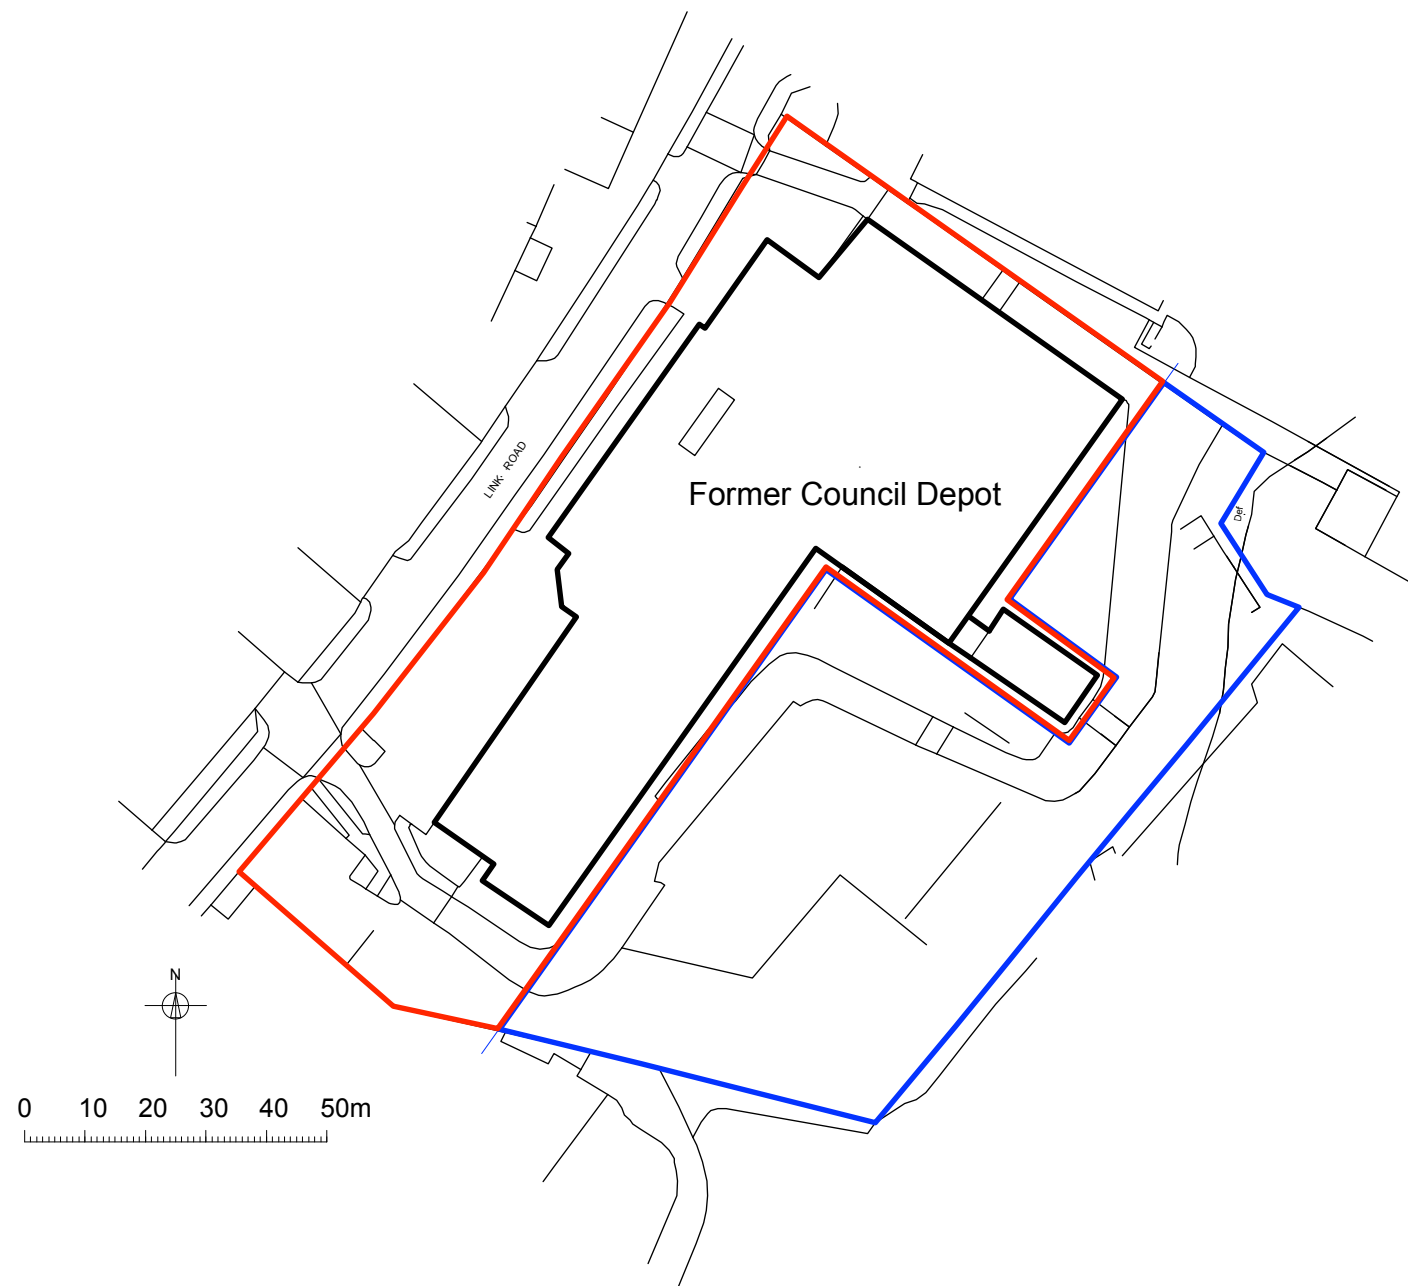

Project	Link Road Site Huyton L36 6AP			Drawing Title	Site Location Plan		
				Drawing No	20035 P100	rev	
Client	LINK DEVELOPMENTS (NW) LTD			Damson Consultancy Limited Pells Yeaf Farm Studio Kirkby Laundale Cumbria 015395 61763 tony@damsondesign.co.uk architects and landscape designers 			
Status	PLANNING APPLICATION						
Scale	1:1250	Drwg size	A3				
Drawn	TH	Date	12 9 2022				