

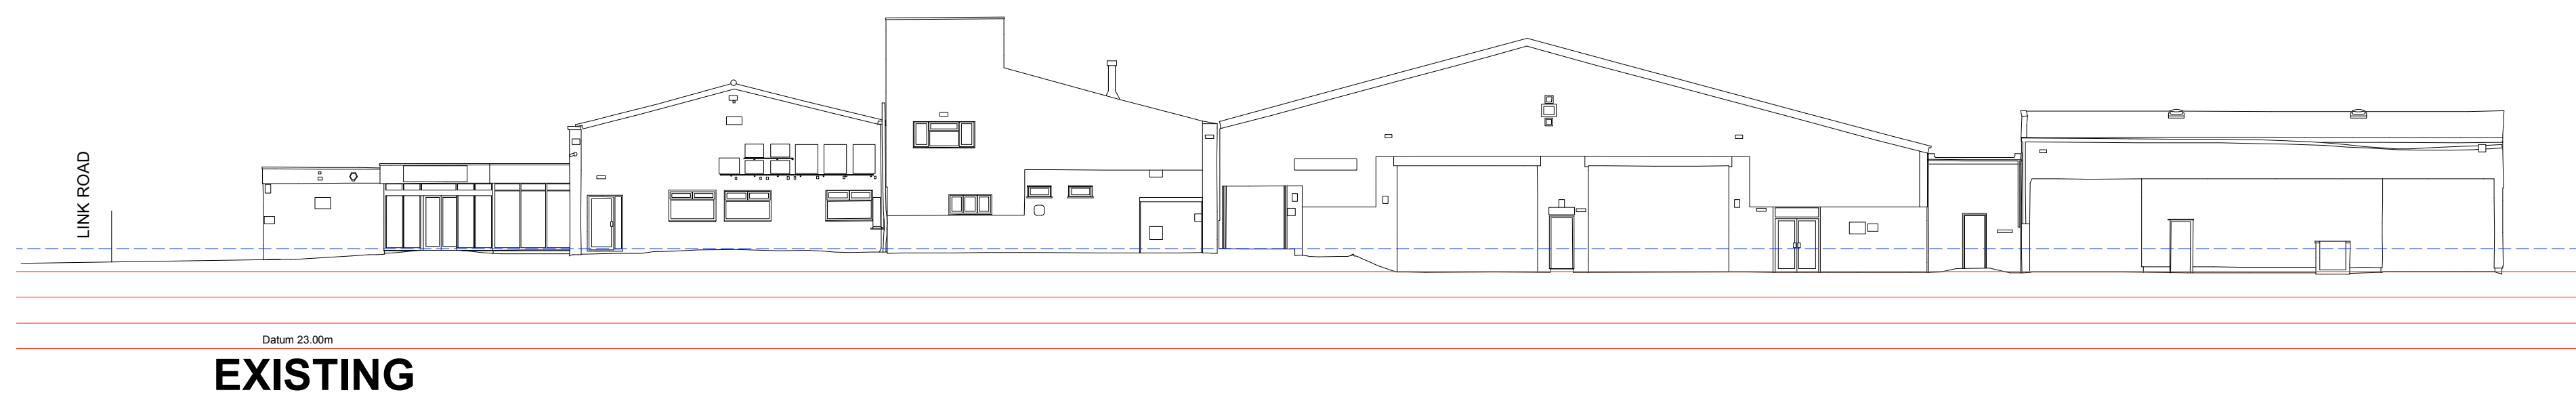


FRONT ROAD ELEVATION (WEST)

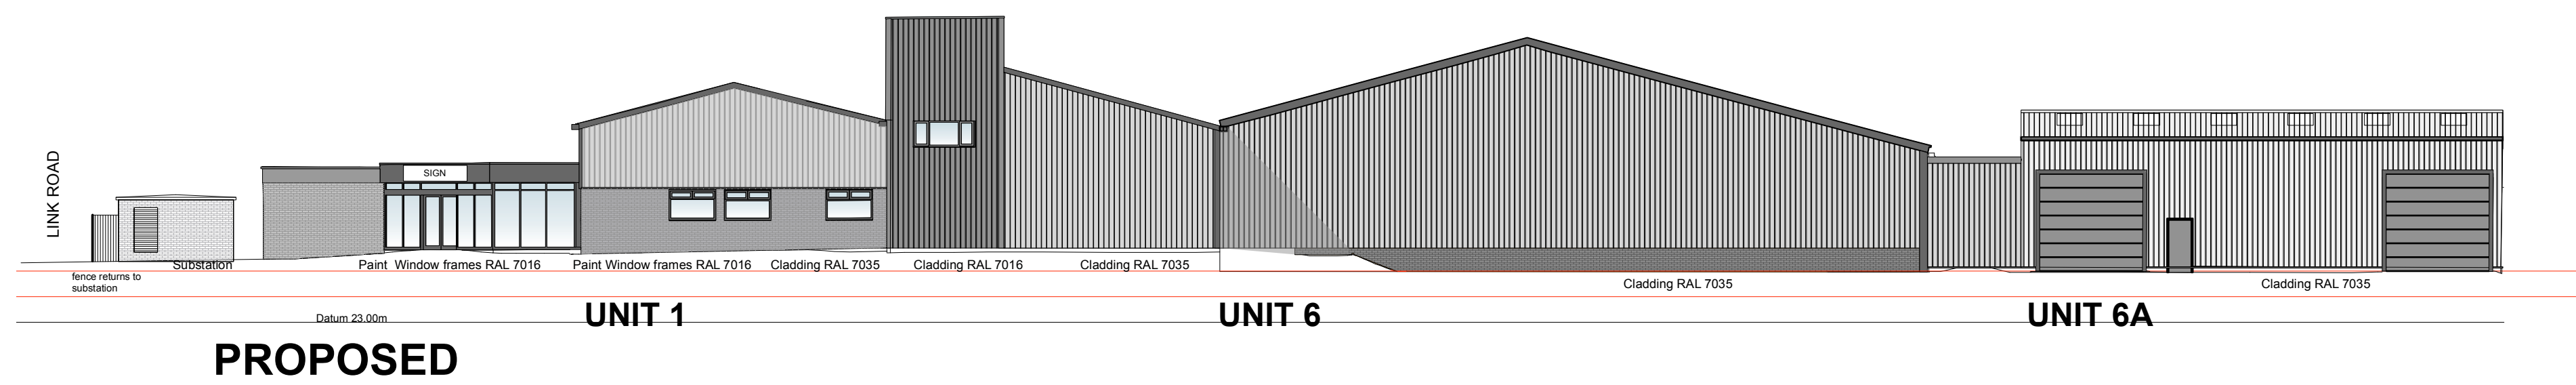

RH SIDE ELEVATION (SOUTH)

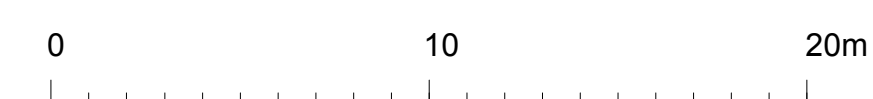

MATERIALS:

Roof Cladding: Profiled metal RAL 7035

Wall Cladding: Profiled metal RAL 7035 with accent areas RAL 7016

Fascais, doors and flashing trims: RAL 7016

Rev A: 8 9 22 Substation set back 1m			
Project	Link Road Site Huyton	Drawing Title	FRONT & RH SIDE ELEVATIONS
		Drawing No	20035 P106 rev A
Client	LINK DEVELOPMENTS (NW) LTD		
Status	PLANNING APPLICATION		
Scale	1: 200	Drwg size	A1
Drawn	TH	Date	27 05 2022
		Damson Consultancy Limited Park West Farm Studio Kilby Lonsdale Cumbria 015395 41743 harry@damsondesign.com architects and landscape designers	