





A - LONGSECTION
SCALE: H 1:500,V 1:500. DATUM: 25.000

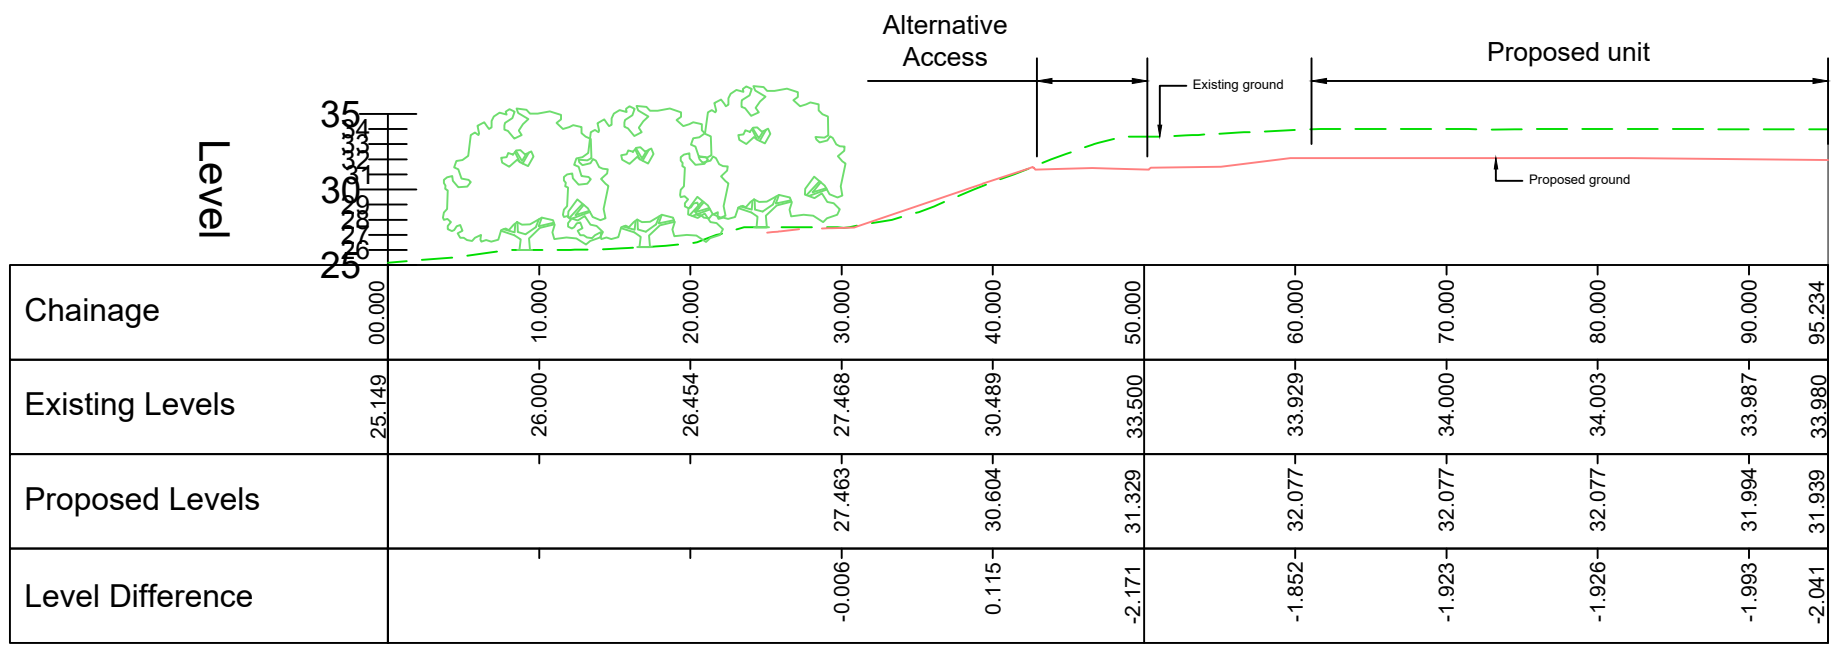

B - LONGSECTION
SCALE: H 1:500,V 1:500. DATUM: 25.000

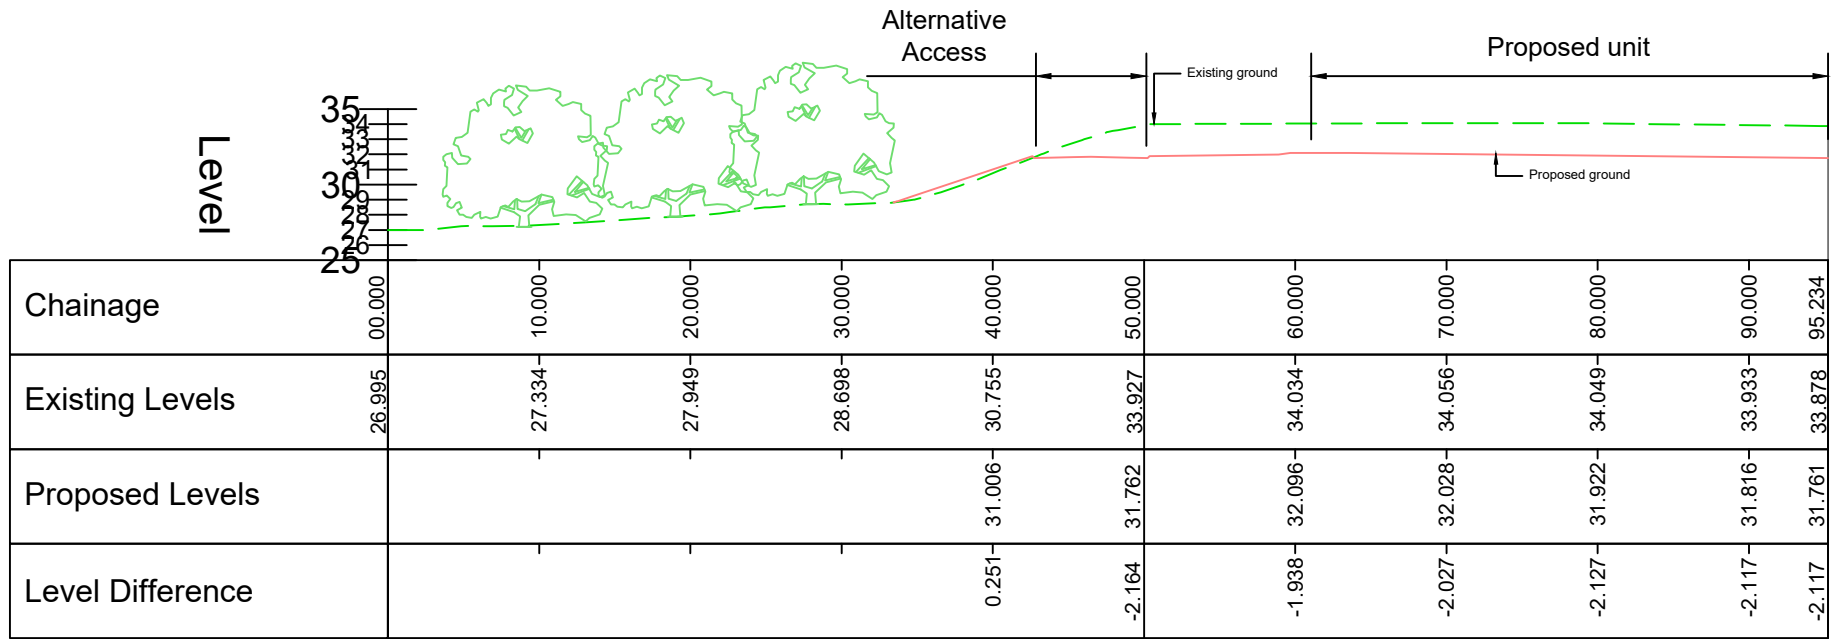

C - LONGSECTION
SCALE: H 1:500,V 1:500. DATUM: 25.000

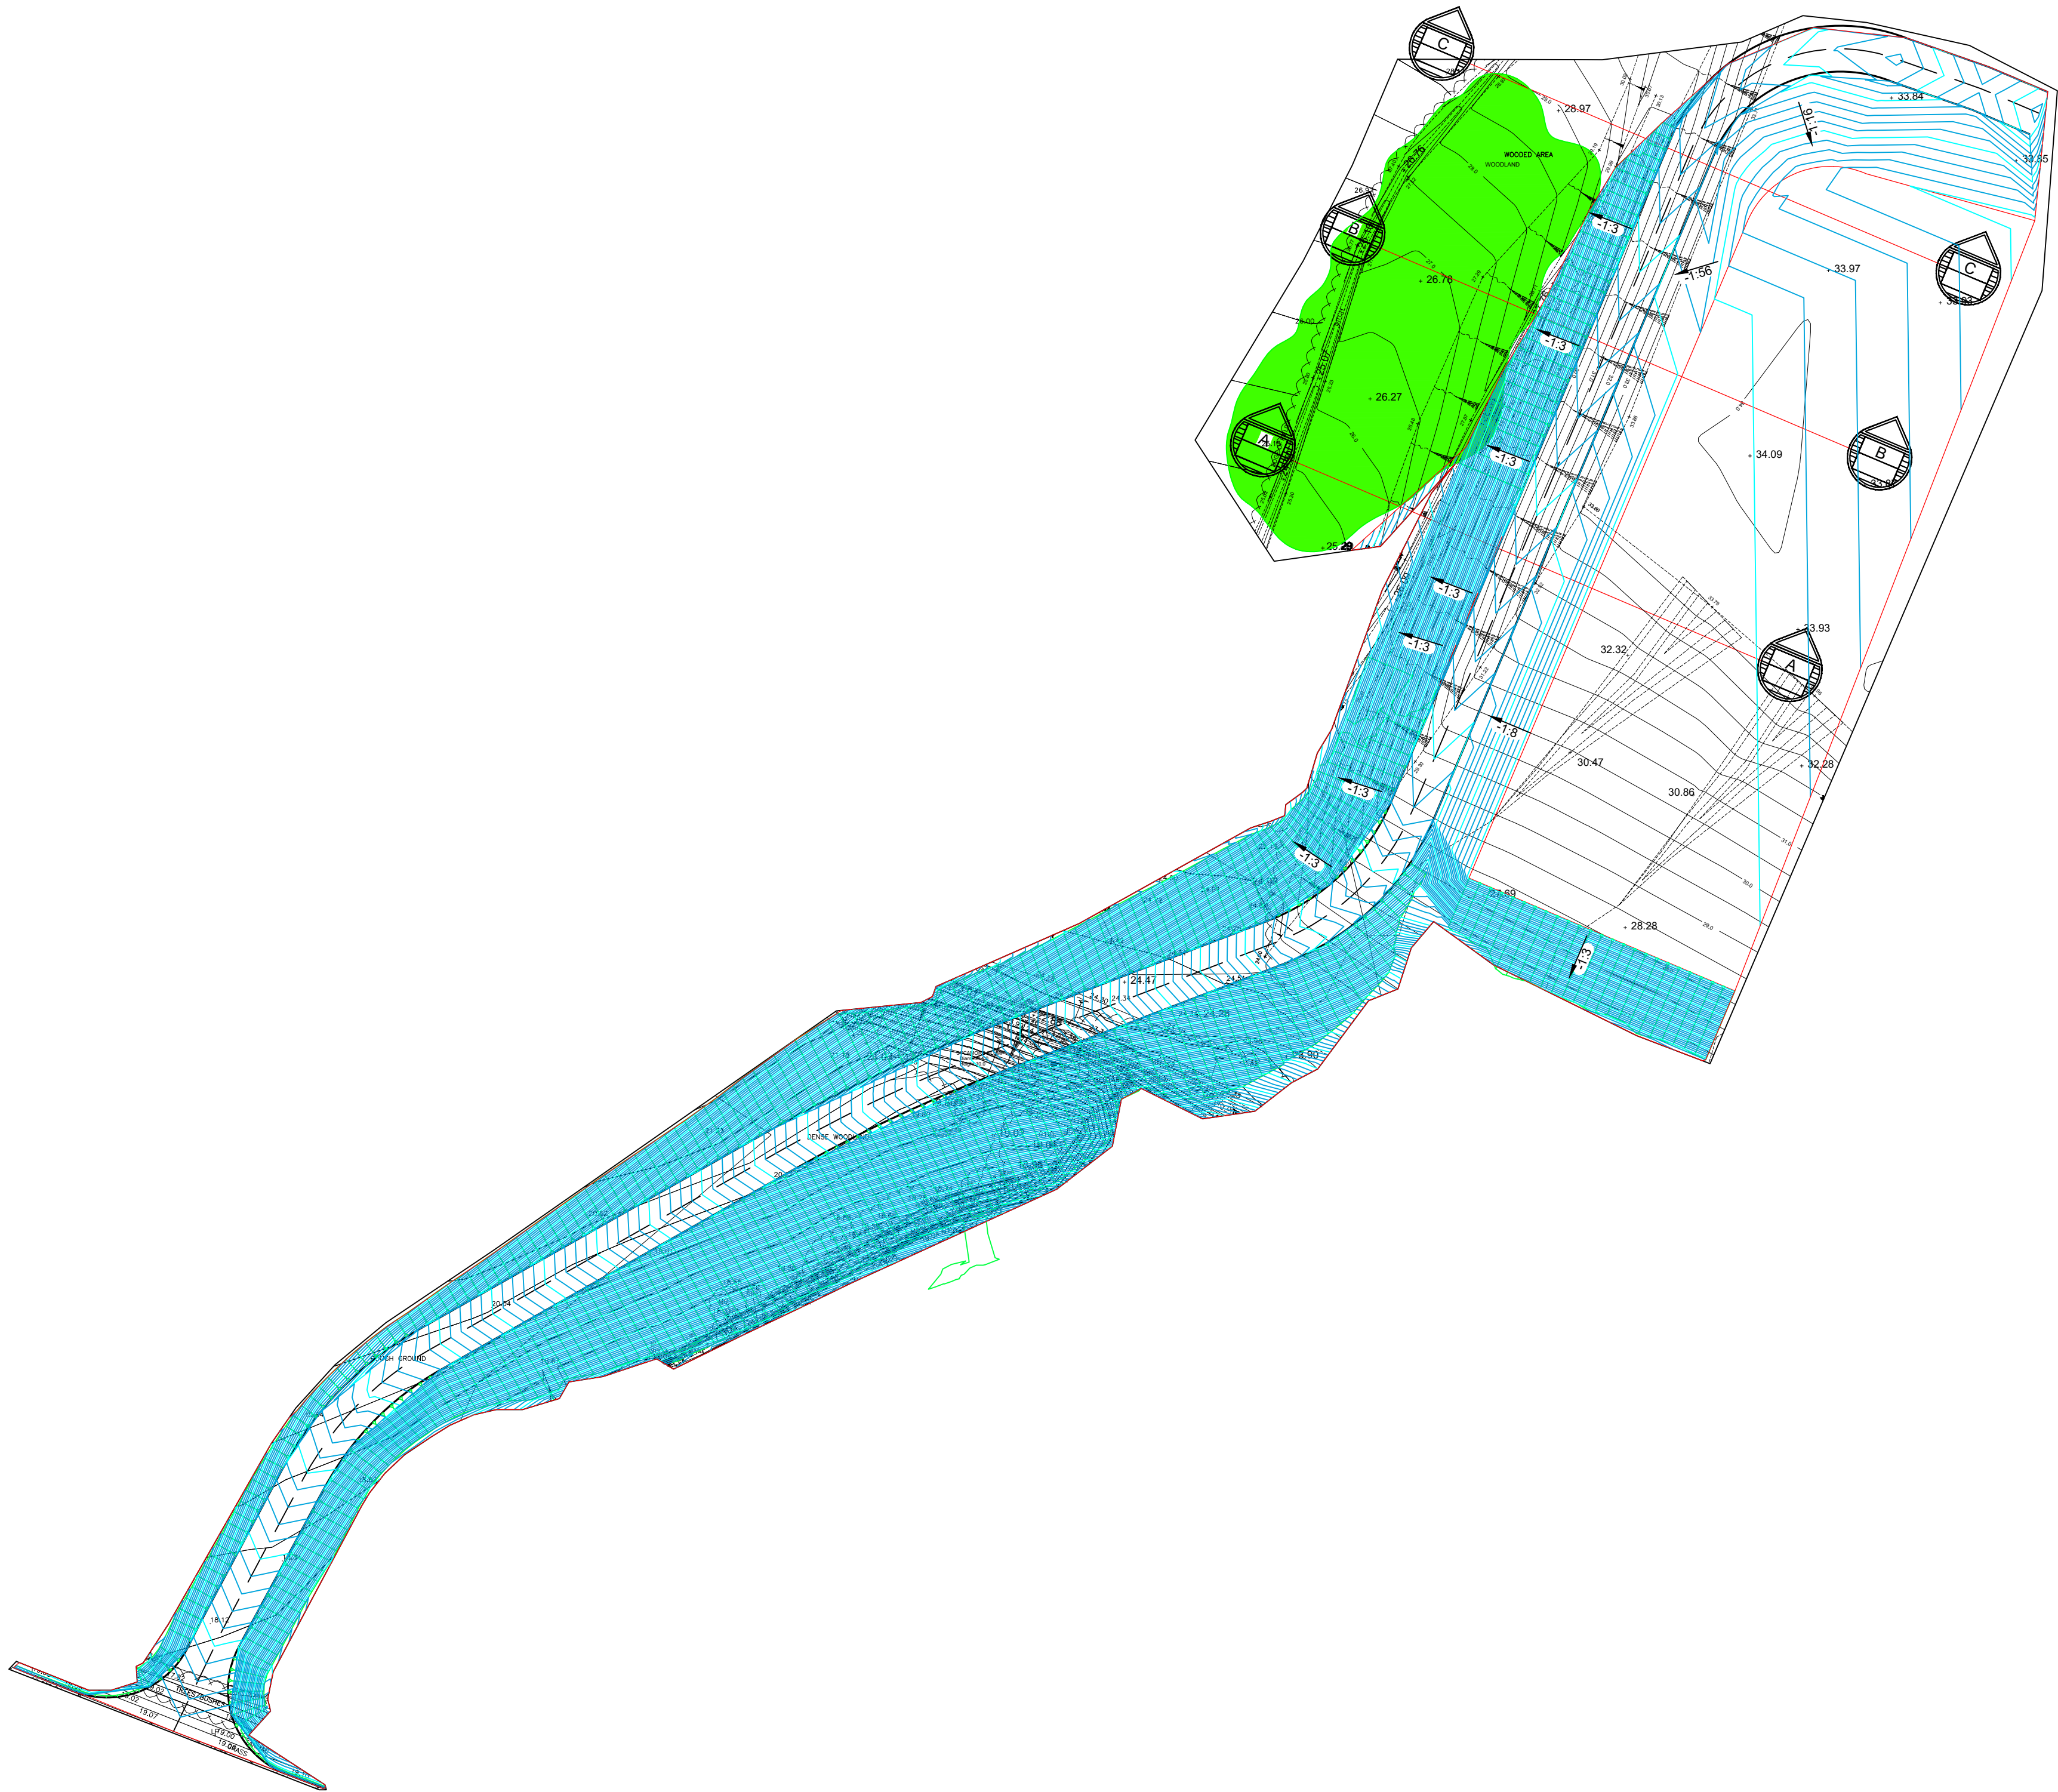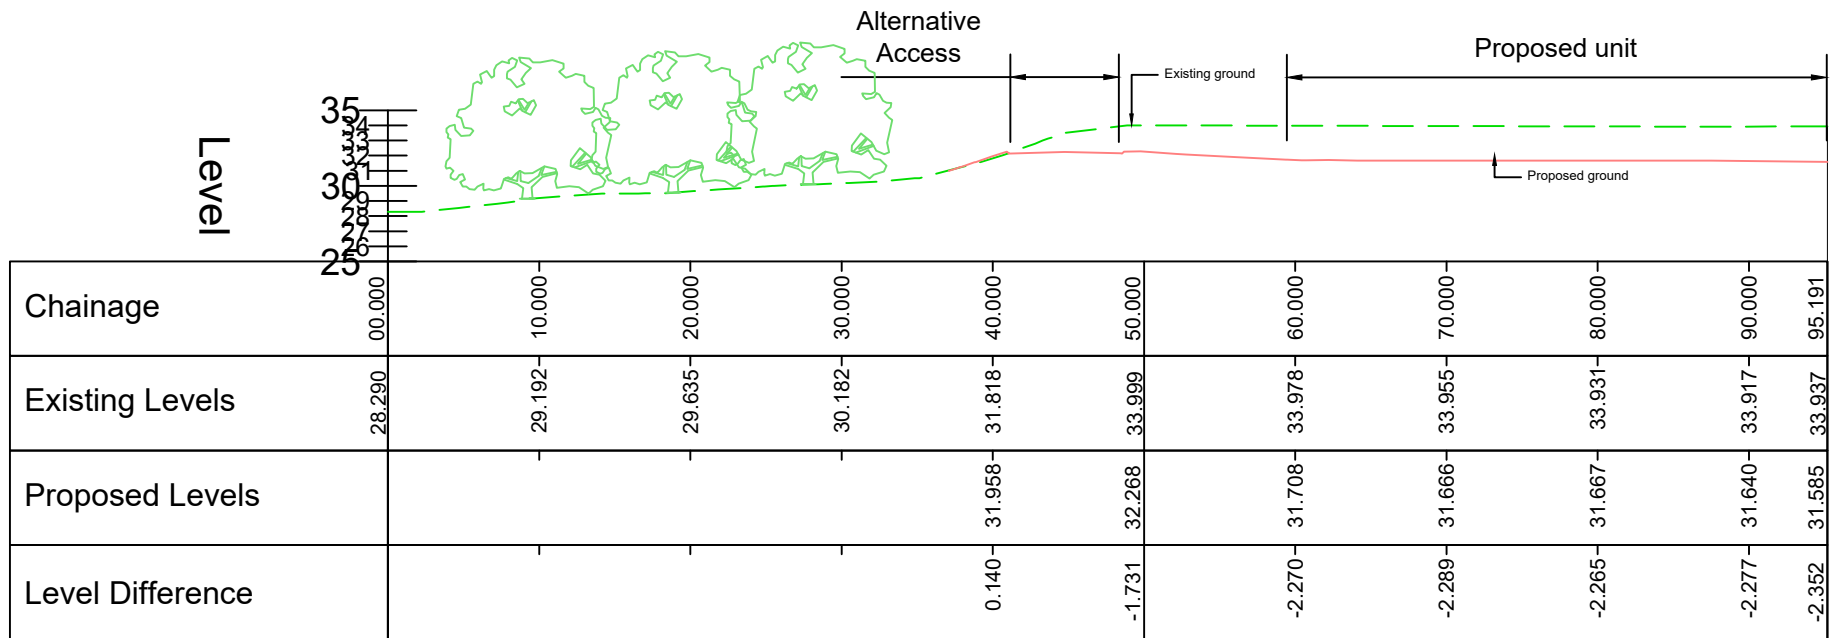

Notes

1. This drawing is the copyright of Tier Consult Ltd and cannot be reproduced in any form without written consent from the company.
2. This drawing is to be read in conjunction with all other relevant architect's, engineer's and specialist's drawings together with the appropriate specification.
3. All dimensions are in millimetres uno, for the purposes of construction this drawing must not be scaled and only written dimensions used. It is the contractor's responsibility to check all dimensions on site prior to construction and any discrepancies to be brought to the immediate attention of the engineer in writing.
4. All levels are in metres uno & to os datum.

P4	12.12.23	JCB	Road Alignment Updated	PJB	PJB
P3	07.09.22	JCB	Road Alignment Updated	PJB	PJB
P2	07.09.22	JCB	Batters Updated and Sections added	PJB	PJB
P1	25.08.2022	WNL	Issued for information	PJB	PJB
Rev	Date	By	Description	Chk	App

Status

SKETCH



TIER CONSULT GROUP.
Richmond House,
Sandpiper Court,
Chester Business Park,
Chester,
CH4 9QZ
T: 01244 684 900

Client:
TRITAX SYMMETRY HUYTON LIMITED

Project Title:
SYMMETRY PARK HUYTON

Drawing Title:
ALTERNATE SITE ACCESS

Drawing Scale: nts @ A1	Drawn By: WNL	Drawing Start Date: 25.08.2022
Drawing No:	Revision:	P4
CIV-SK10		