



THE BARNs No.144


ARCHITECTURAL EMPORIUM Ltd
EMAIL: mail@architectural-emporium.co.uk
WEB: www.architectural-emporium.co.uk
ADDRESS: 13 Hope St, Liverpool, L1 9BQ
PHONE: +44 (0)151 363 0000

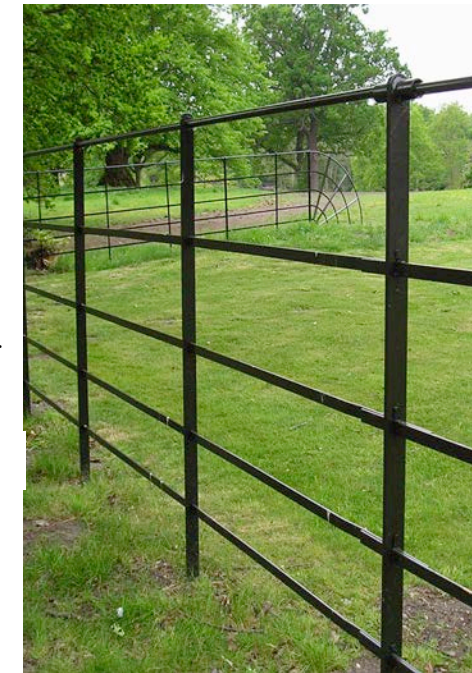


1200mm High Metal
estate Railing with
hedge to house side.

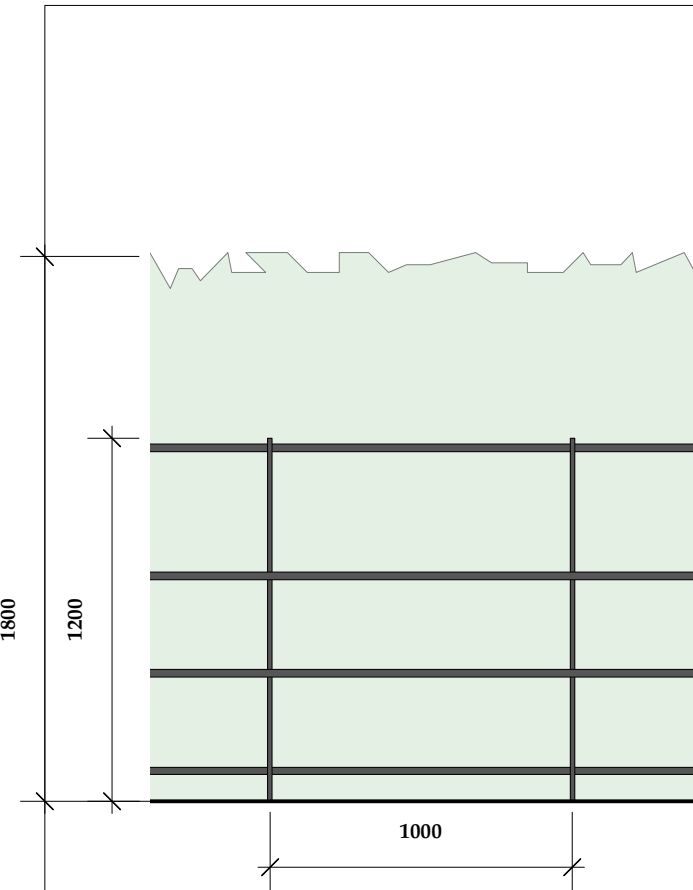

Elevation

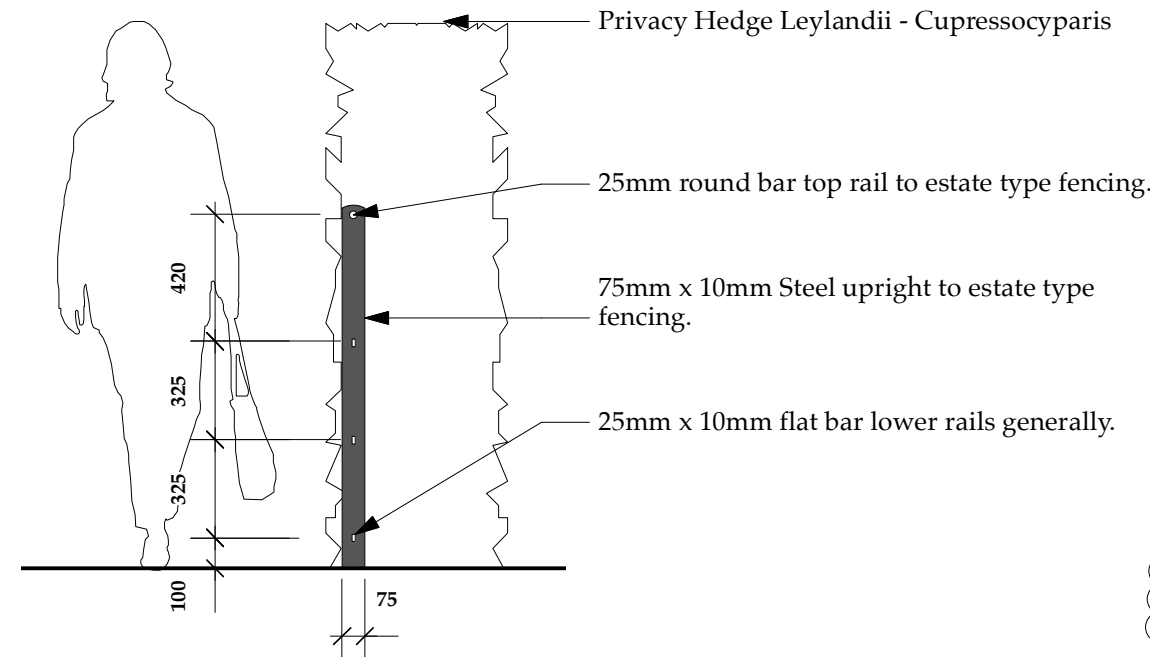

Section

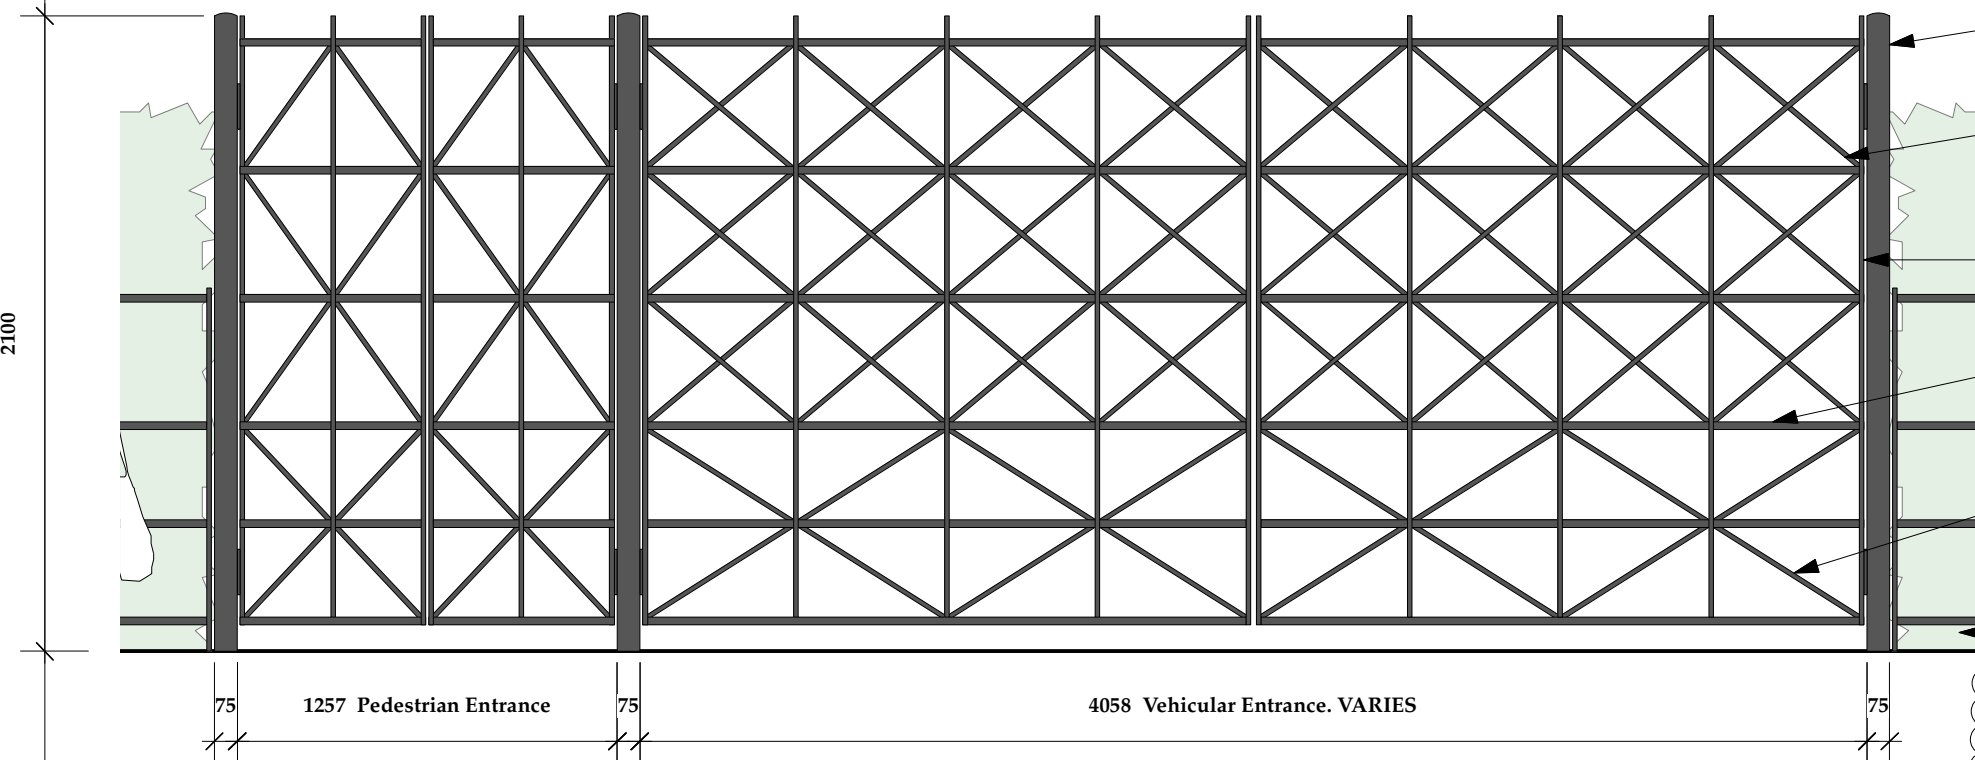

Elevation

- 75mm x 150mm Steel gate posts.
- 25mm round bar top rail to estate type fencing.
- 75mm x 10mm Steel outer frame to gates
- 25mm x 10mm flat bar to gate generally.
- 25mm round bar horizontal bracing generally.
- Privacy Hedge Leylandii - Cupressocyparis

2100mm Access Gate
to site & large houses
in metal estate railing.



Rev B: 22.11.24
Reference key added back in following
Planning Officer Comments 10.2024

FOR: PLANNING
CHECKED BY: AJ | DRAWN BY: MS
SCALE: 1:25
PAPER SIZE: A3
JOB: THE BARNs & No. 144

3.901_Rev B

FIRST ISSUE: 23.12.20

PROPOSED BOUNDARY SPEC 01