



THE BARNs No.144

ARCHITECTURAL EMPORIUM Ltd
EMAIL: mail@architectural-emporium.co.uk
WEB: www.architectural-emporium.co.uk
ADDRESS: 13 Hope St, Liverpool, L1 9BQ
PHONE: +44 (0)151 363 0000

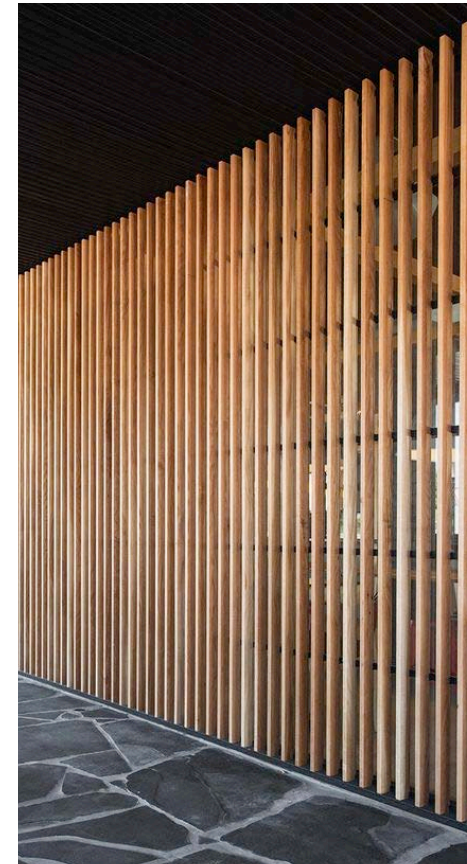

2000mm High Vertical timber screen

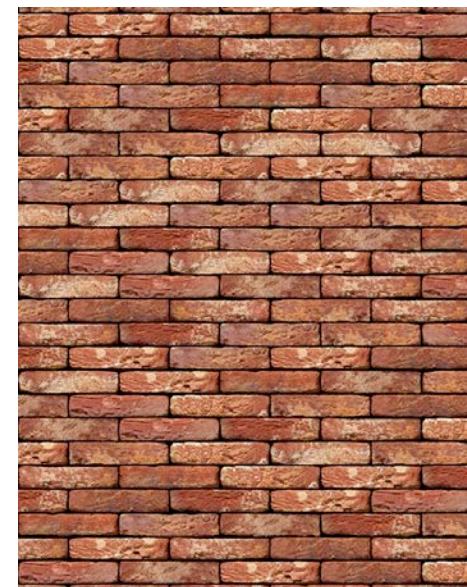

1800mm Red facing brick boundary wall




Rev C: 22.11.24
Reference key added back in following
Planning Officer Comments 10.2024

FOR: PLANNING
CHECKED BY: AJ | DRAWN BY: MS
SCALE: 1:25
PAPER SIZE: A3
JOB: THE BARNs & No. 144


3.903_Rev C

FIRST ISSUE: 23.12.20


PROPOSED BOUNDARY SPEC 03

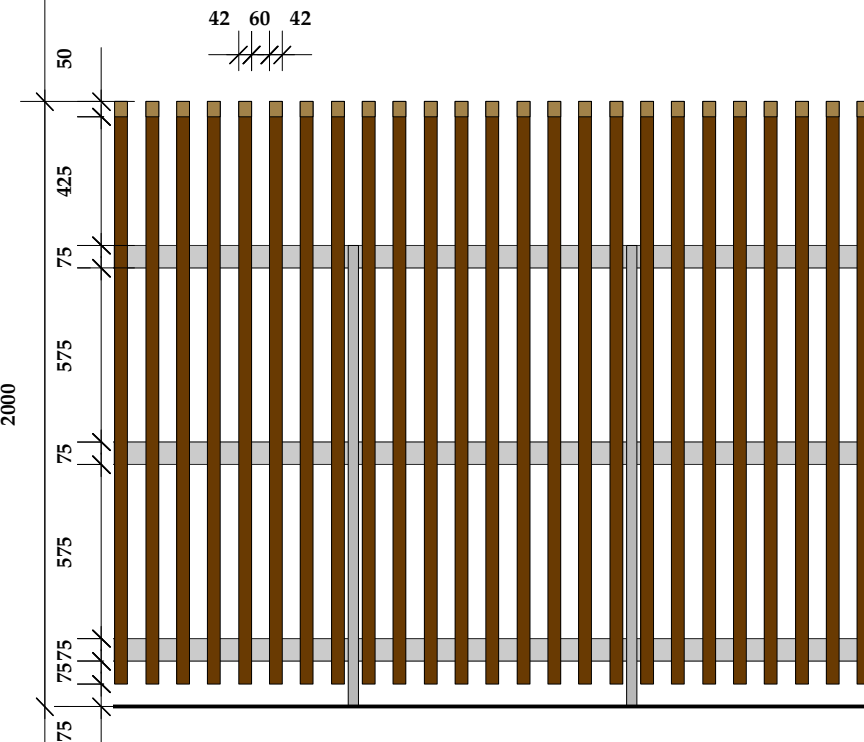


Elevation

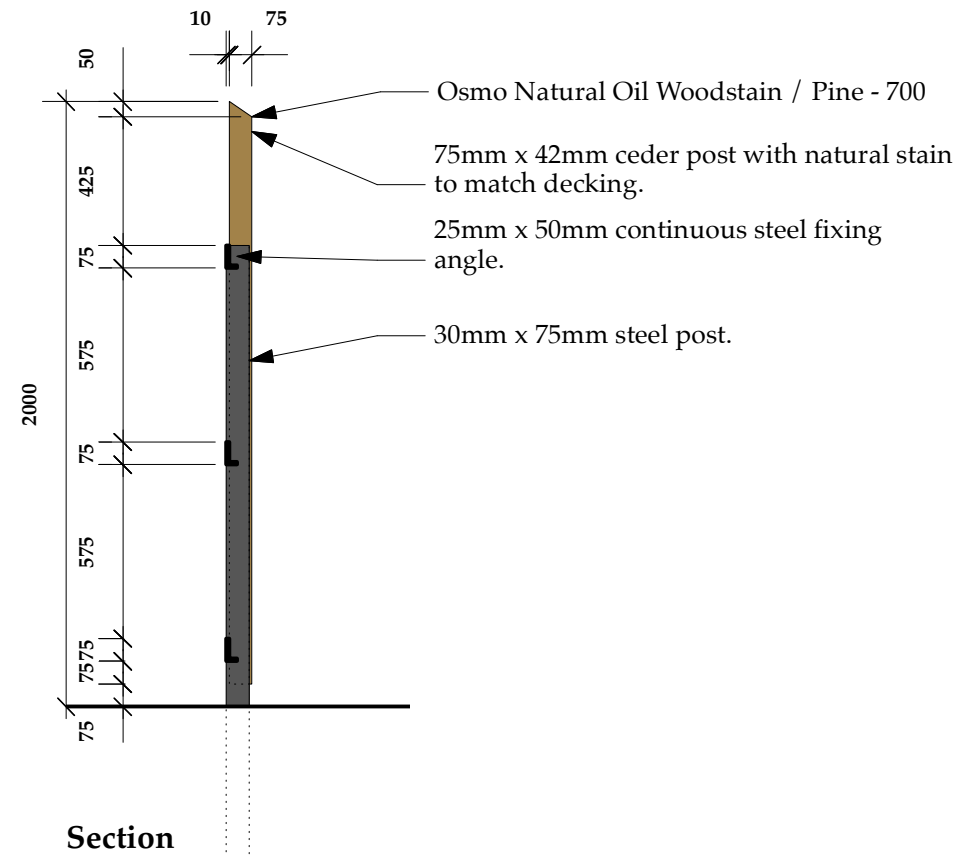

Section

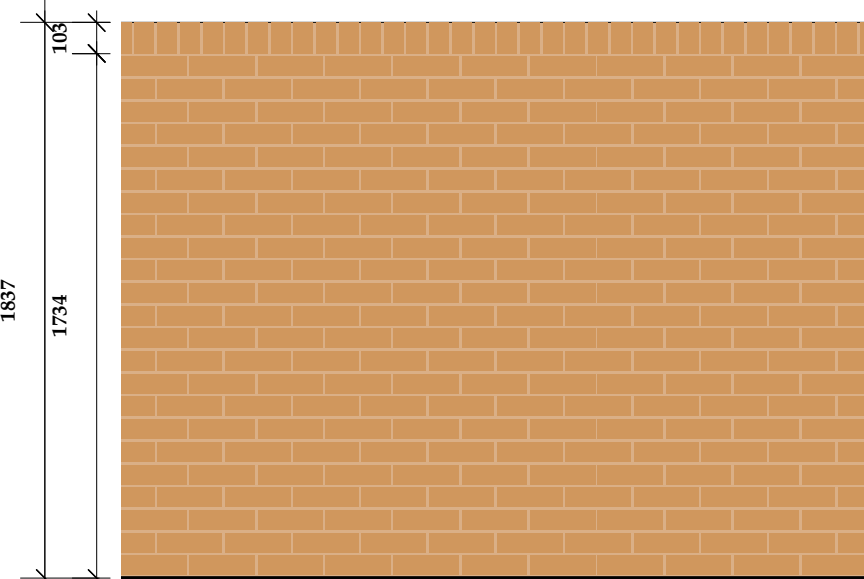

Elevation

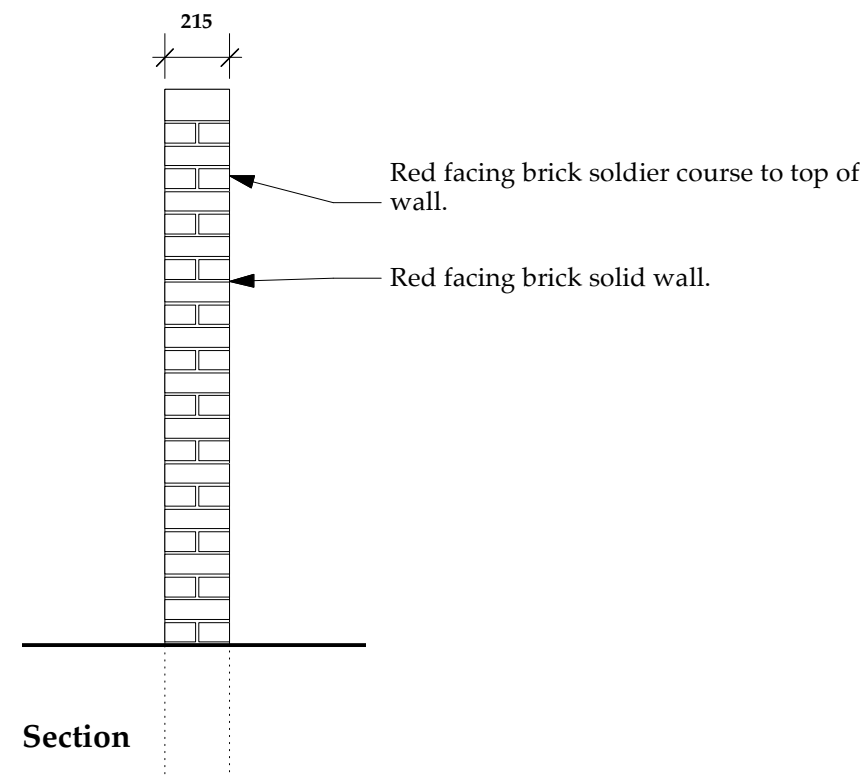

Section