



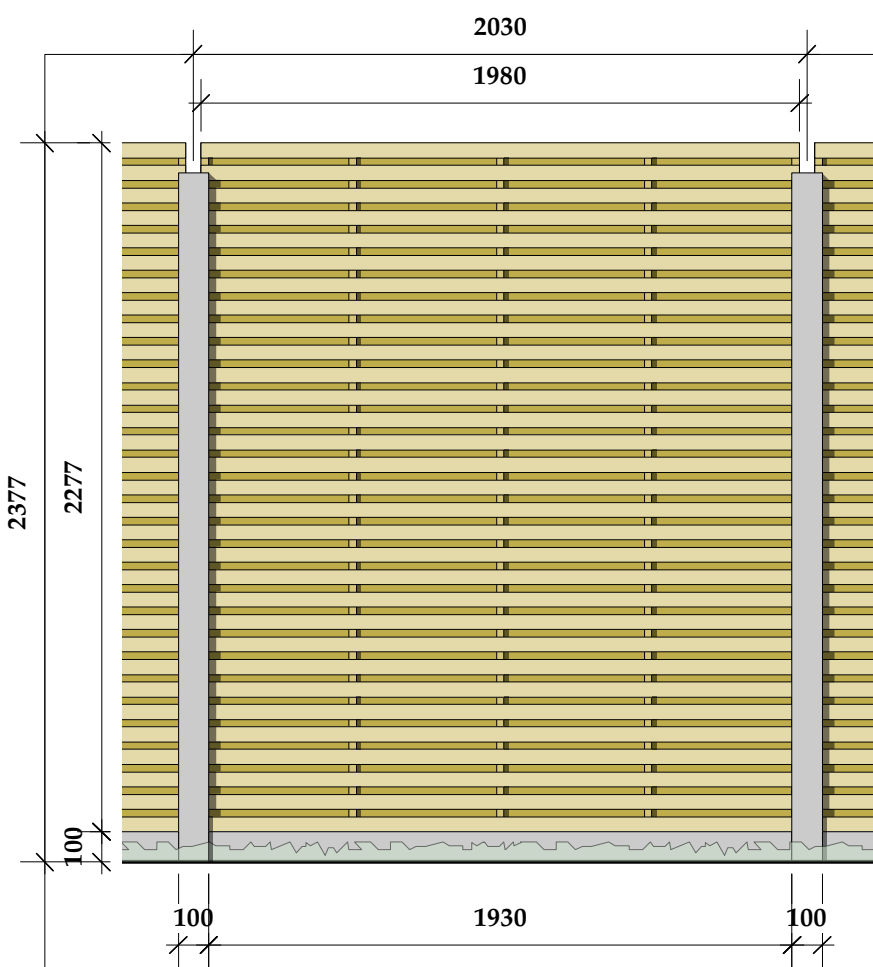


Elevation

Note: Not currently included in proposals but could be included if the Planning Officer is concerned about Privacy on any interfaces.

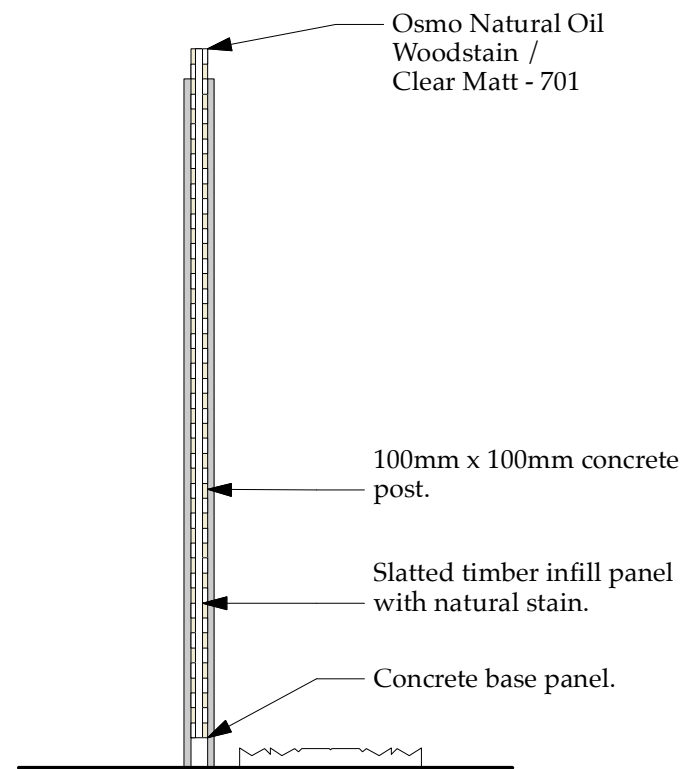


Section

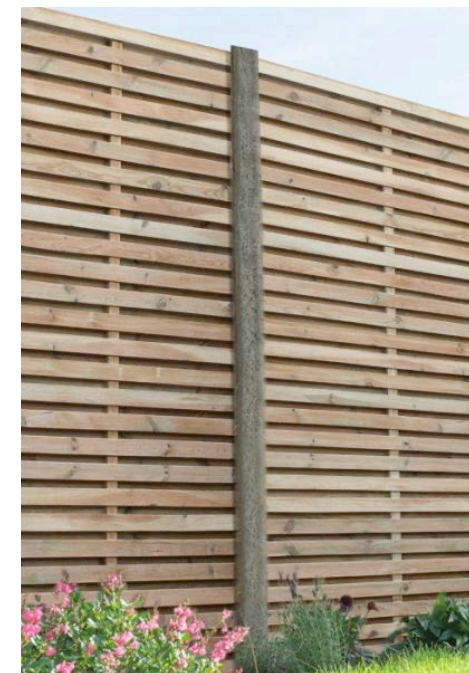


THE BARNs No.144


ARCHITECTURAL EMPORIUM Ltd
EMAIL: mail@architectural-emporium.co.uk
WEB: www.architectural-emporium.co.uk
ADDRESS: 13 Hope St, Liverpool, L1 9BQ
PHONE: +44 (0)151 363 0000

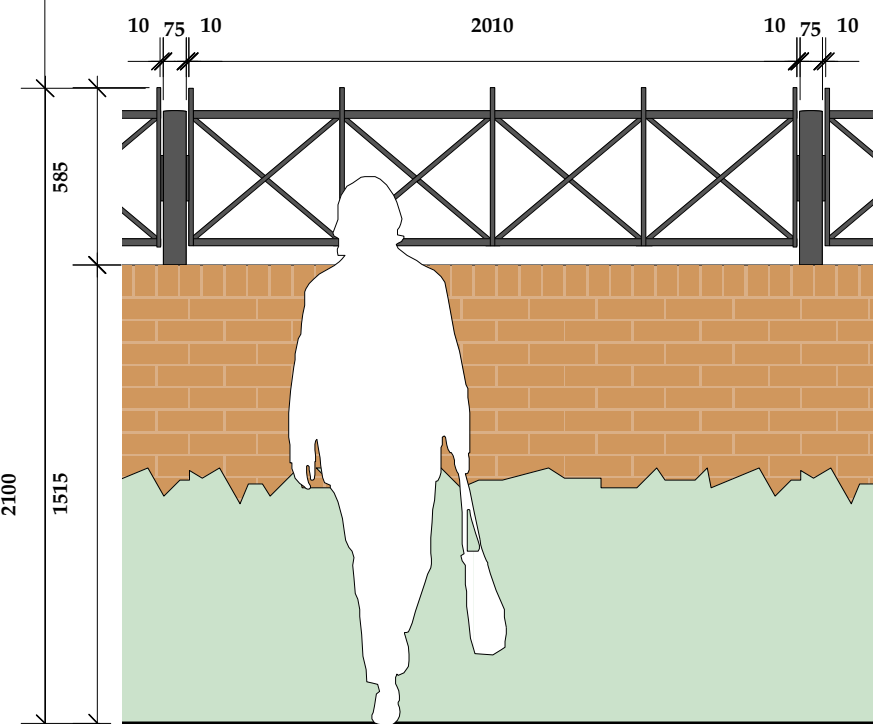

Elevation

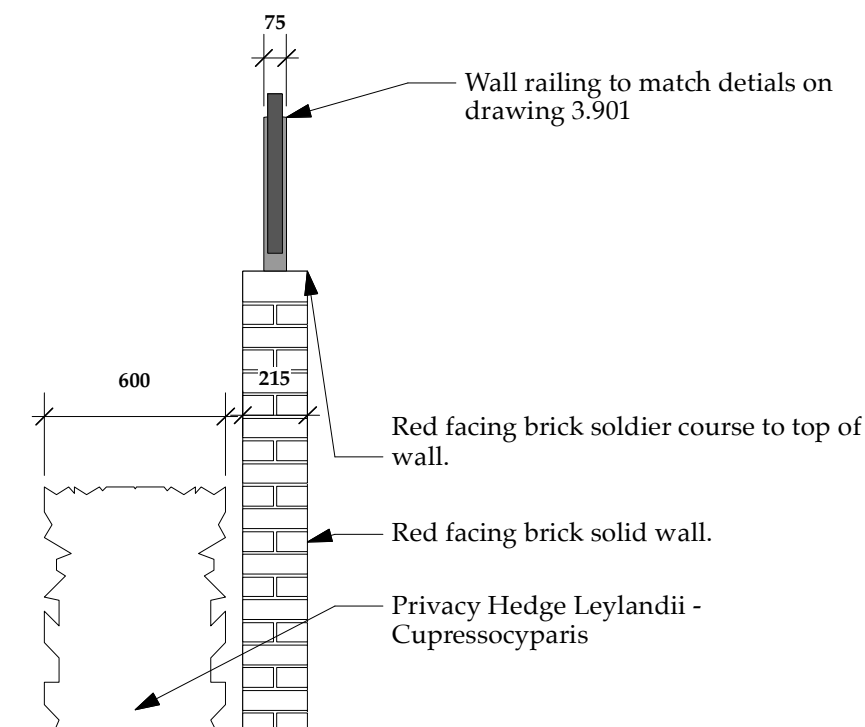

Section

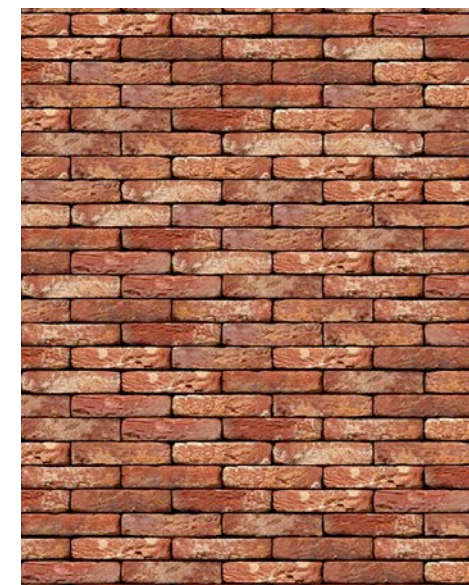

1515mm Red facing
brick boundary wall
with railing over



Rev A: 22.11.24
Reference key added back in following
Planning Officer Comments 10.2024

FOR: PLANNING

CHECKED BY: AJ | DRAWN BY: MS

SCALE: 1:25

PAPER SIZE: A3

JOB: THE BARNs & No. 144

3.904_Rev A

FIRST ISSUE: 23.12.20

PROPOSED BOUNDARY SPEC 04