


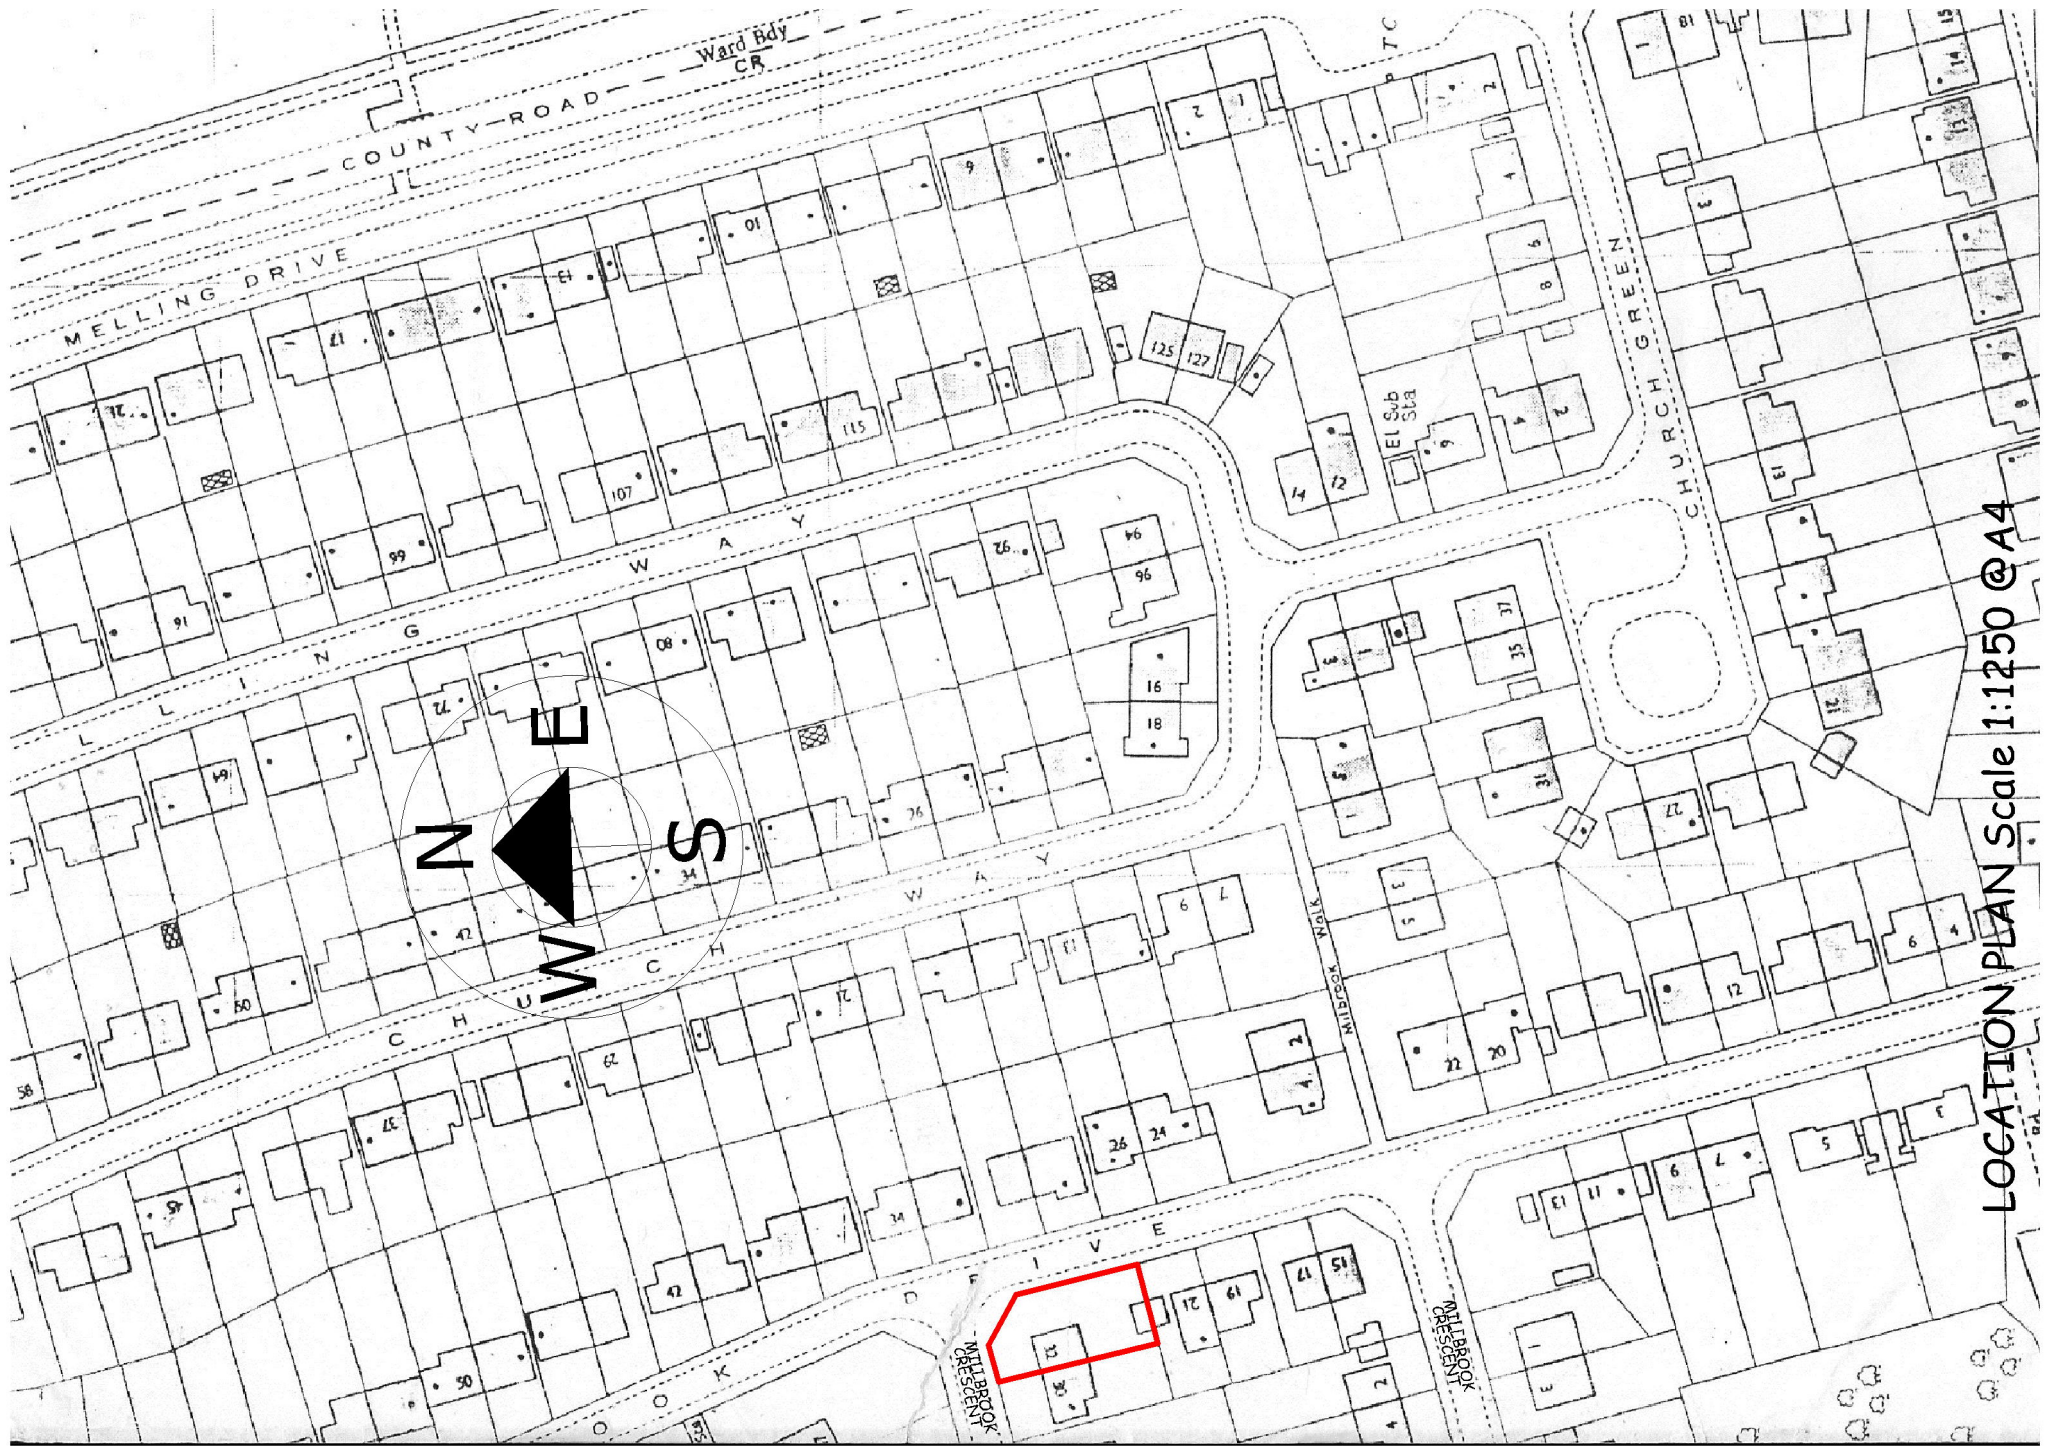

LOCATION PLAN Scale 1:1250 @A4