



00 Ground Floor Apartment

1 : 50

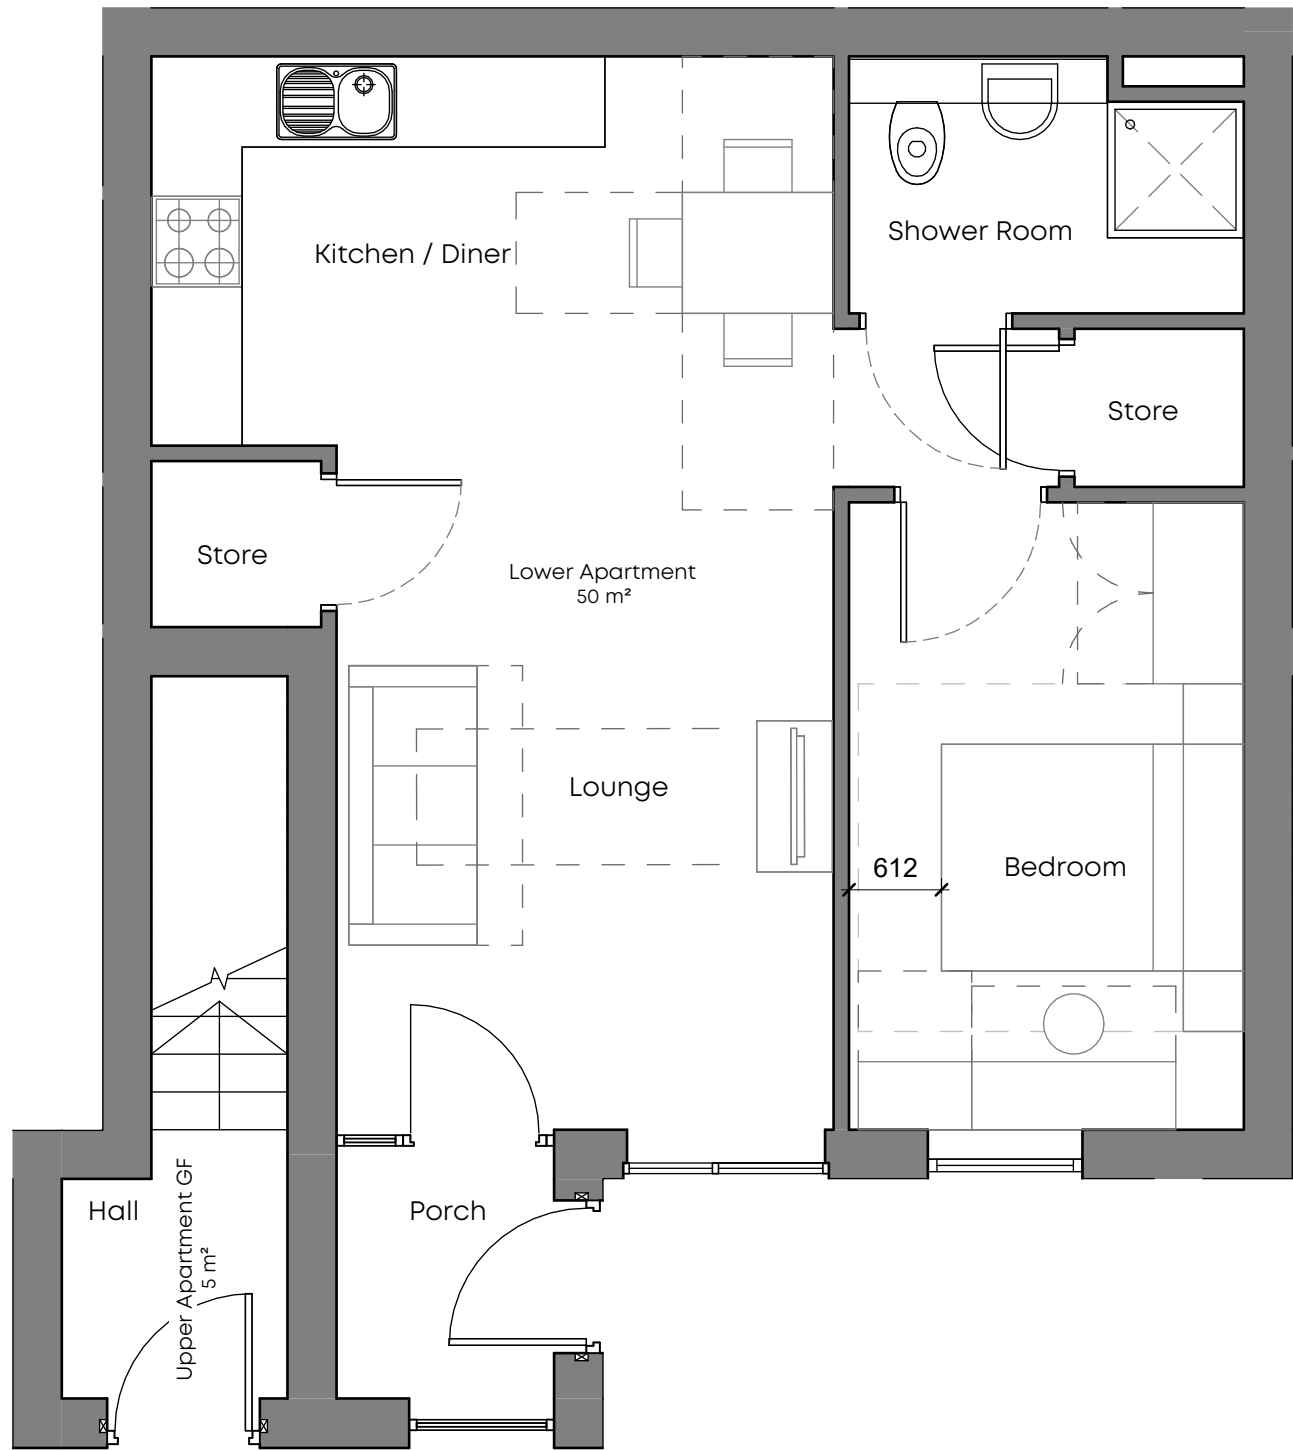

01 First Floor Apartment

1 : 50

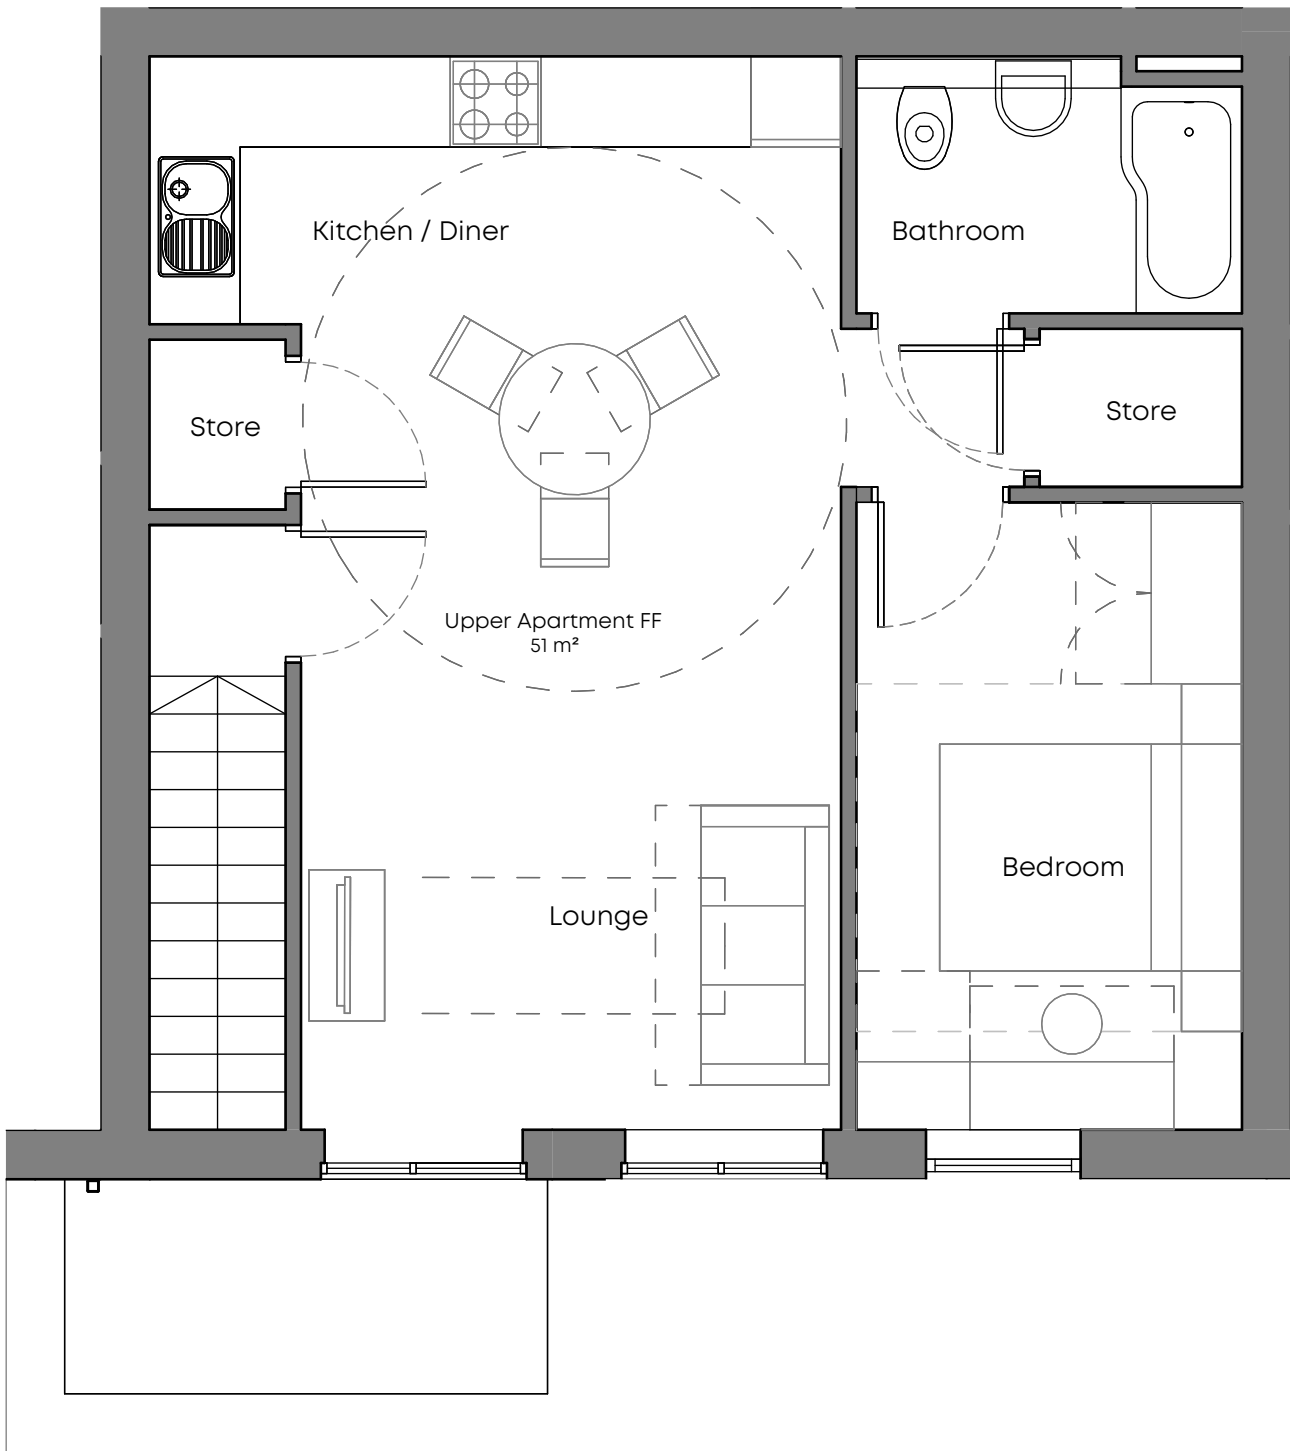

Notes: This drawing is the copyright Paddock Johnson Partnership Limited and may not be used without their prior written consent. Written dimensions to be taken in preference to scaled dimensions. Due to the inaccuracies of scanning, scanned images should not be scaled.

+	REV:	DATE:	DESCRIPTION:	BY:
	A	30.3.22	Porch Added	PO
	B	21.07.22	Entrance to apartment relocated.	RD
	C	23.09.22	Baths replaced by Shower Trays on GF	RD
	D	19.10.22	Store in kitchen added.	RD
	E	27.10.22	Planning Issue	EG

CLIENT:
Advent Construction Ltd/Livv
Housing Group

PROJECT:
Residential Development
Bigdale Drive, Kirkby

DRAWING TITLE:
Proposed Apartment Layouts

DRAWING NUMBER:
22017-PJA-BA-ZZ-DR-A-1100-E

SCALE:
1 : 50@A3

DATE:
23.3.22

STATUS:
PLANNING

BY:
RD

CHECKED:
EG

PADDOCK
JOHNSON

Studio 2, The Lyceum,
Bath Street, Port Sunlight,
Merseyside, CH62 4UJ
0151 643 1234
admin@paddockjohnson.com
www.paddockjohnson.com
Paddock Johnson Partnership
Limited. Registered in England
and Wales. No. 06684275