


Notes: This drawing is the copyright Paddock Johnson Partnership Limited and may not be used without their prior written consent.  
Written dimensions to be taken in preference to scaled dimensions.  
Due to the inaccuracies of scanning, scanned images should not be scaled.

|   |      |          |                |     |
|---|------|----------|----------------|-----|
| + | REV: | DATE:    | DESCRIPTION:   | BY: |
|   | A    | 27.10.22 | Planning Issue | EG  |

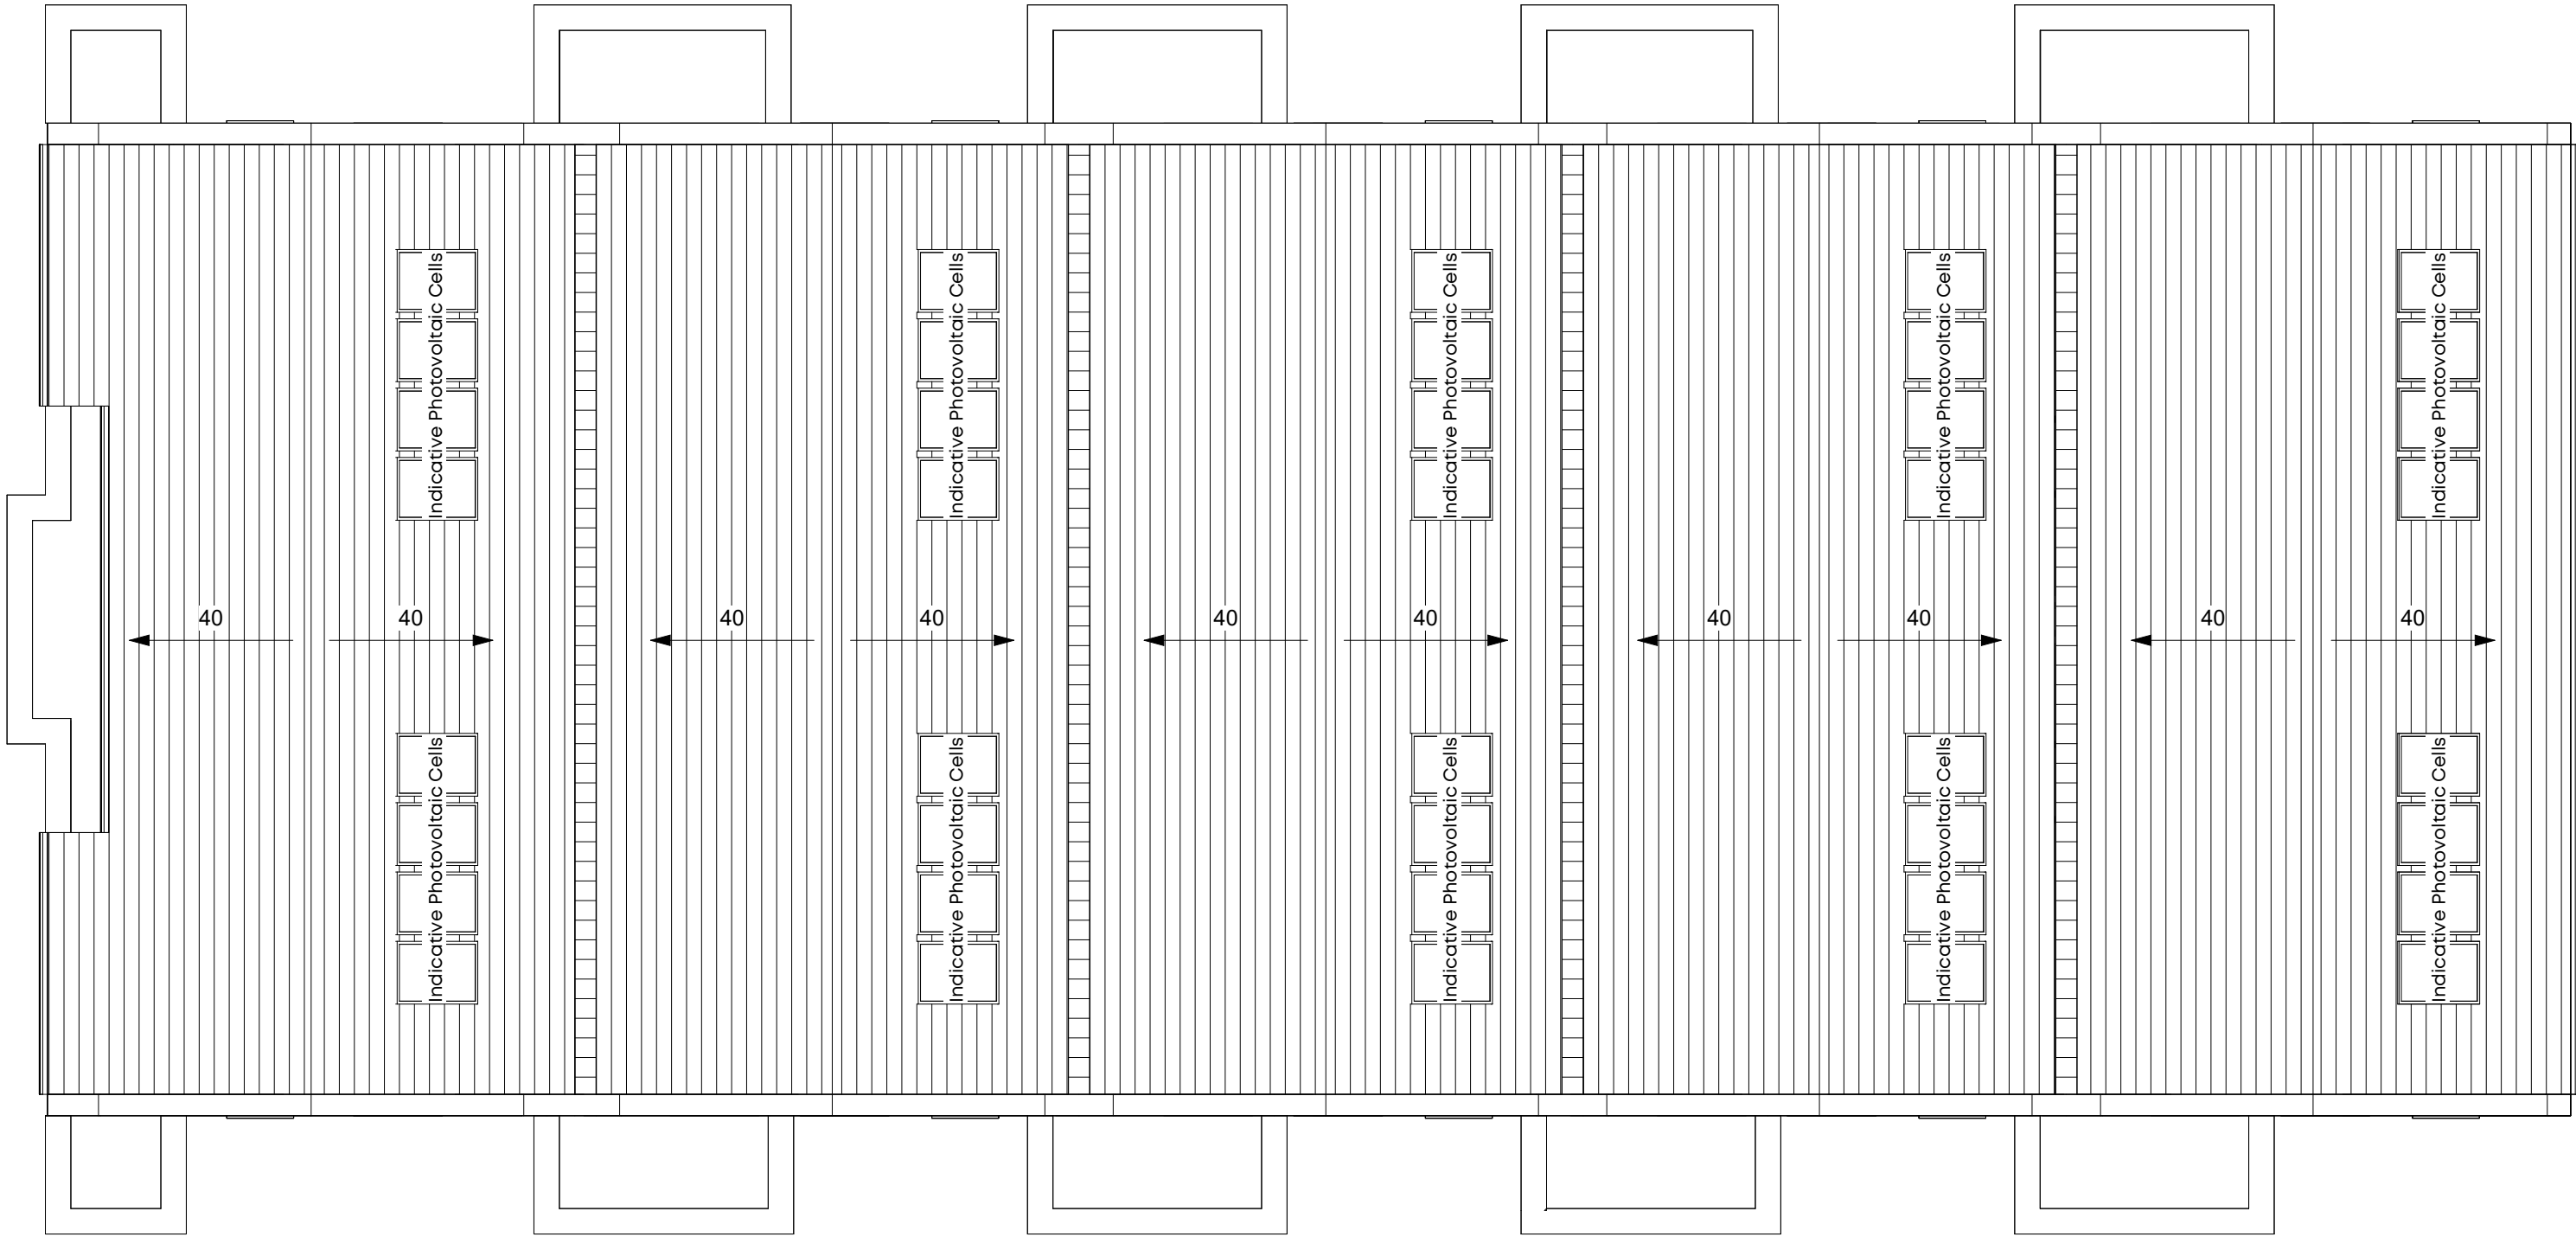

1 Proposed\_RoofPlan  
Scale: 1 : 100

|                                               |                                                  |                       |                                    |            |          |                                |   |
|-----------------------------------------------|--------------------------------------------------|-----------------------|------------------------------------|------------|----------|--------------------------------|---|
| CLIENT:                                       | PROJECT:                                         | DRAWING TITLE:        | DRAWING NUMBER:                    | SCALE:     | DATE:    | <div>PADDOCK<br/>JOHNSON</div> | Studio 2, The Lyceum,<br>Bath Street, Port Sunlight,<br>Merseyside, CH62 4UJ<br>0151 643 1234<br>admin@paddockjohnson.com<br>www.paddockjohnson.com<br>Paddock Johnson Partnership<br>Limited. Registered in England<br>and Wales. No. 06684275 |
| Advent Construction Ltd/Livv<br>Housing Group | Residential Development<br>Bigdale Drive, Kirkby | Proposed_Plan_RF-Roof | <b>22017-PJA-BA-RF-DR-A-2002-A</b> | 1 : 100@A3 | 18/08/22 |                                |   |
| STATUS:                                       |                                                  |                       | BY:                                | CHECKED:   |          |                                |   |
| <b>PLANNING</b>                               |                                                  |                       | RD                                 | EG         |          |                                |   |