

Notes: This drawing is the copyright Paddock Johnson Partnership Limited and may not be used without their prior written consent.
Written dimensions to be taken in preference to scaled dimensions.
Due to the inaccuracies of scanning, scanned images should not be scaled.


+

REV: A

DATE: 27.10.22

DESCRIPTION: Planning Issue

BY: EG

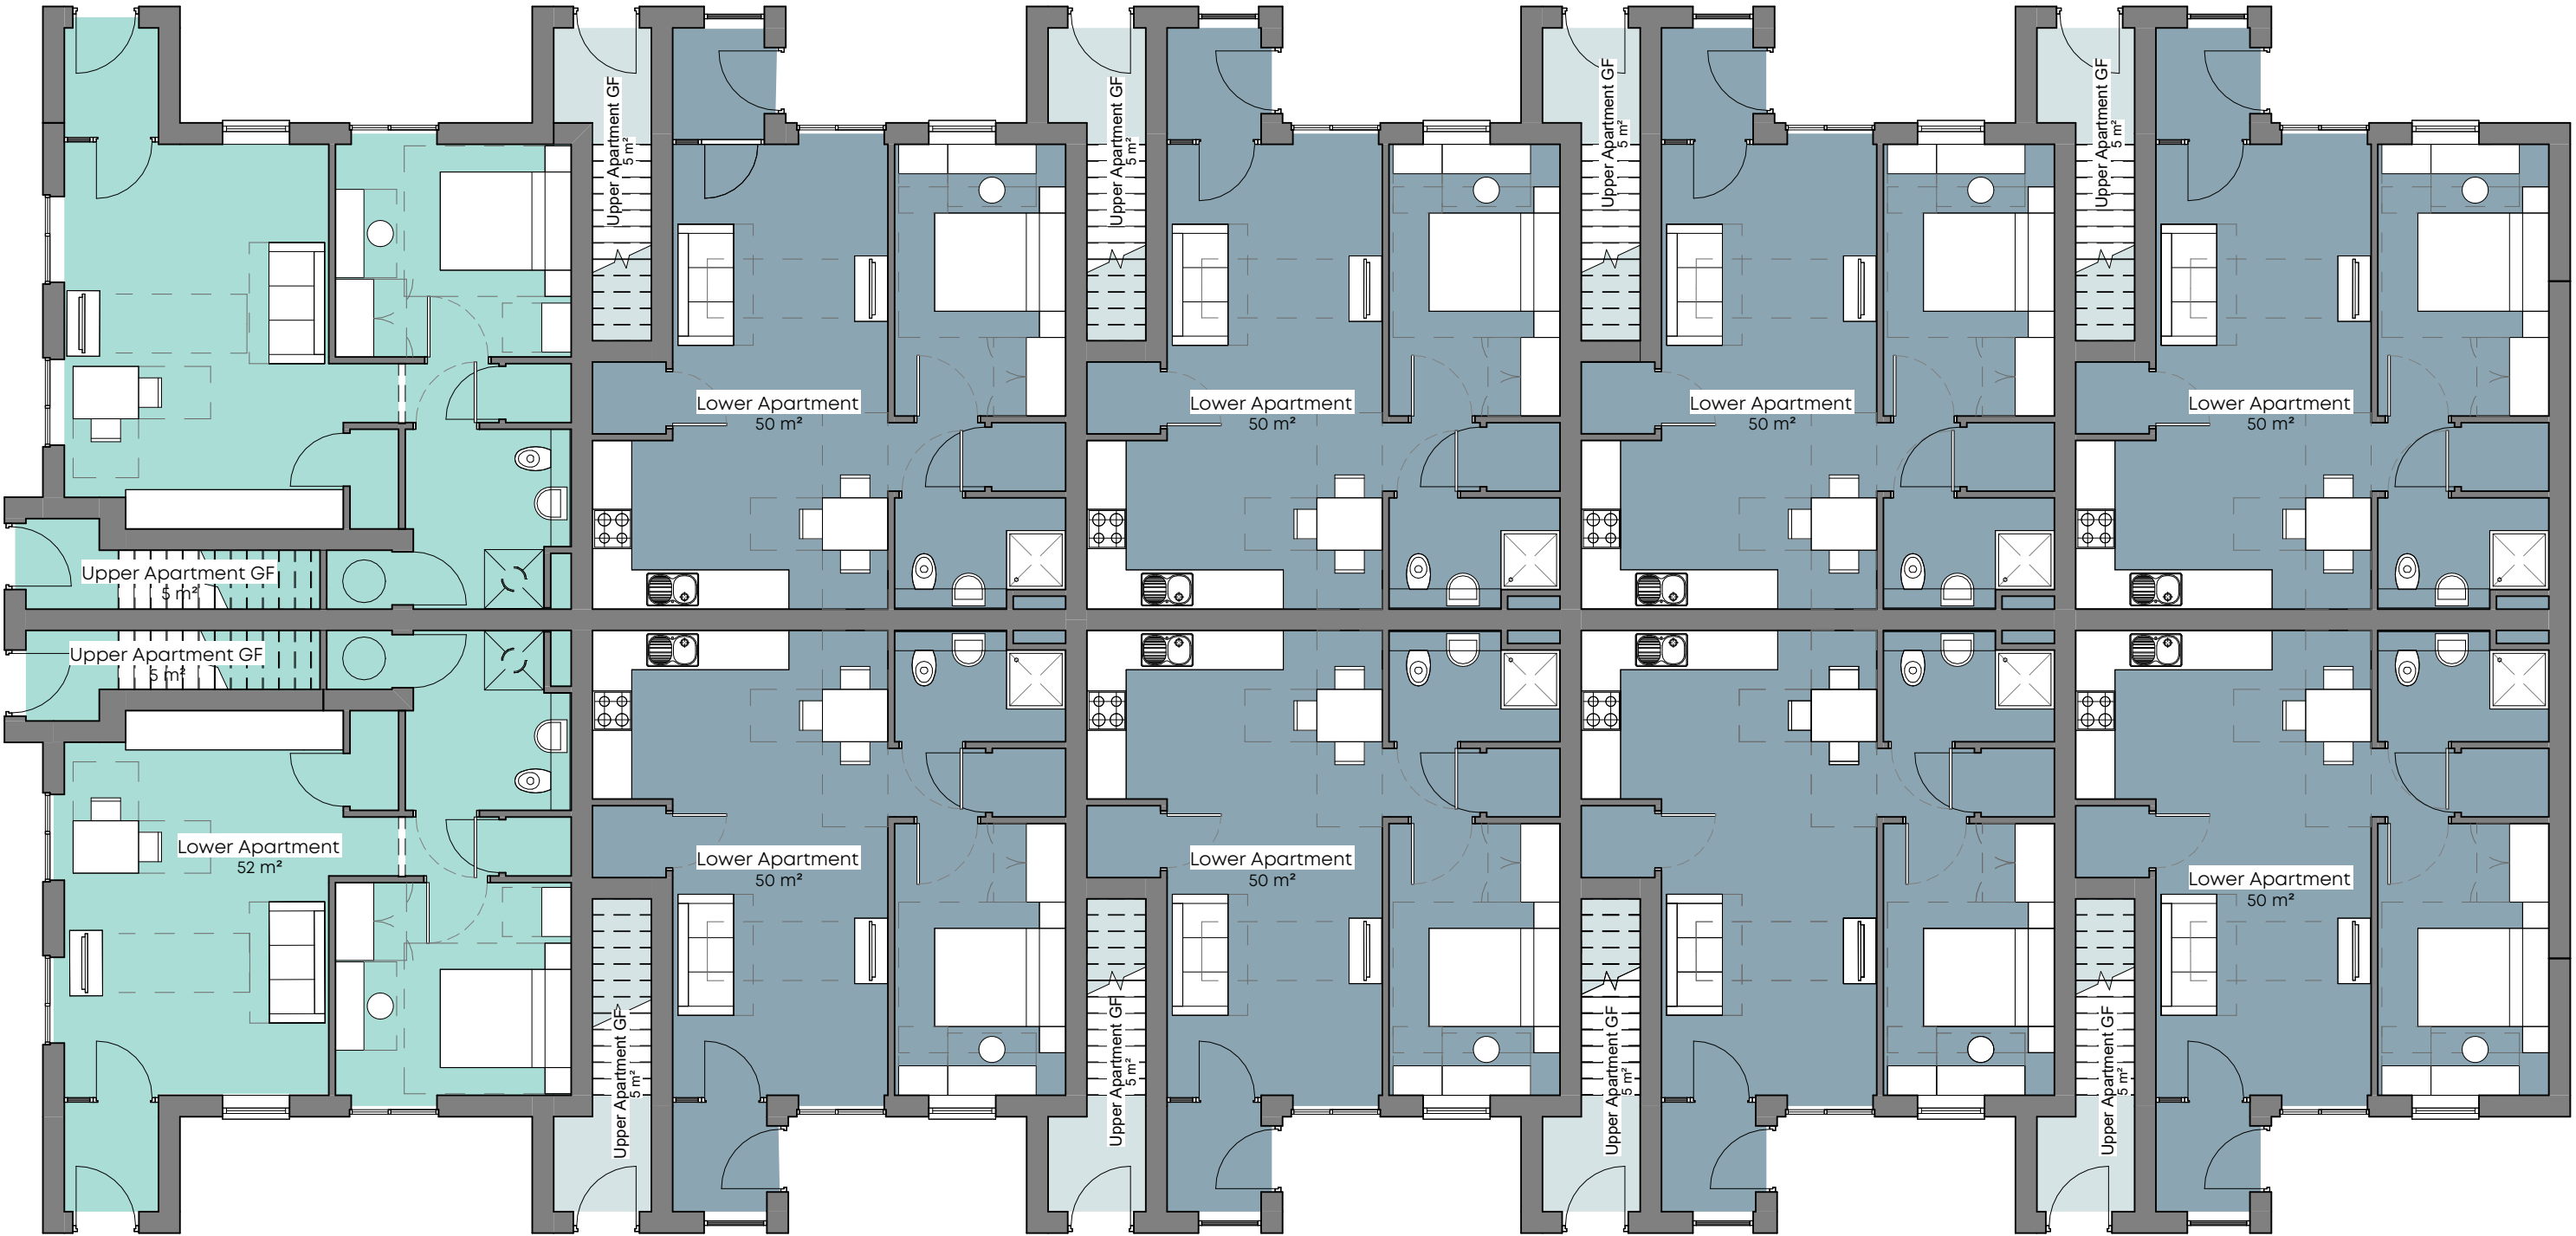

1 Proposed_00Ground
Scale: 1 : 100

CLIENT:	PROJECT:	DRAWING TITLE:	DRAWING NUMBER:	SCALE:	DATE:	PADDOCK JOHNSON	Studio 2, The Lyceum, Bath Street, Port Sunlight, Merseyside, CH62 4UJ 0151 643 1234 admin@paddockjohnson.com www.paddockjohnson.com Paddock Johnson Partnership Limited. Registered in England and Wales. No. 06684275
Advent Construction Ltd/Livv Housing Group	Residential Development Bigdale Drive, Kirkby	Proposed_Plan_00Ground	22017-PJA-BA-00-DR-A-2000-A	1 : 100@A3	18/08/22		
STATUS:			BY:	CHECKED:			
PLANNING			RD	EG			