


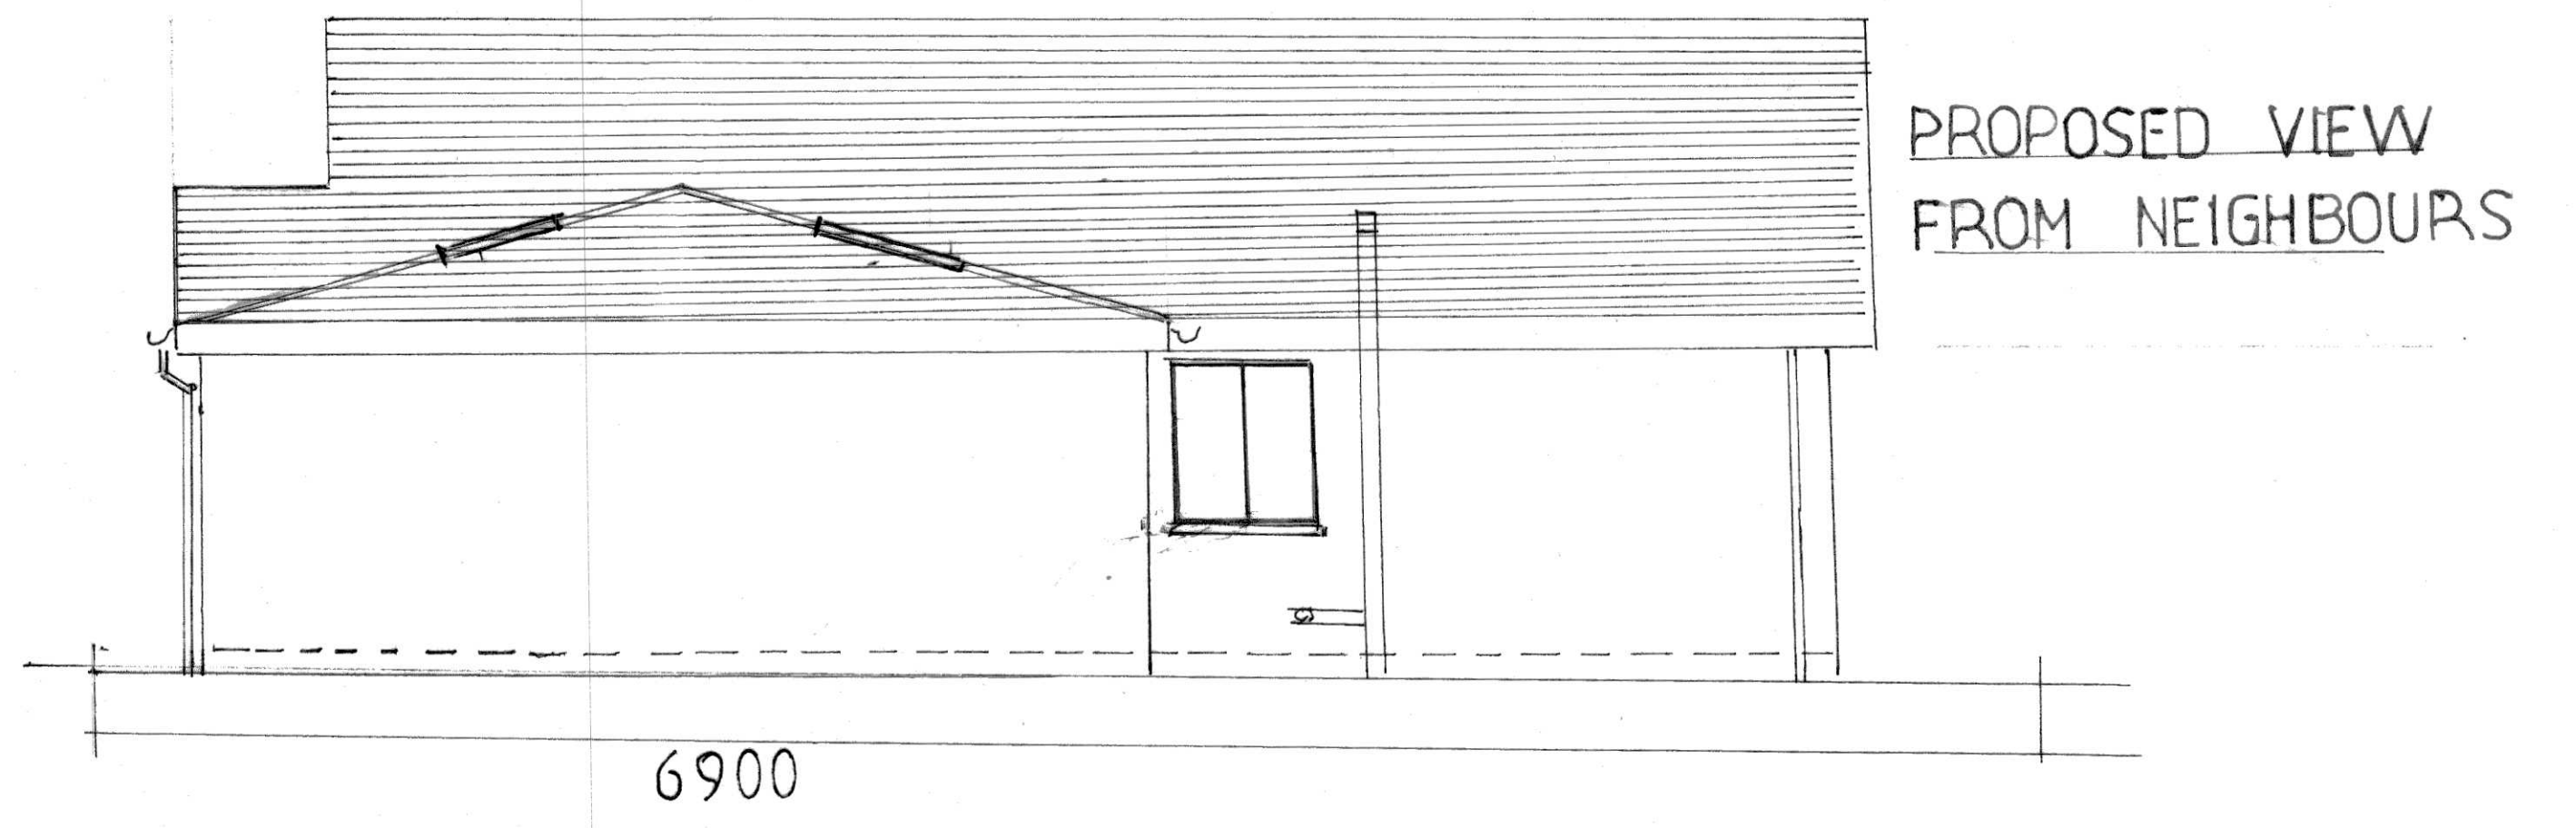


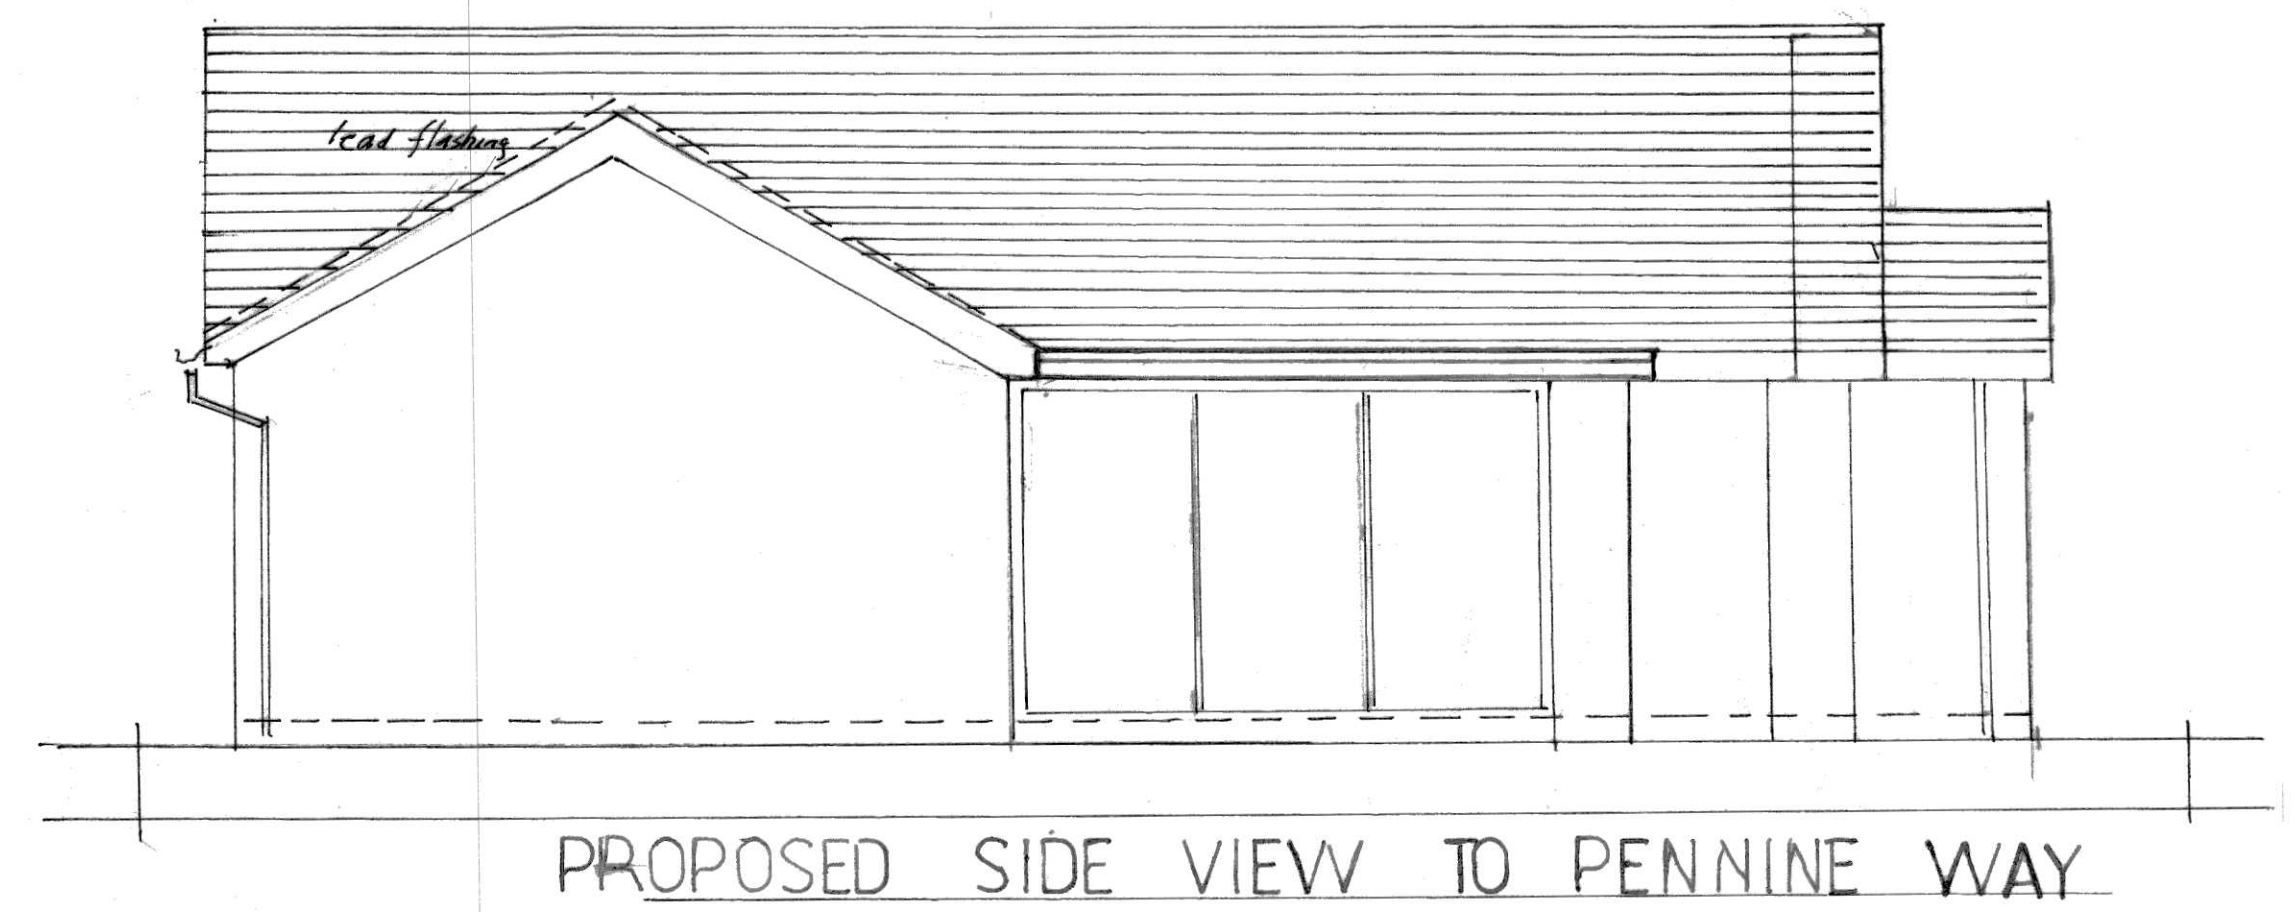

SCALE 1:50

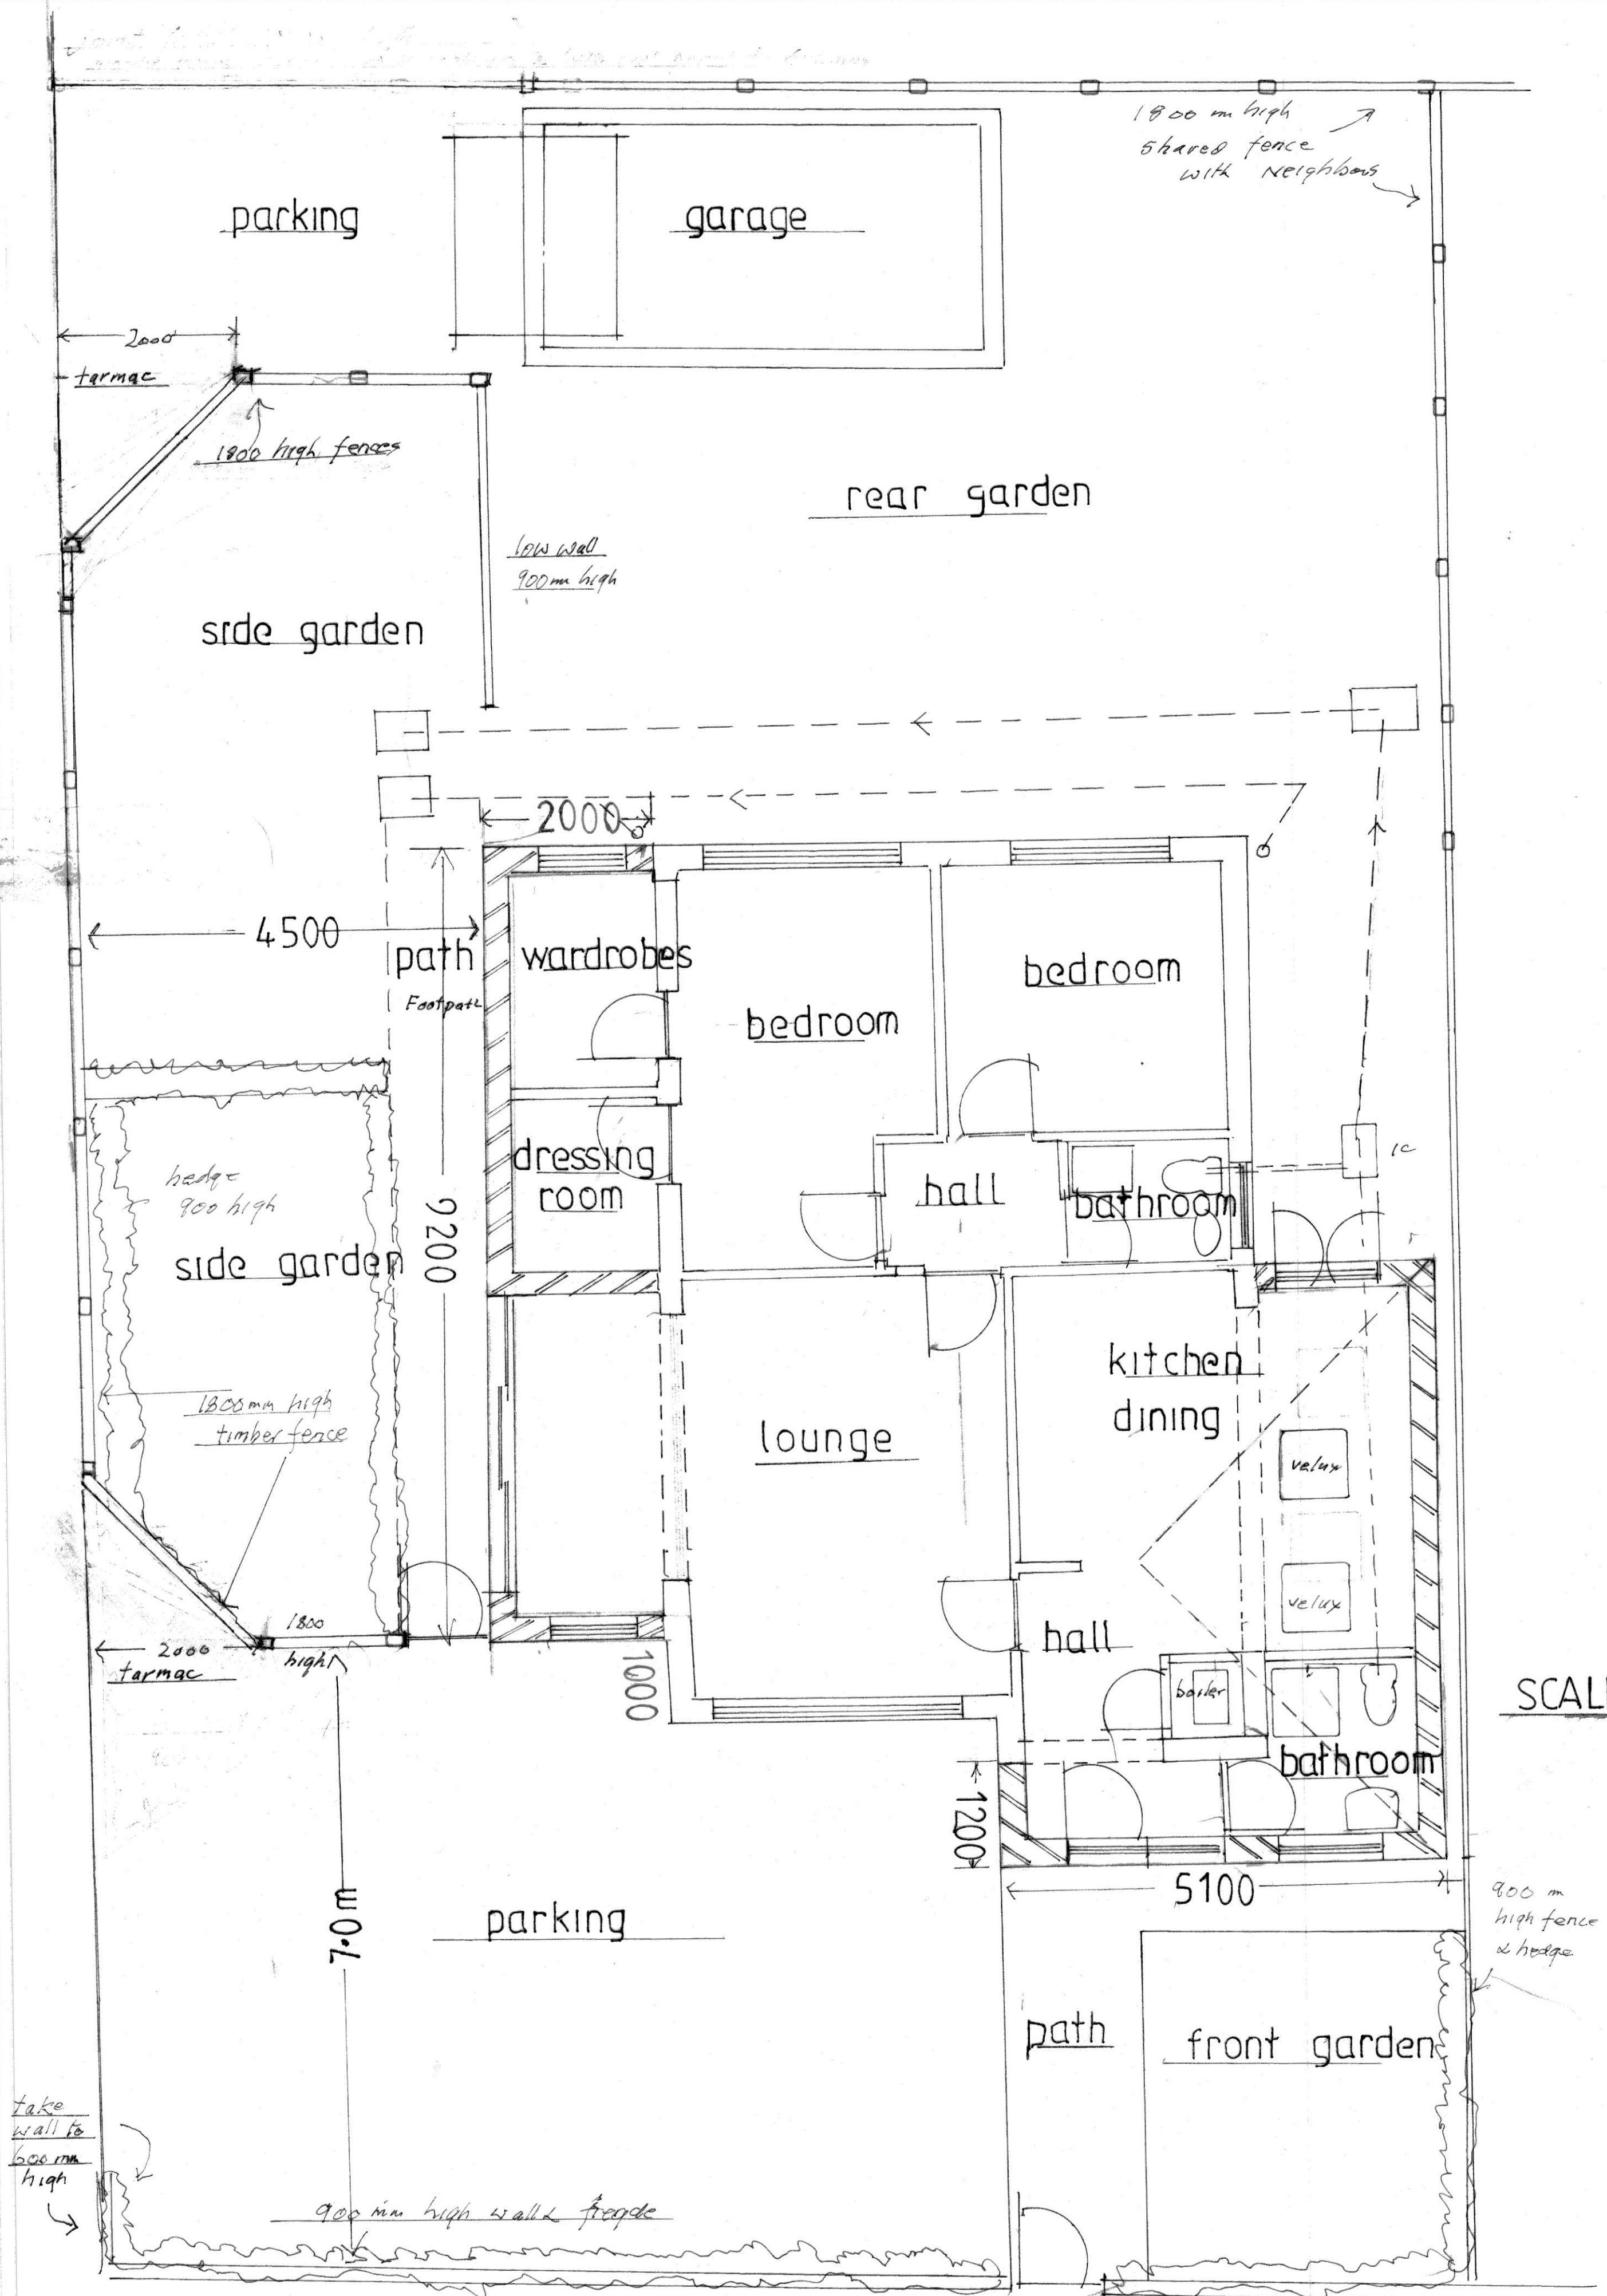

SCALE BAR
SCALE 1:50

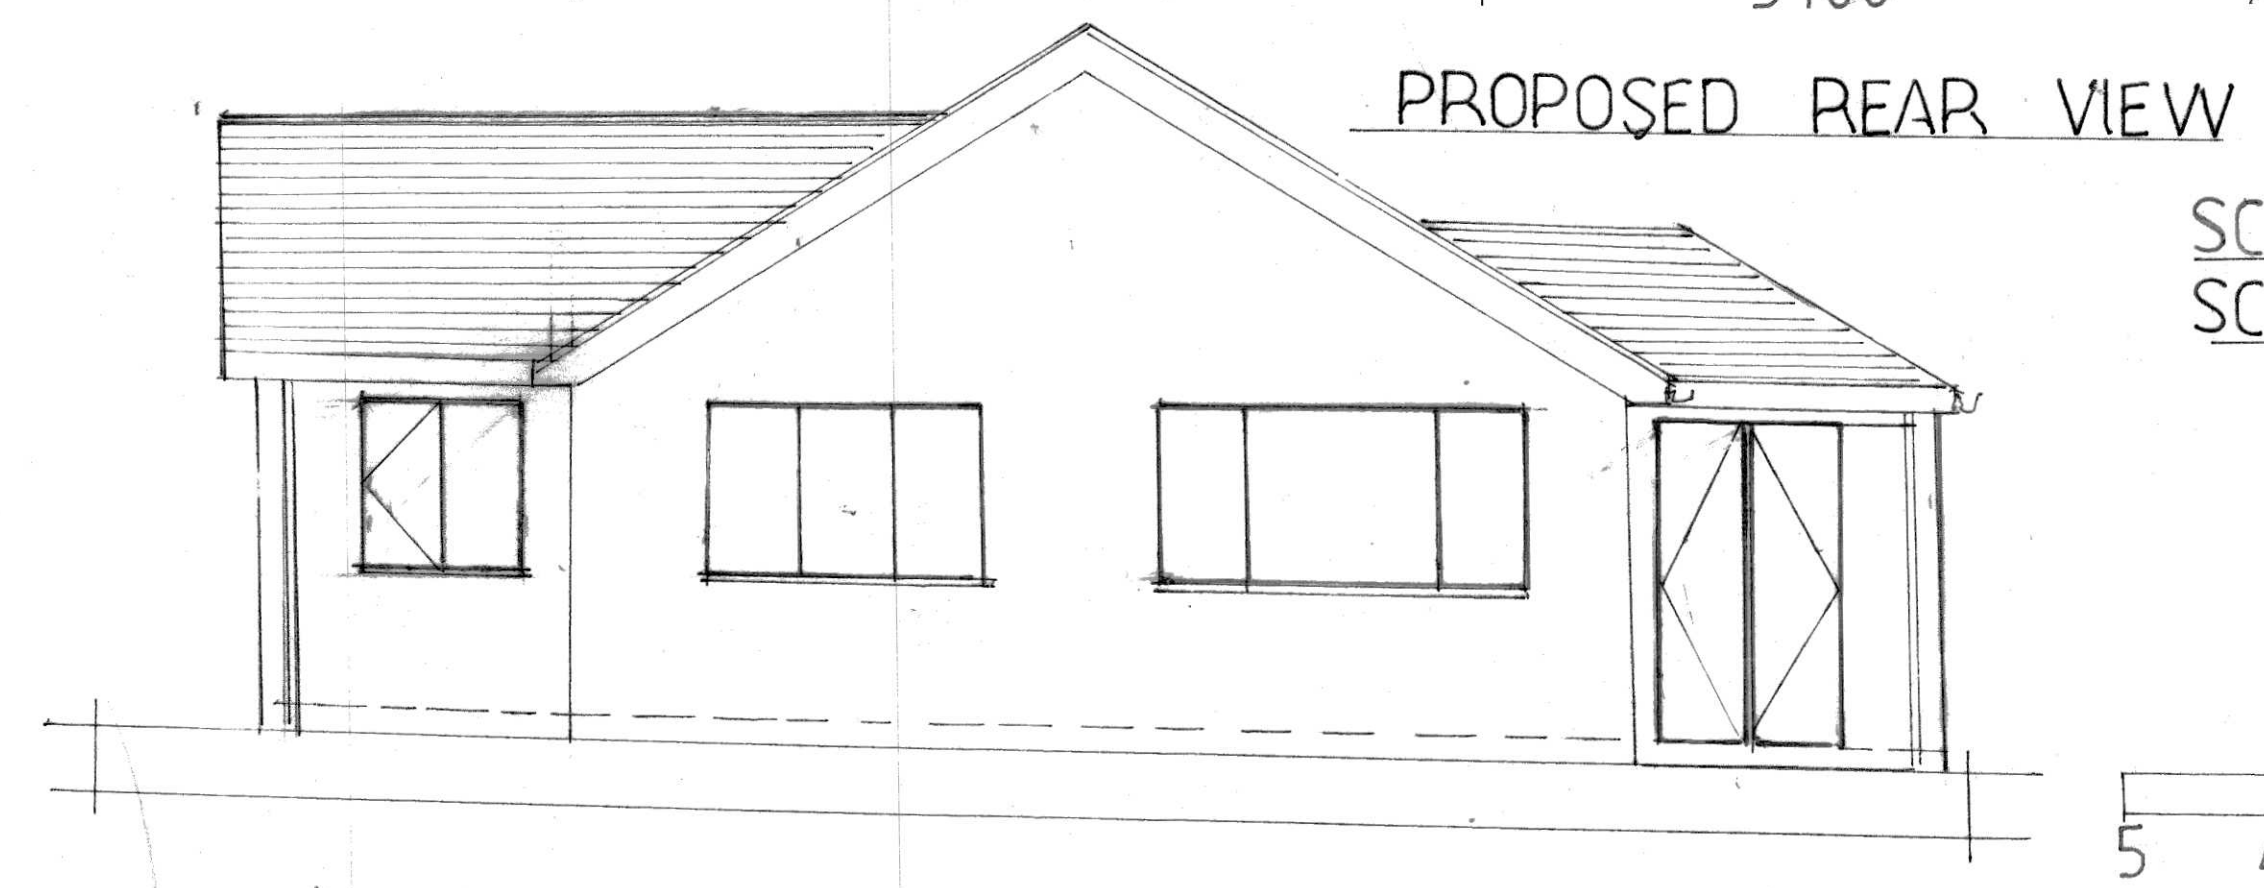