
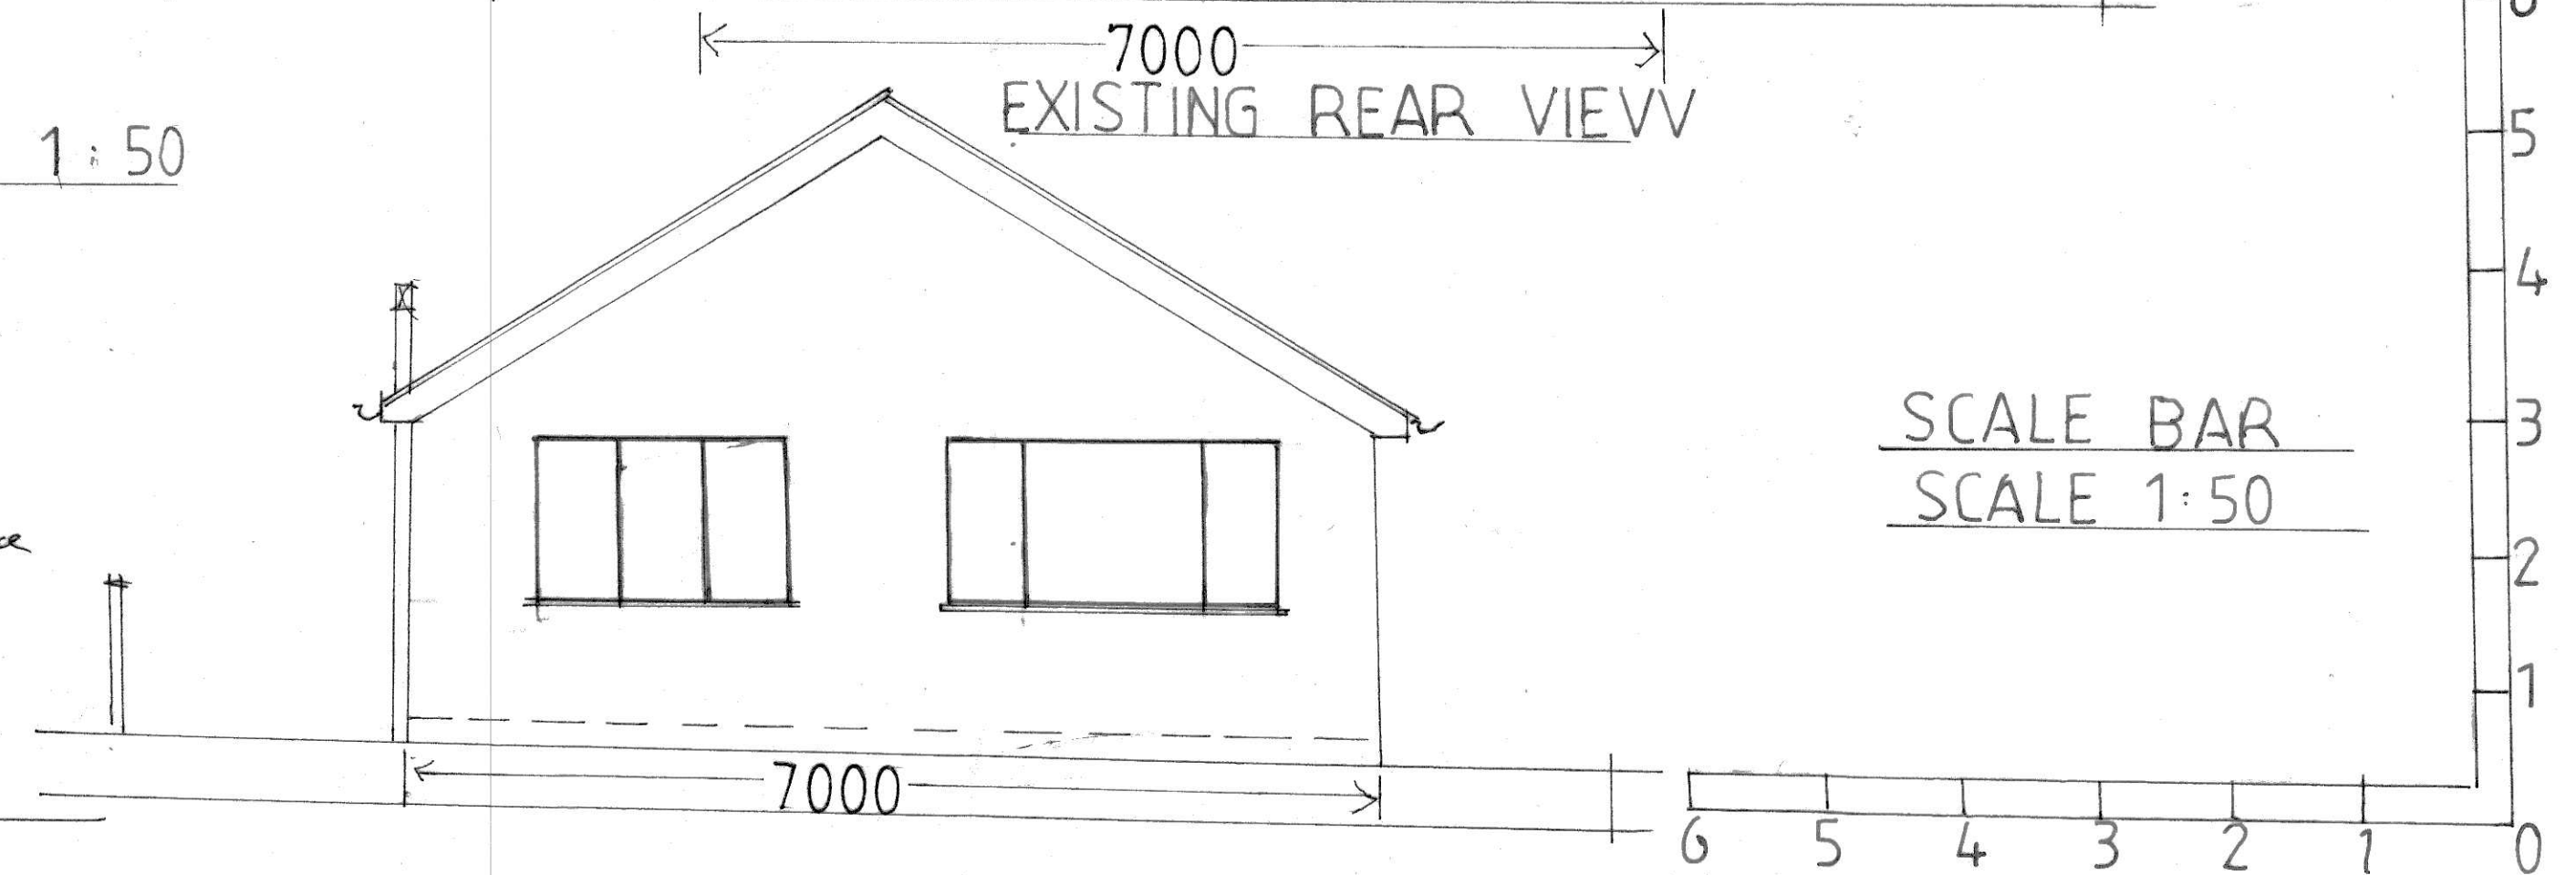
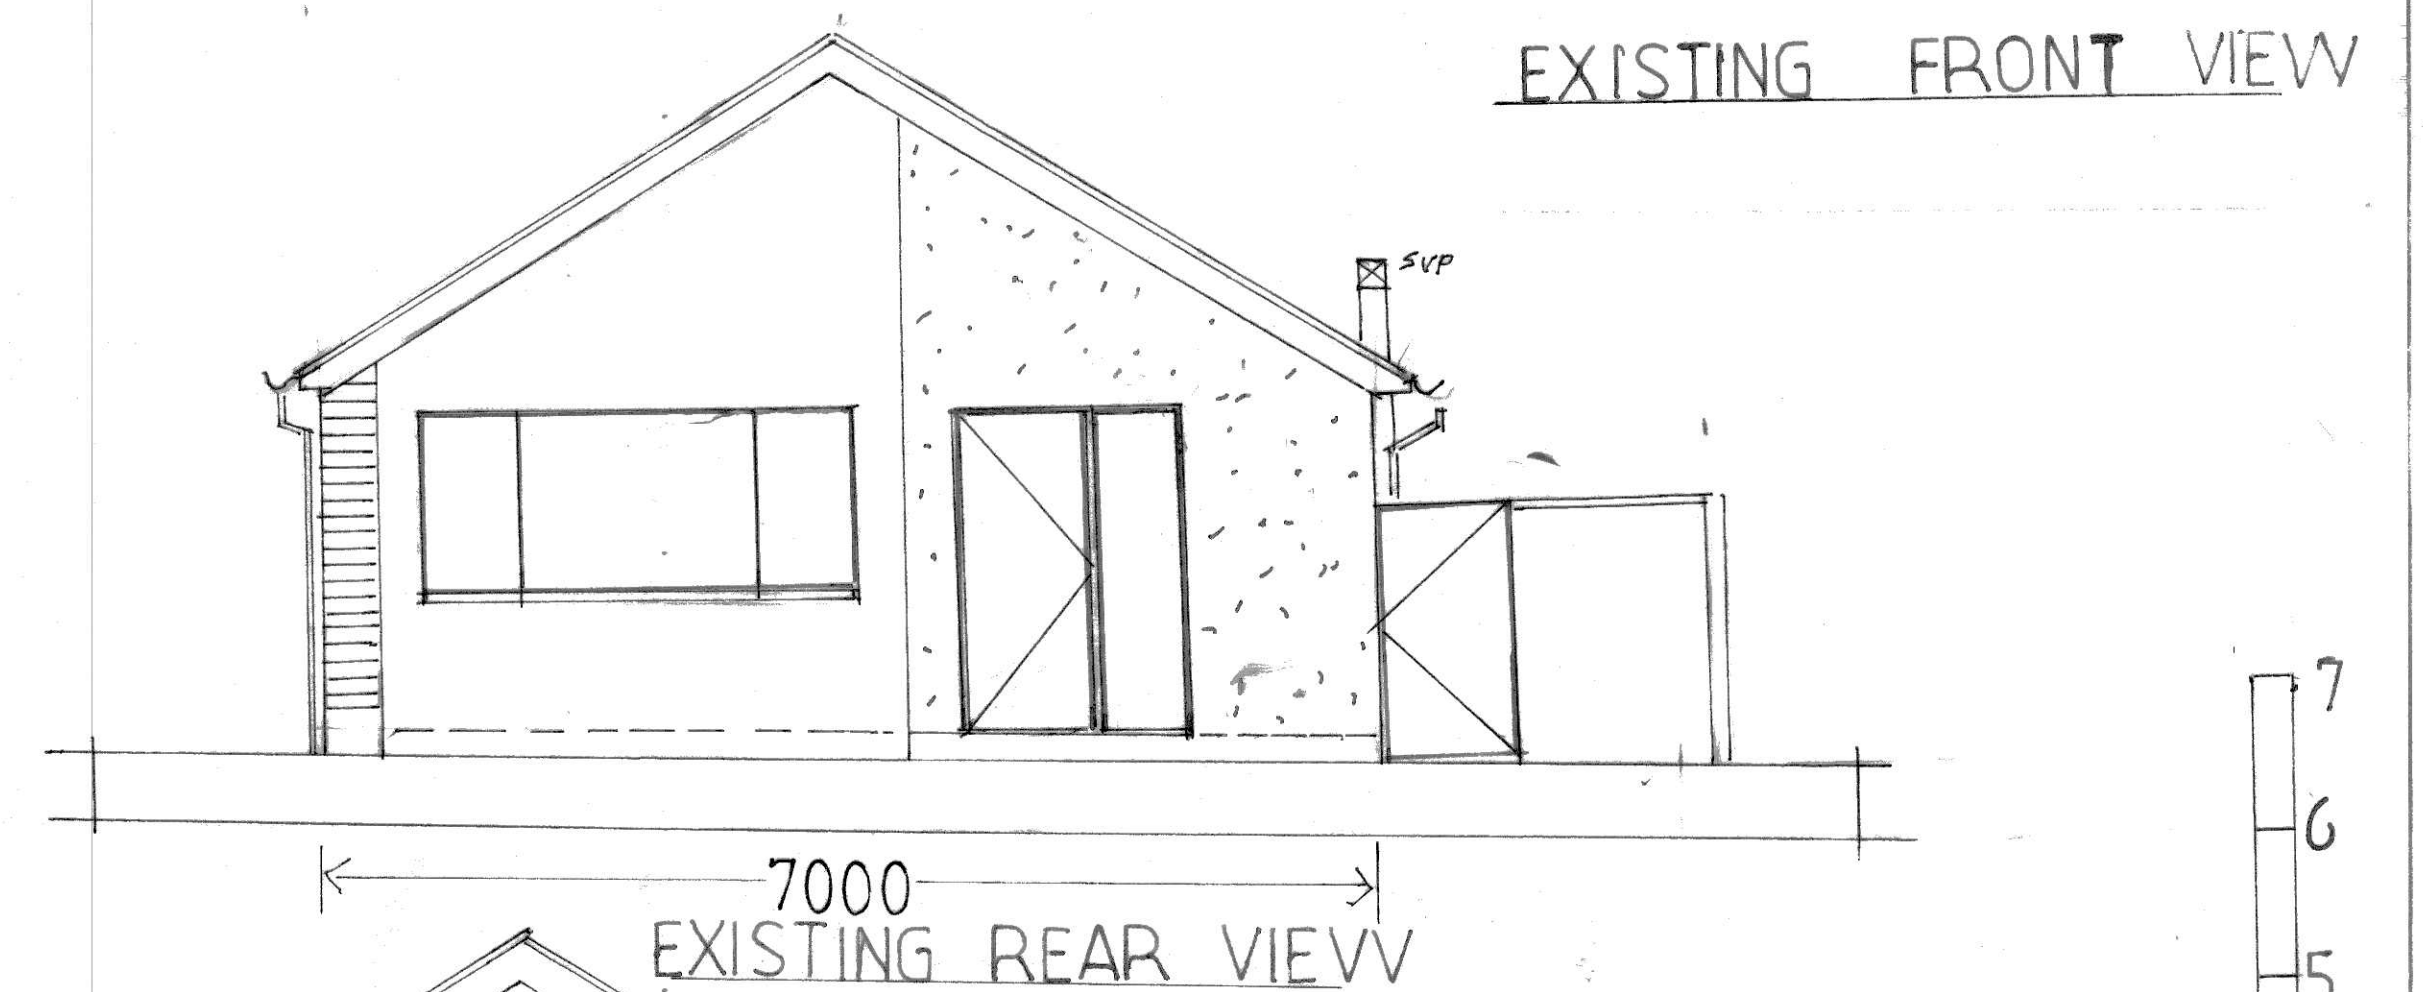
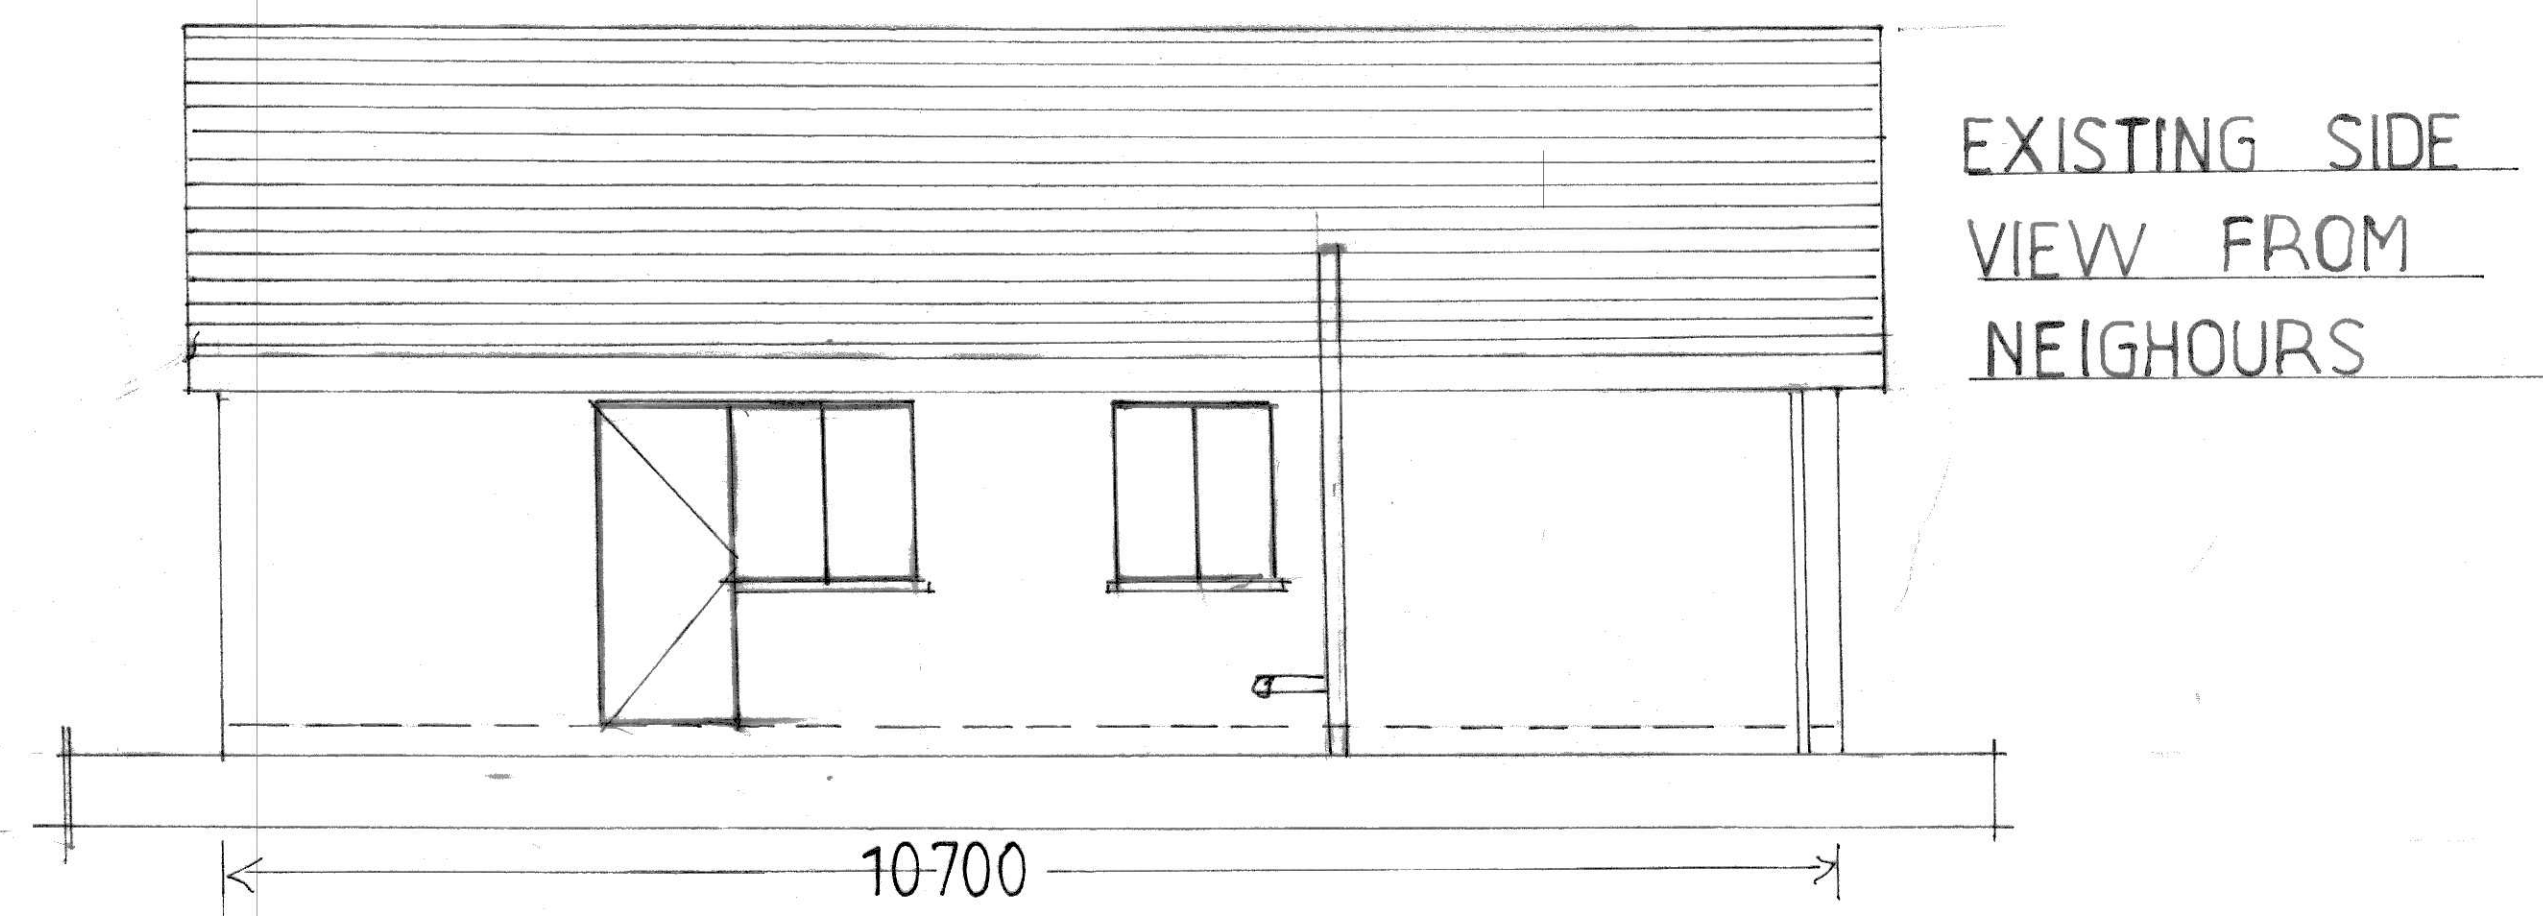
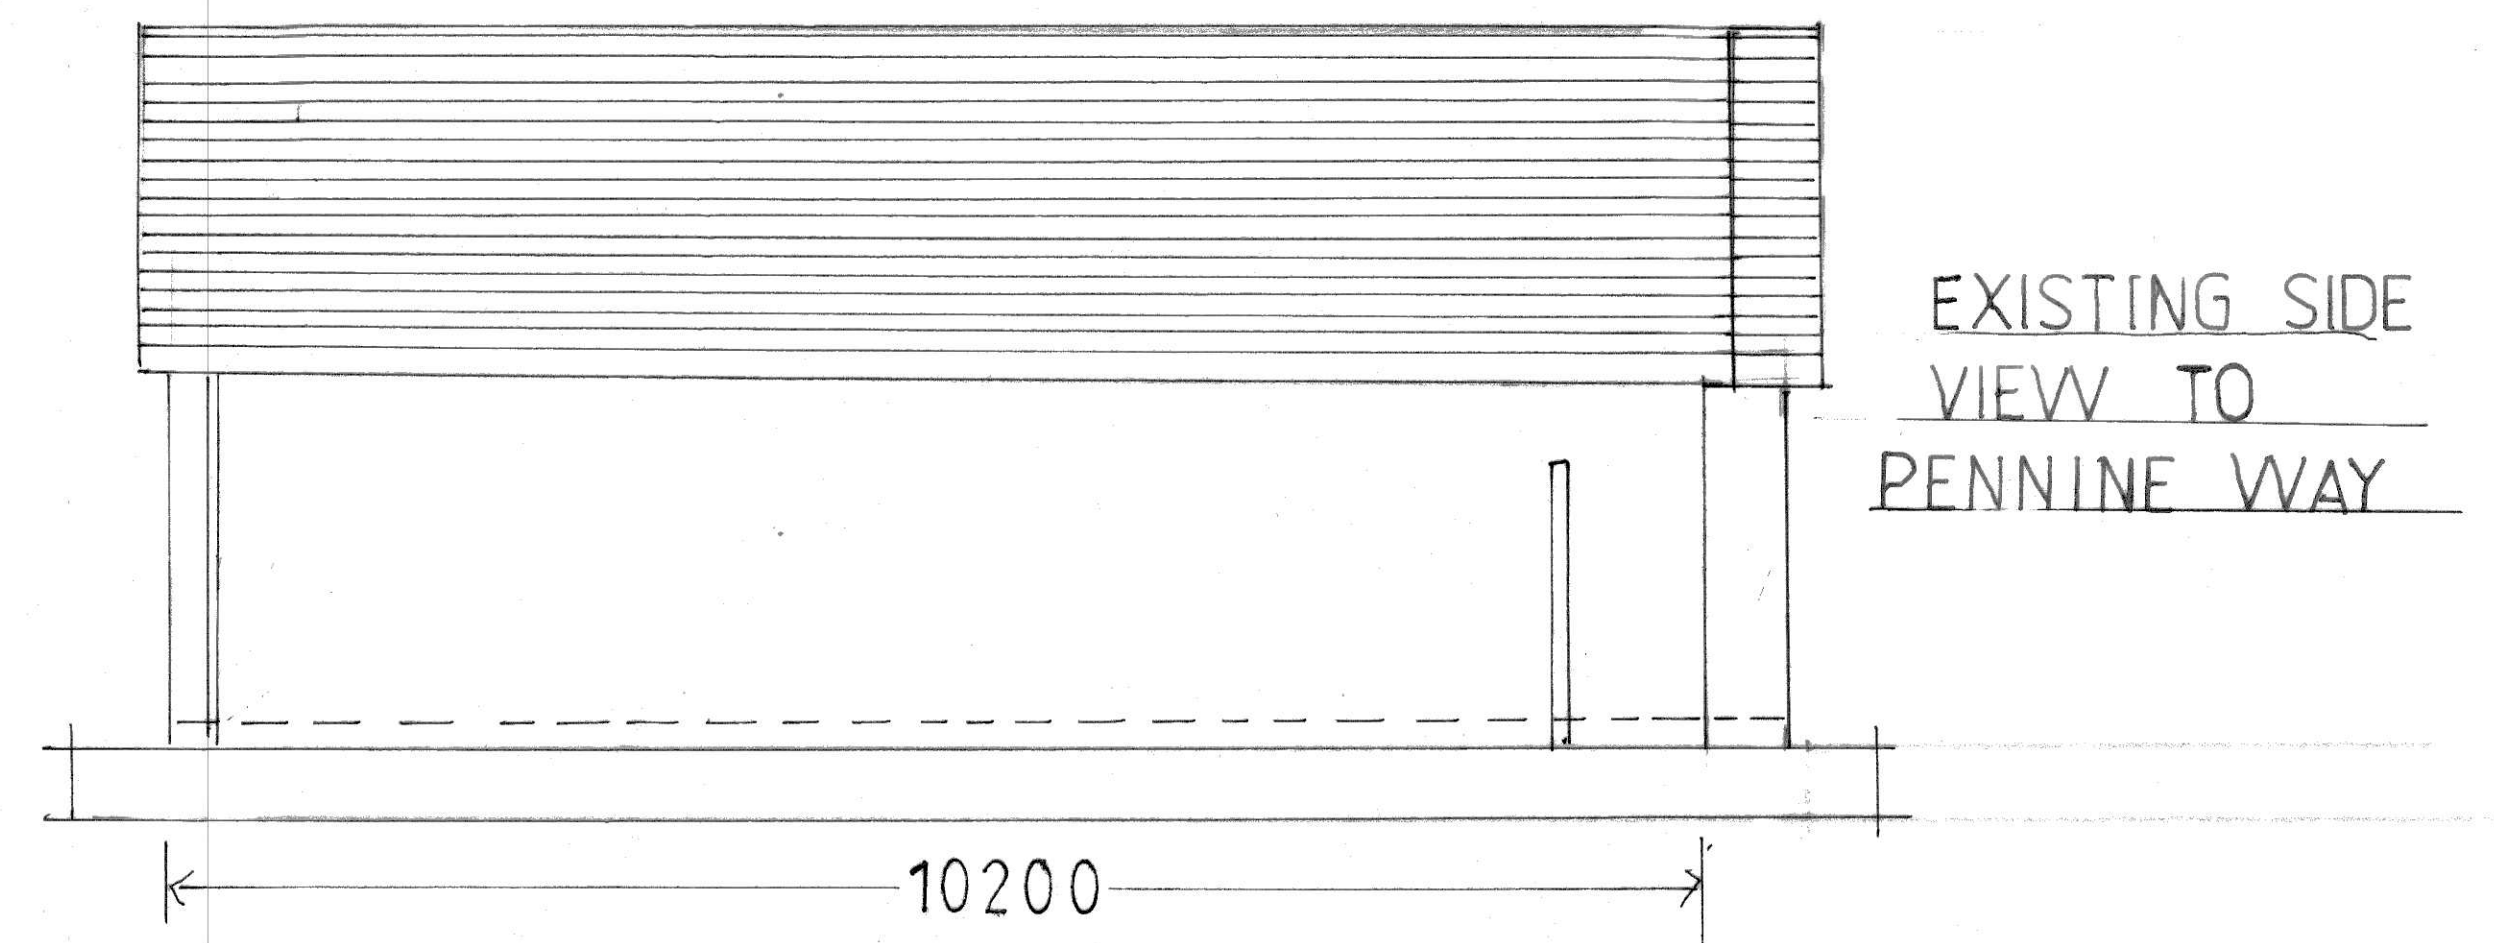


REVISED PLAN JUNE 20.6.25

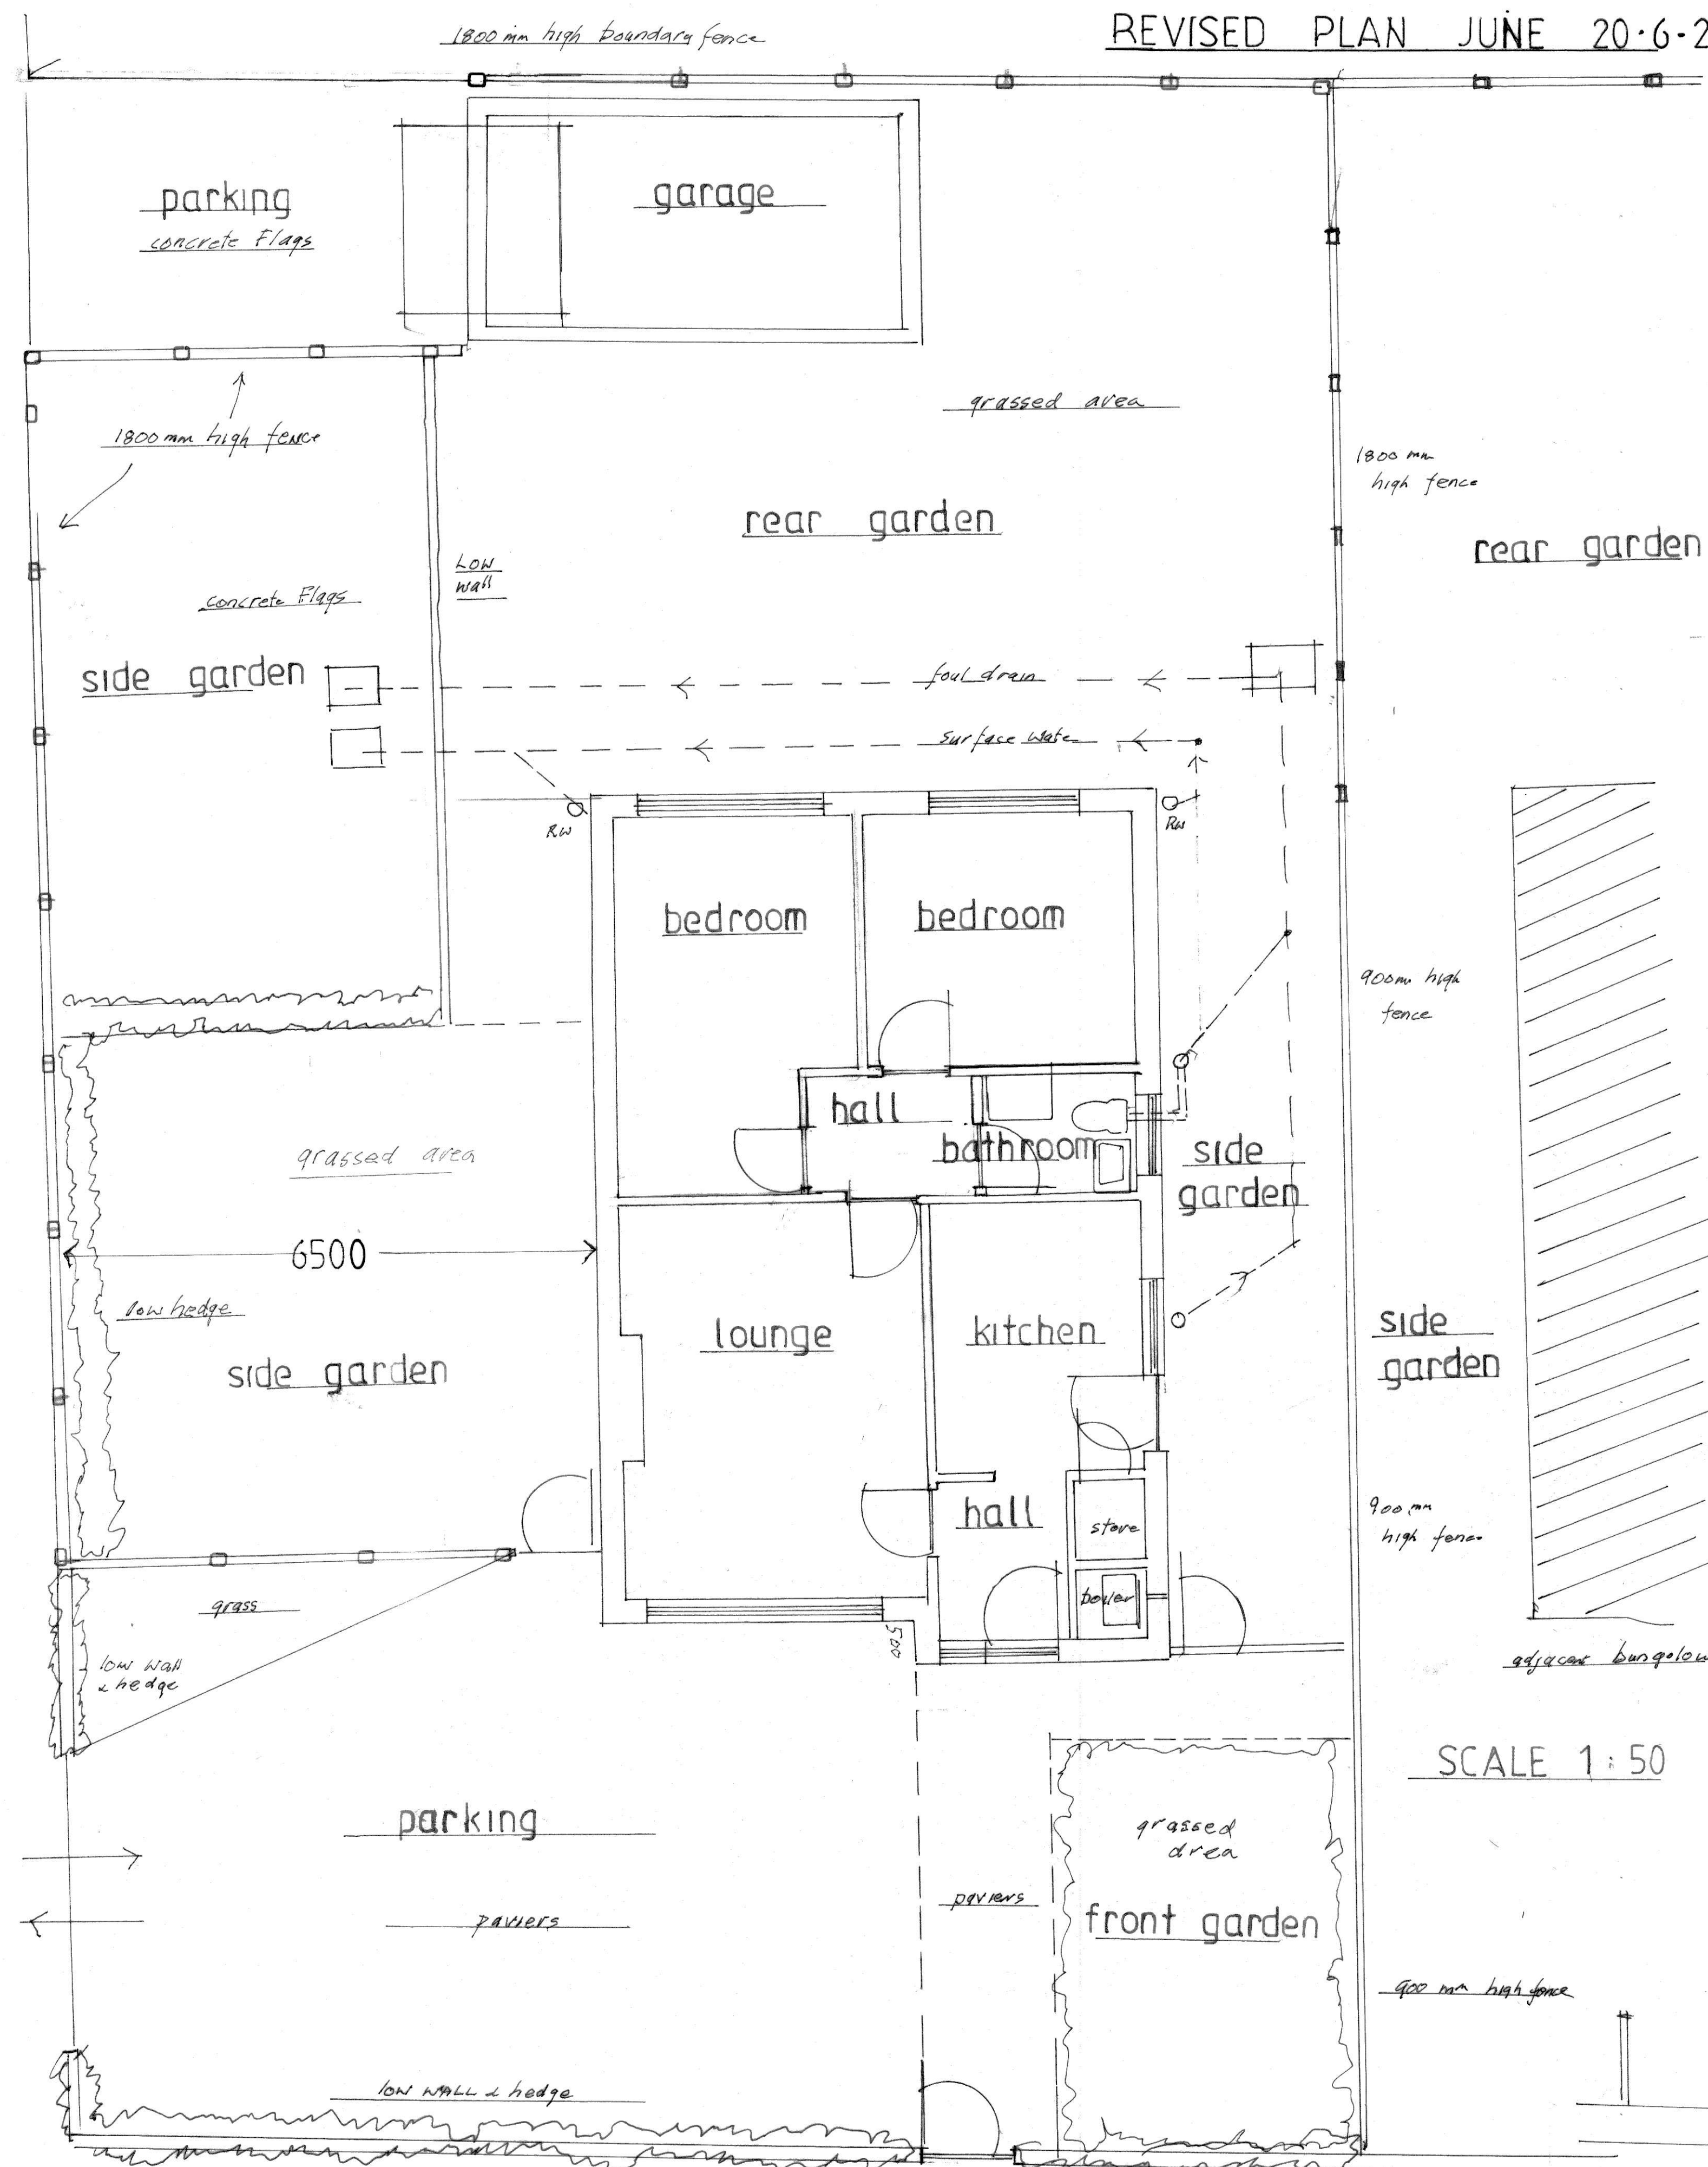

EXISTING FLOOR LAYOUT 18 PENNINE WAY L32 2BL

PLAN NO1 EXISTING LAYOUT AND ELEVATIONS