group:d

© GROUP D ARCHITECTS LTD

REV	DESCRIPTION	DATE	DRAWN
A	INCREASED GARAGE SIZE	02.11.22	JT

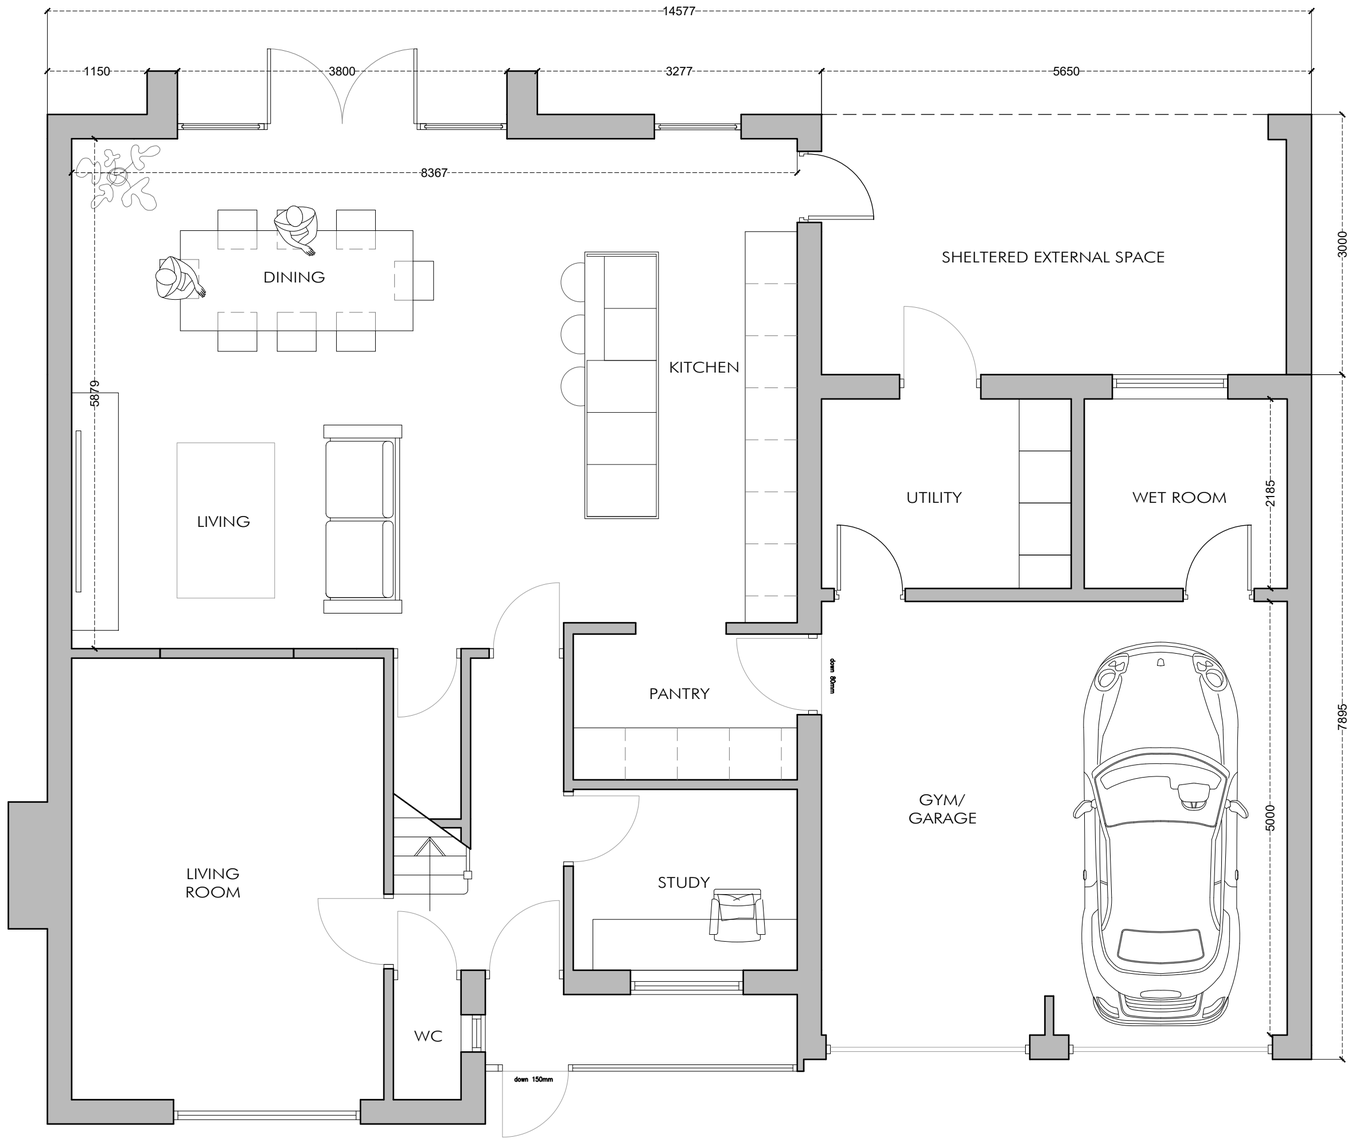

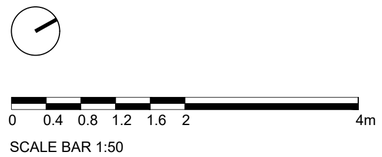

g:d

7 WOODPECKER DRIVE

CHRIS POWNELL

PROPOSED GROUND FLOOR PLAN

Group D Architects Ltd
4 St Paul's Sq
Liverpool
L3 9SJ
T: 0151 542 5027

DWG: 22015 (PL) 100
DATE: 12.08.22
SCALE: 1:50 @ A2 DRAWN: KB