


REV	DESCRIPTION	DATE	DRAWN
A	Introduced angled wall to comply with policy guidance	16-11-22	JT

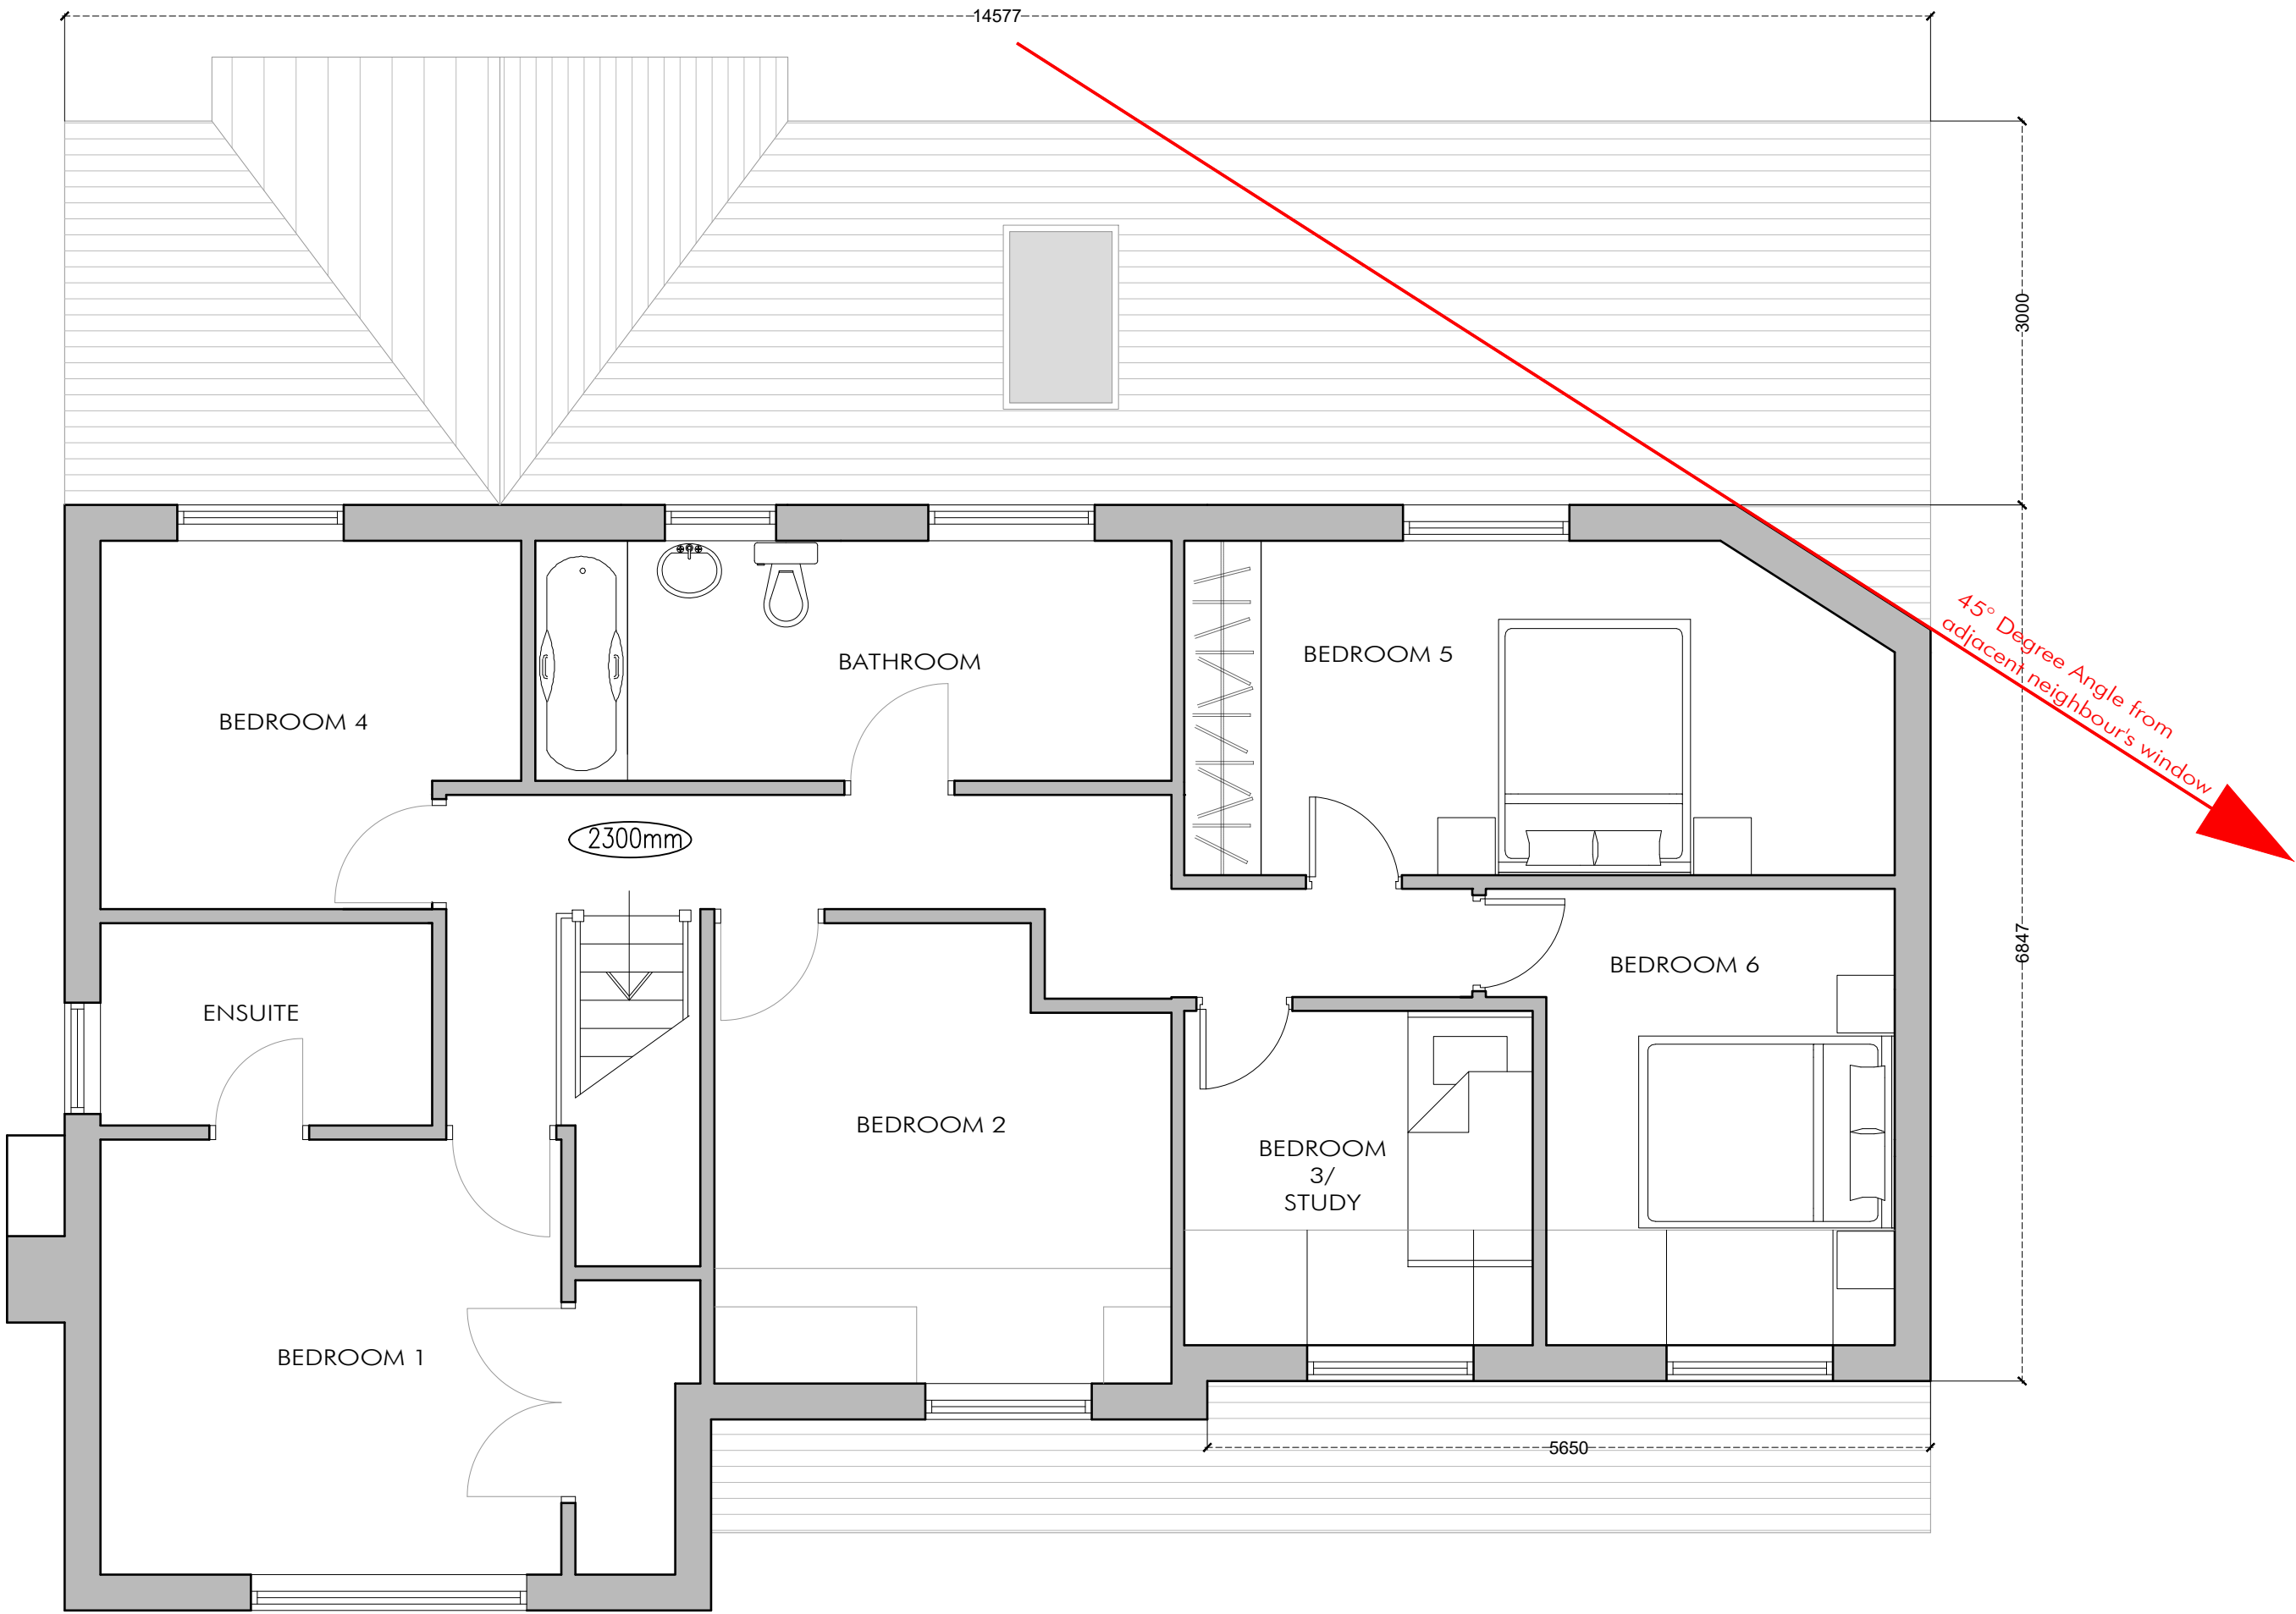

SCALE BAR 1:50



7 WOODPECKER DRIVE
CHRIS POWNELL
PROPOSED FIRST FLOOR

Group D Architects Ltd
4 St Paul's Sq
Liverpool
L3 9SJ
T: 0151 542 5027

DWG: 22015 (PL) 110
DATE: 12.08.22
SCALE: 1:50 @ A2 DRAWN: KB