



Proposed Street Scene



Existing Barn Proposed Stables Block Existing House M4(3) unit

Site Elevation 1 - Central site




Proposed Barn

Site Elevation 2 - Rear Site



Existing Barn Proposed Stables Block

Site Elevation 3 - Central site

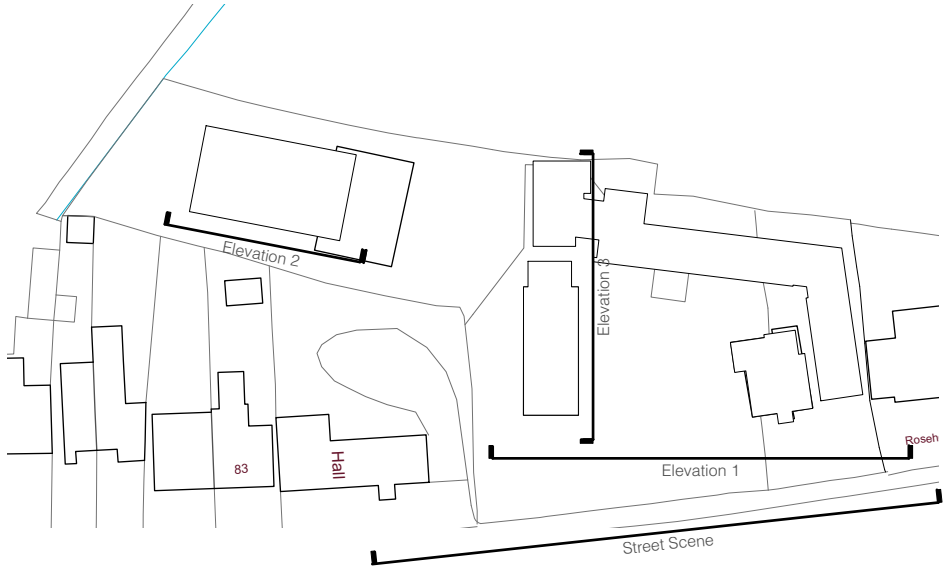

Drawing Title: Street Scenes
Date: 10/04/2025
Drawing no: 1347 - 103
Scale: 1:200 @ A3
Drawn: KJ

revision: B B 12/03/2026 Updated to align with consultee comments
revision notes: A 29/10/2025 Street scene updated to latest design

0m 2m 4m 10m 20m

DK-Architects
26 Old Haymarket
Liverpool
L1 6ER
0151 231 1209 T
mail@dk-architects.com E
www.dk-architects.com W