


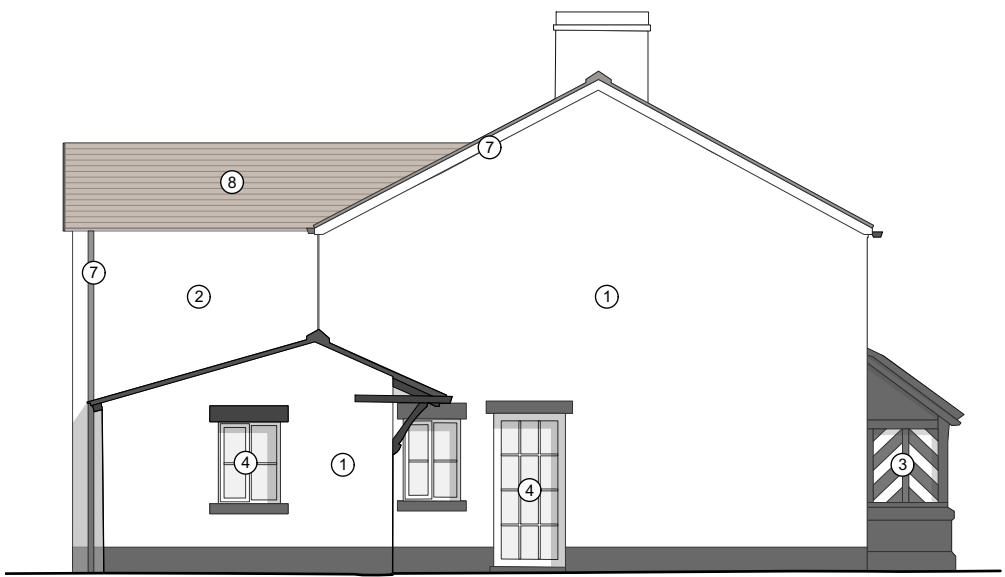


Elevation A




Elevation B


- ① Existing Birk - to be repainted
- ② White Painted Brick to Match Existing
- ③ Existing Timber Detailing
- ④ Replacement and proposed Timber Effect Windows
- ⑤ OFD Composite Entrance Door to meet PAS 24
- ⑥ Existing roof tiles (to be repaired and replaced where necessary)
- ⑦ Lindab Galvanised Steel Gutters and Downpipes
- ⑧ Fibre Cement Slate effect roof tiles with Rivendale edge to match existing
- ⑨ Solar Panels

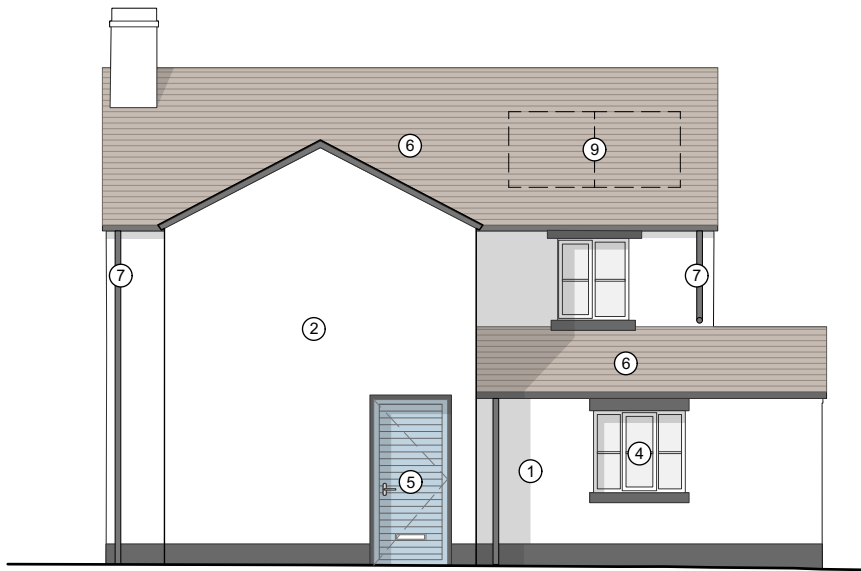

Elevation C

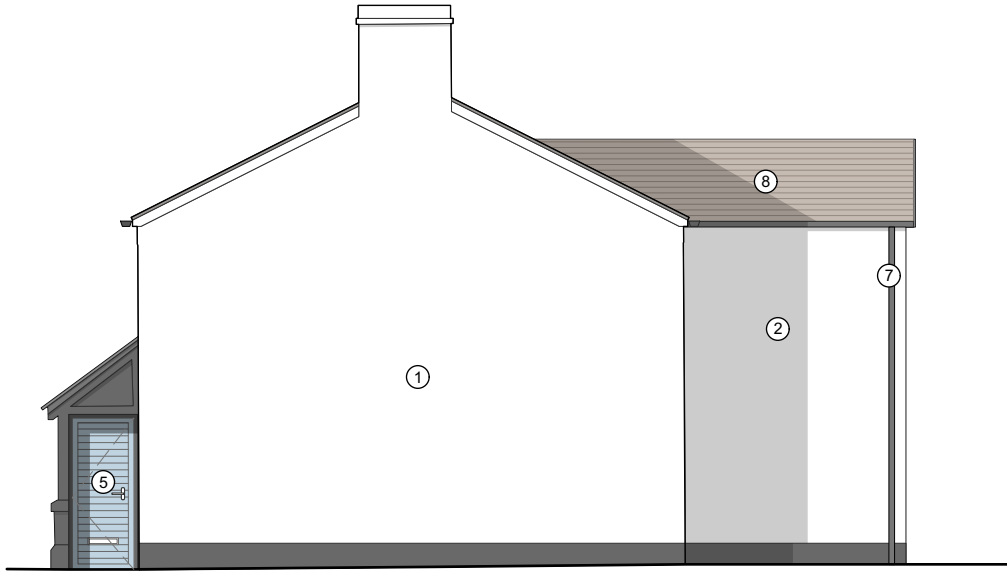

Elevation D

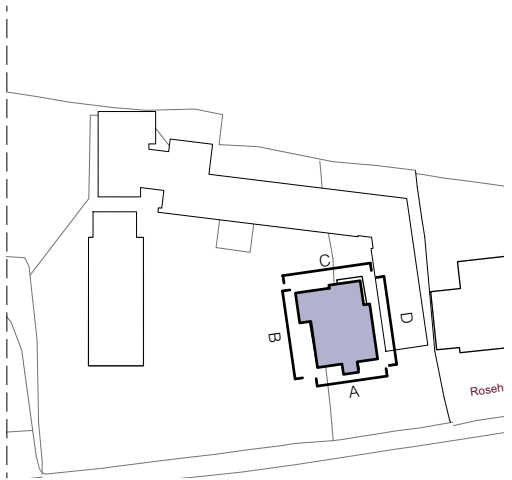

Proposed Farm House Elevations

Drawing Title: Proposed Farm House Elevatons
Date: 10/04/2025
Drawing no: 1347 - 108
Scale: 1:100 @ A3
Drawn: KJ

revision: A
revision notes: A 12/03/2026 Updated to align with consultee comments



DK-Architects
26 Old Haymarket
Liverpool
L1 6ER
0151 231 1209 T
mail@dk-architects.com E
www.dk-architects.com W