


- KEY:**
- Application Boundary
  - Buildings

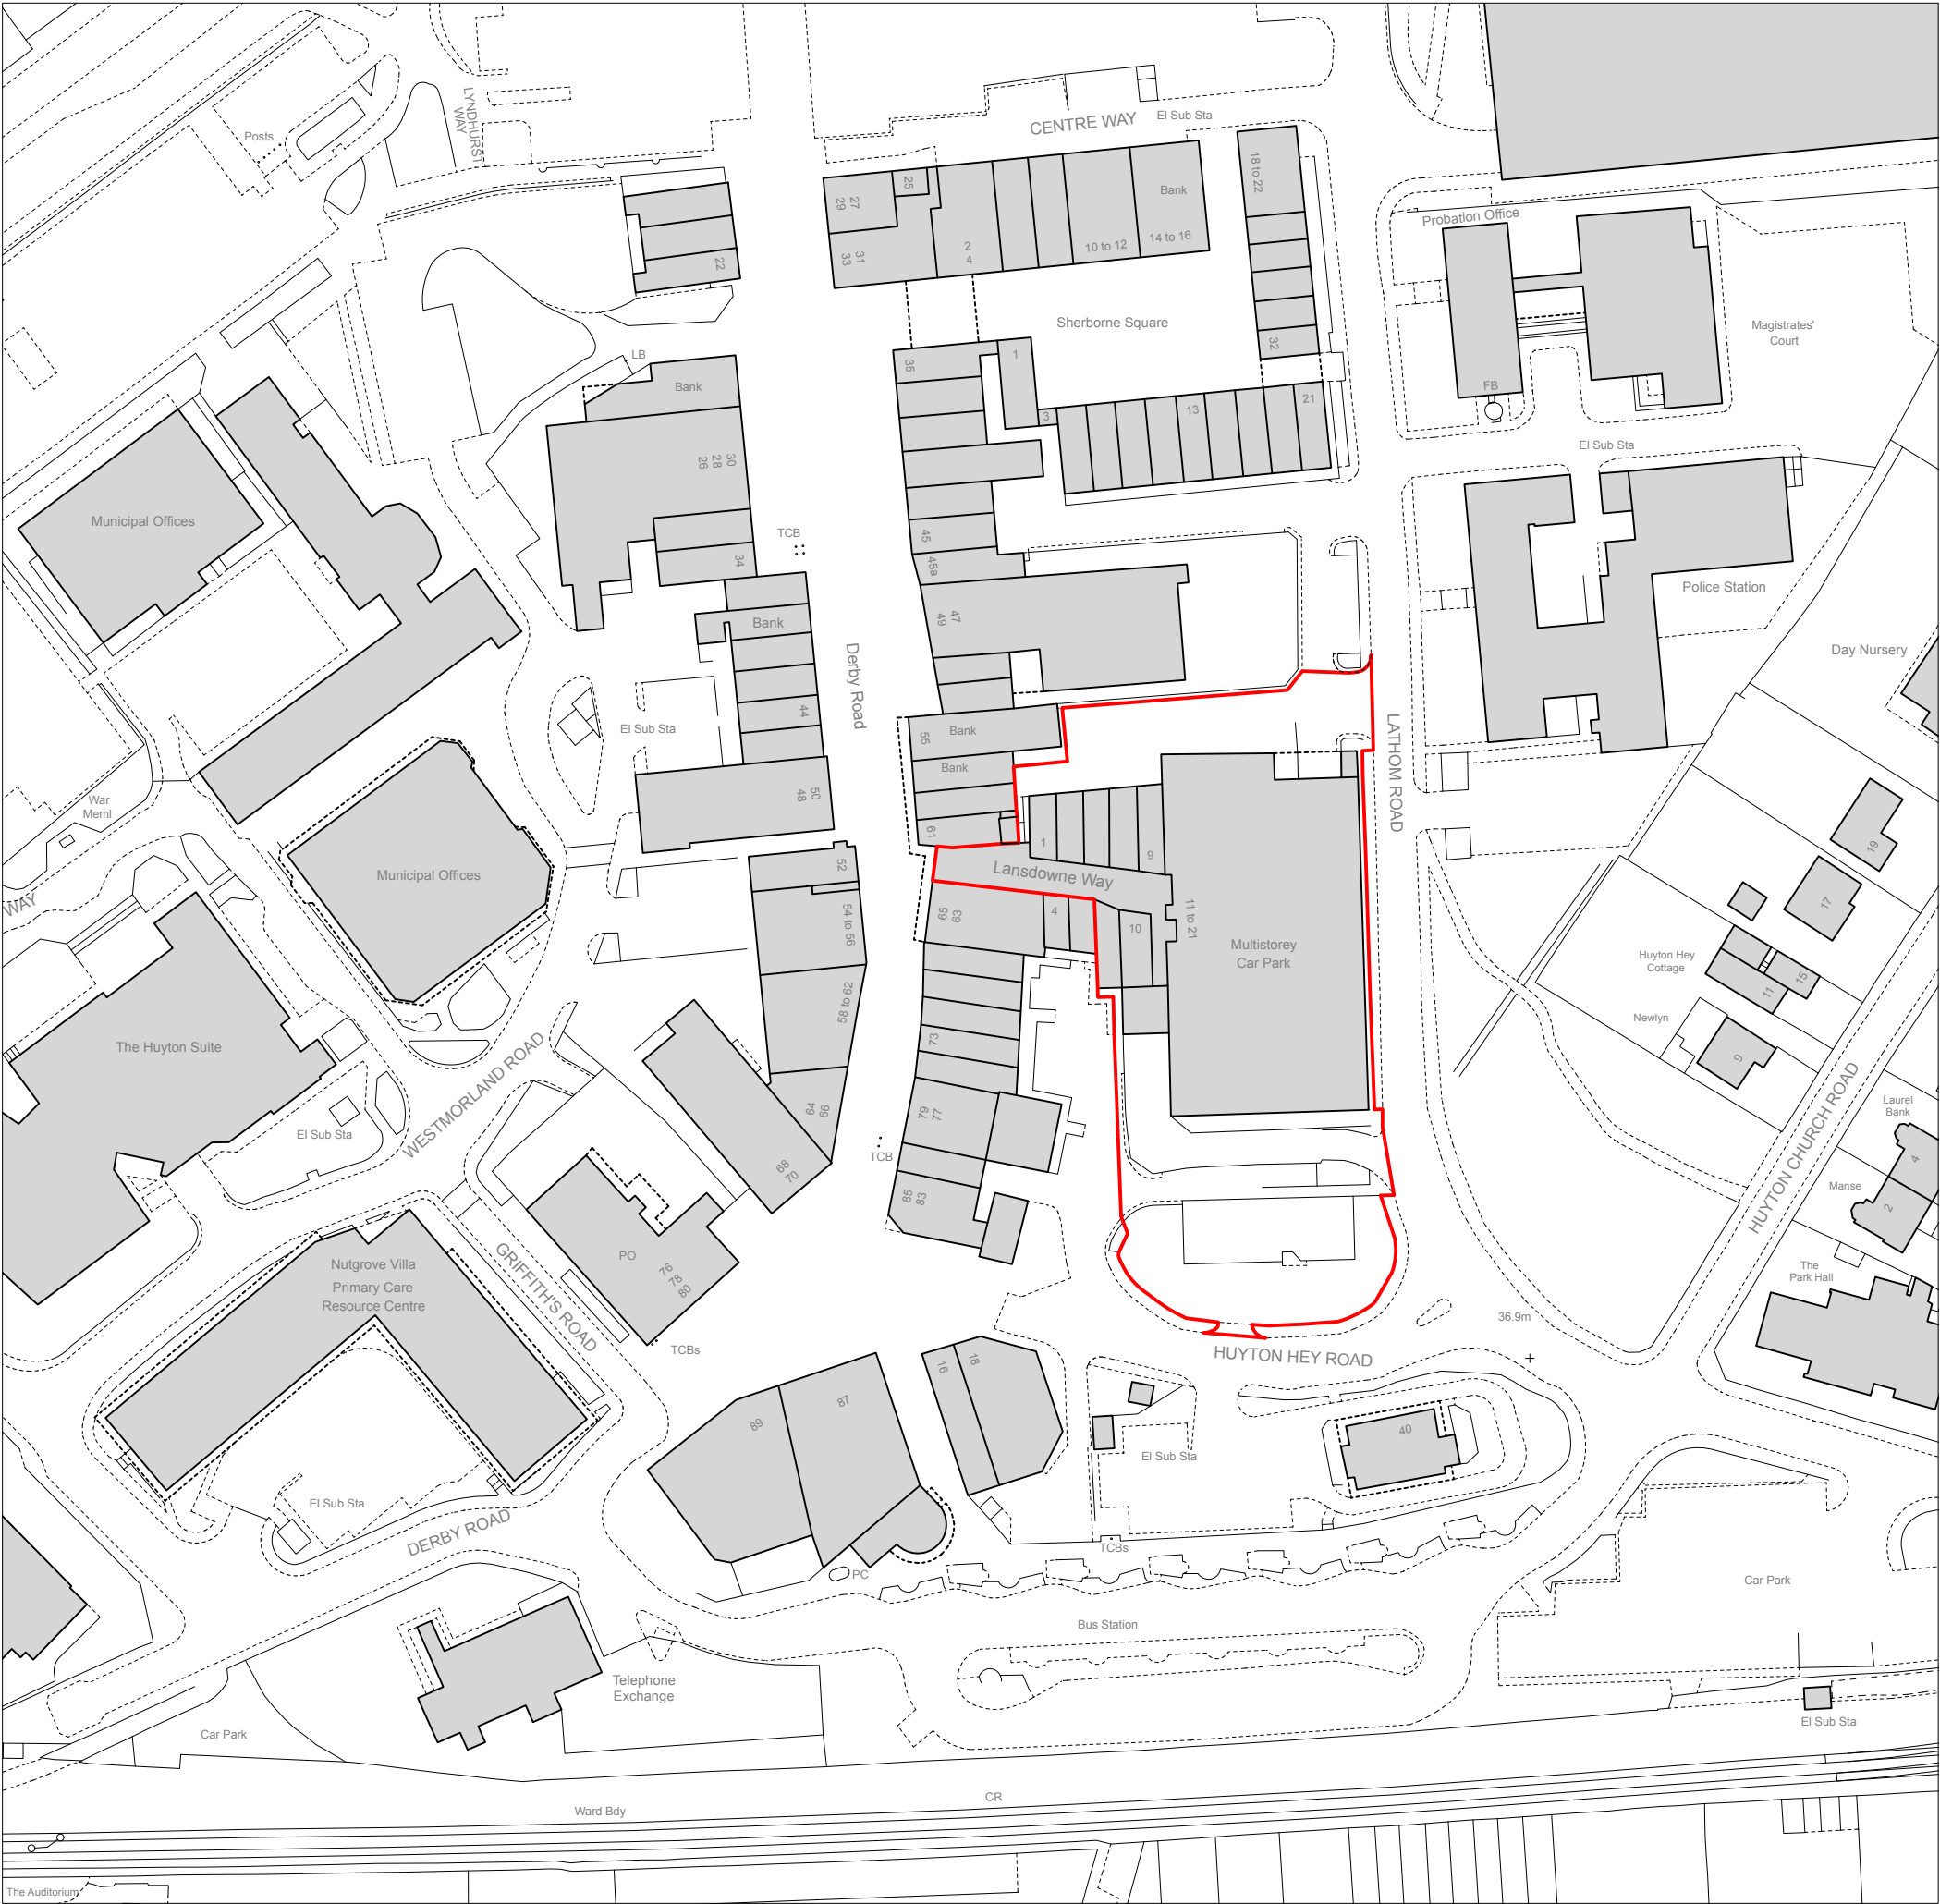

Rev. Date Drawn Checked Note

**ARCHITECTURAL EMPORIUM Ltd**  
www.architectural-emporium.co.uk / mail@architectural-emporium.co.uk  
87 Kempston St, Liverpool, L3 8HE / +44 (0)151 363 0000

|               |                   |
|---------------|-------------------|
| JOB:          | Huyton MSCP - 642 |
| STATUS:       | APPROVAL          |
| SCALE:        | 1250 @ ISO A3     |
| FIRST ISSUE:  | 09/06/2026        |
| DRAWING No:   | 0.001 -           |
| Location Plan |                   |