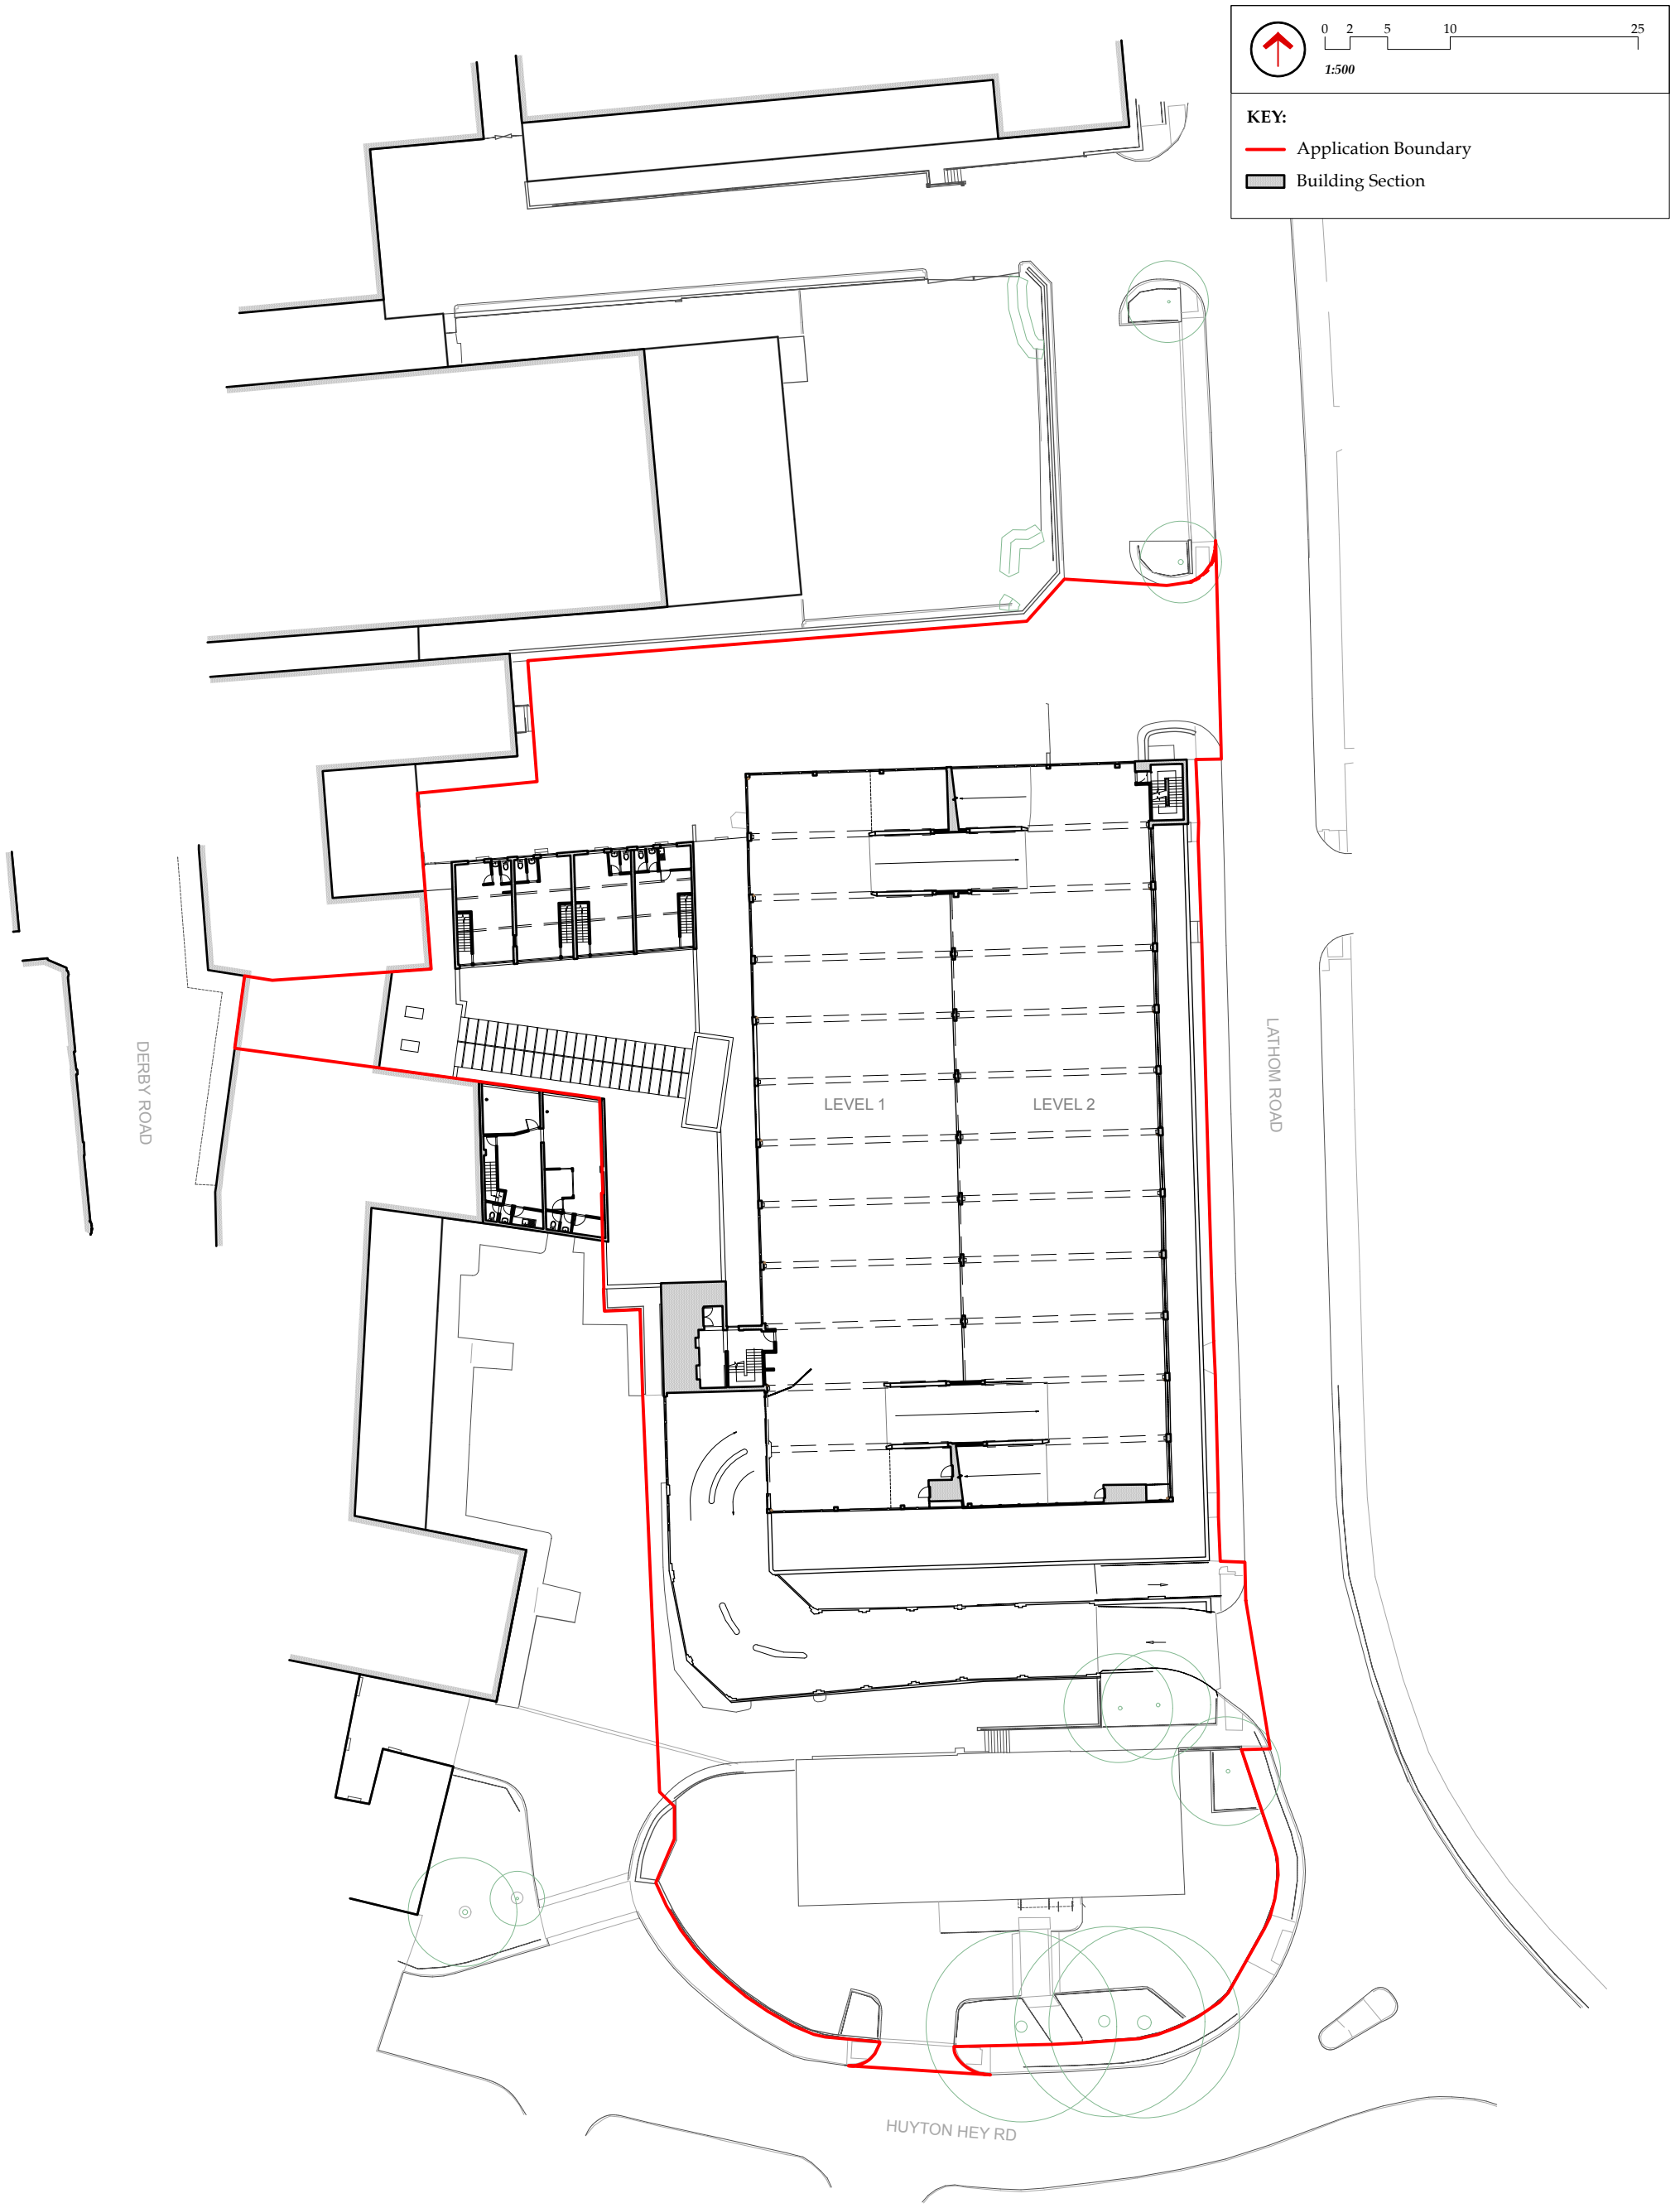


Rev.	Date	Drawn	Checked	Note

ARCHITECTURAL EMPORIUM Ltd
www.architectural-emporium.co.uk / mail@architectural-emporium.co.uk
87 Kempston St, Liverpool, L3 8HE / +44 (0)151 363 0000

JOB:	**Huyton MSCP - 642**
STATUS:	APPROVAL
SCALE:	500 @ ISO A3
FIRST ISSUE:	09/06/2026
DRAWING No:	**0.101 -**

Existing First Floor & Level 1-2