


02510

1:500

KEY:

Application Boundary

Building Section

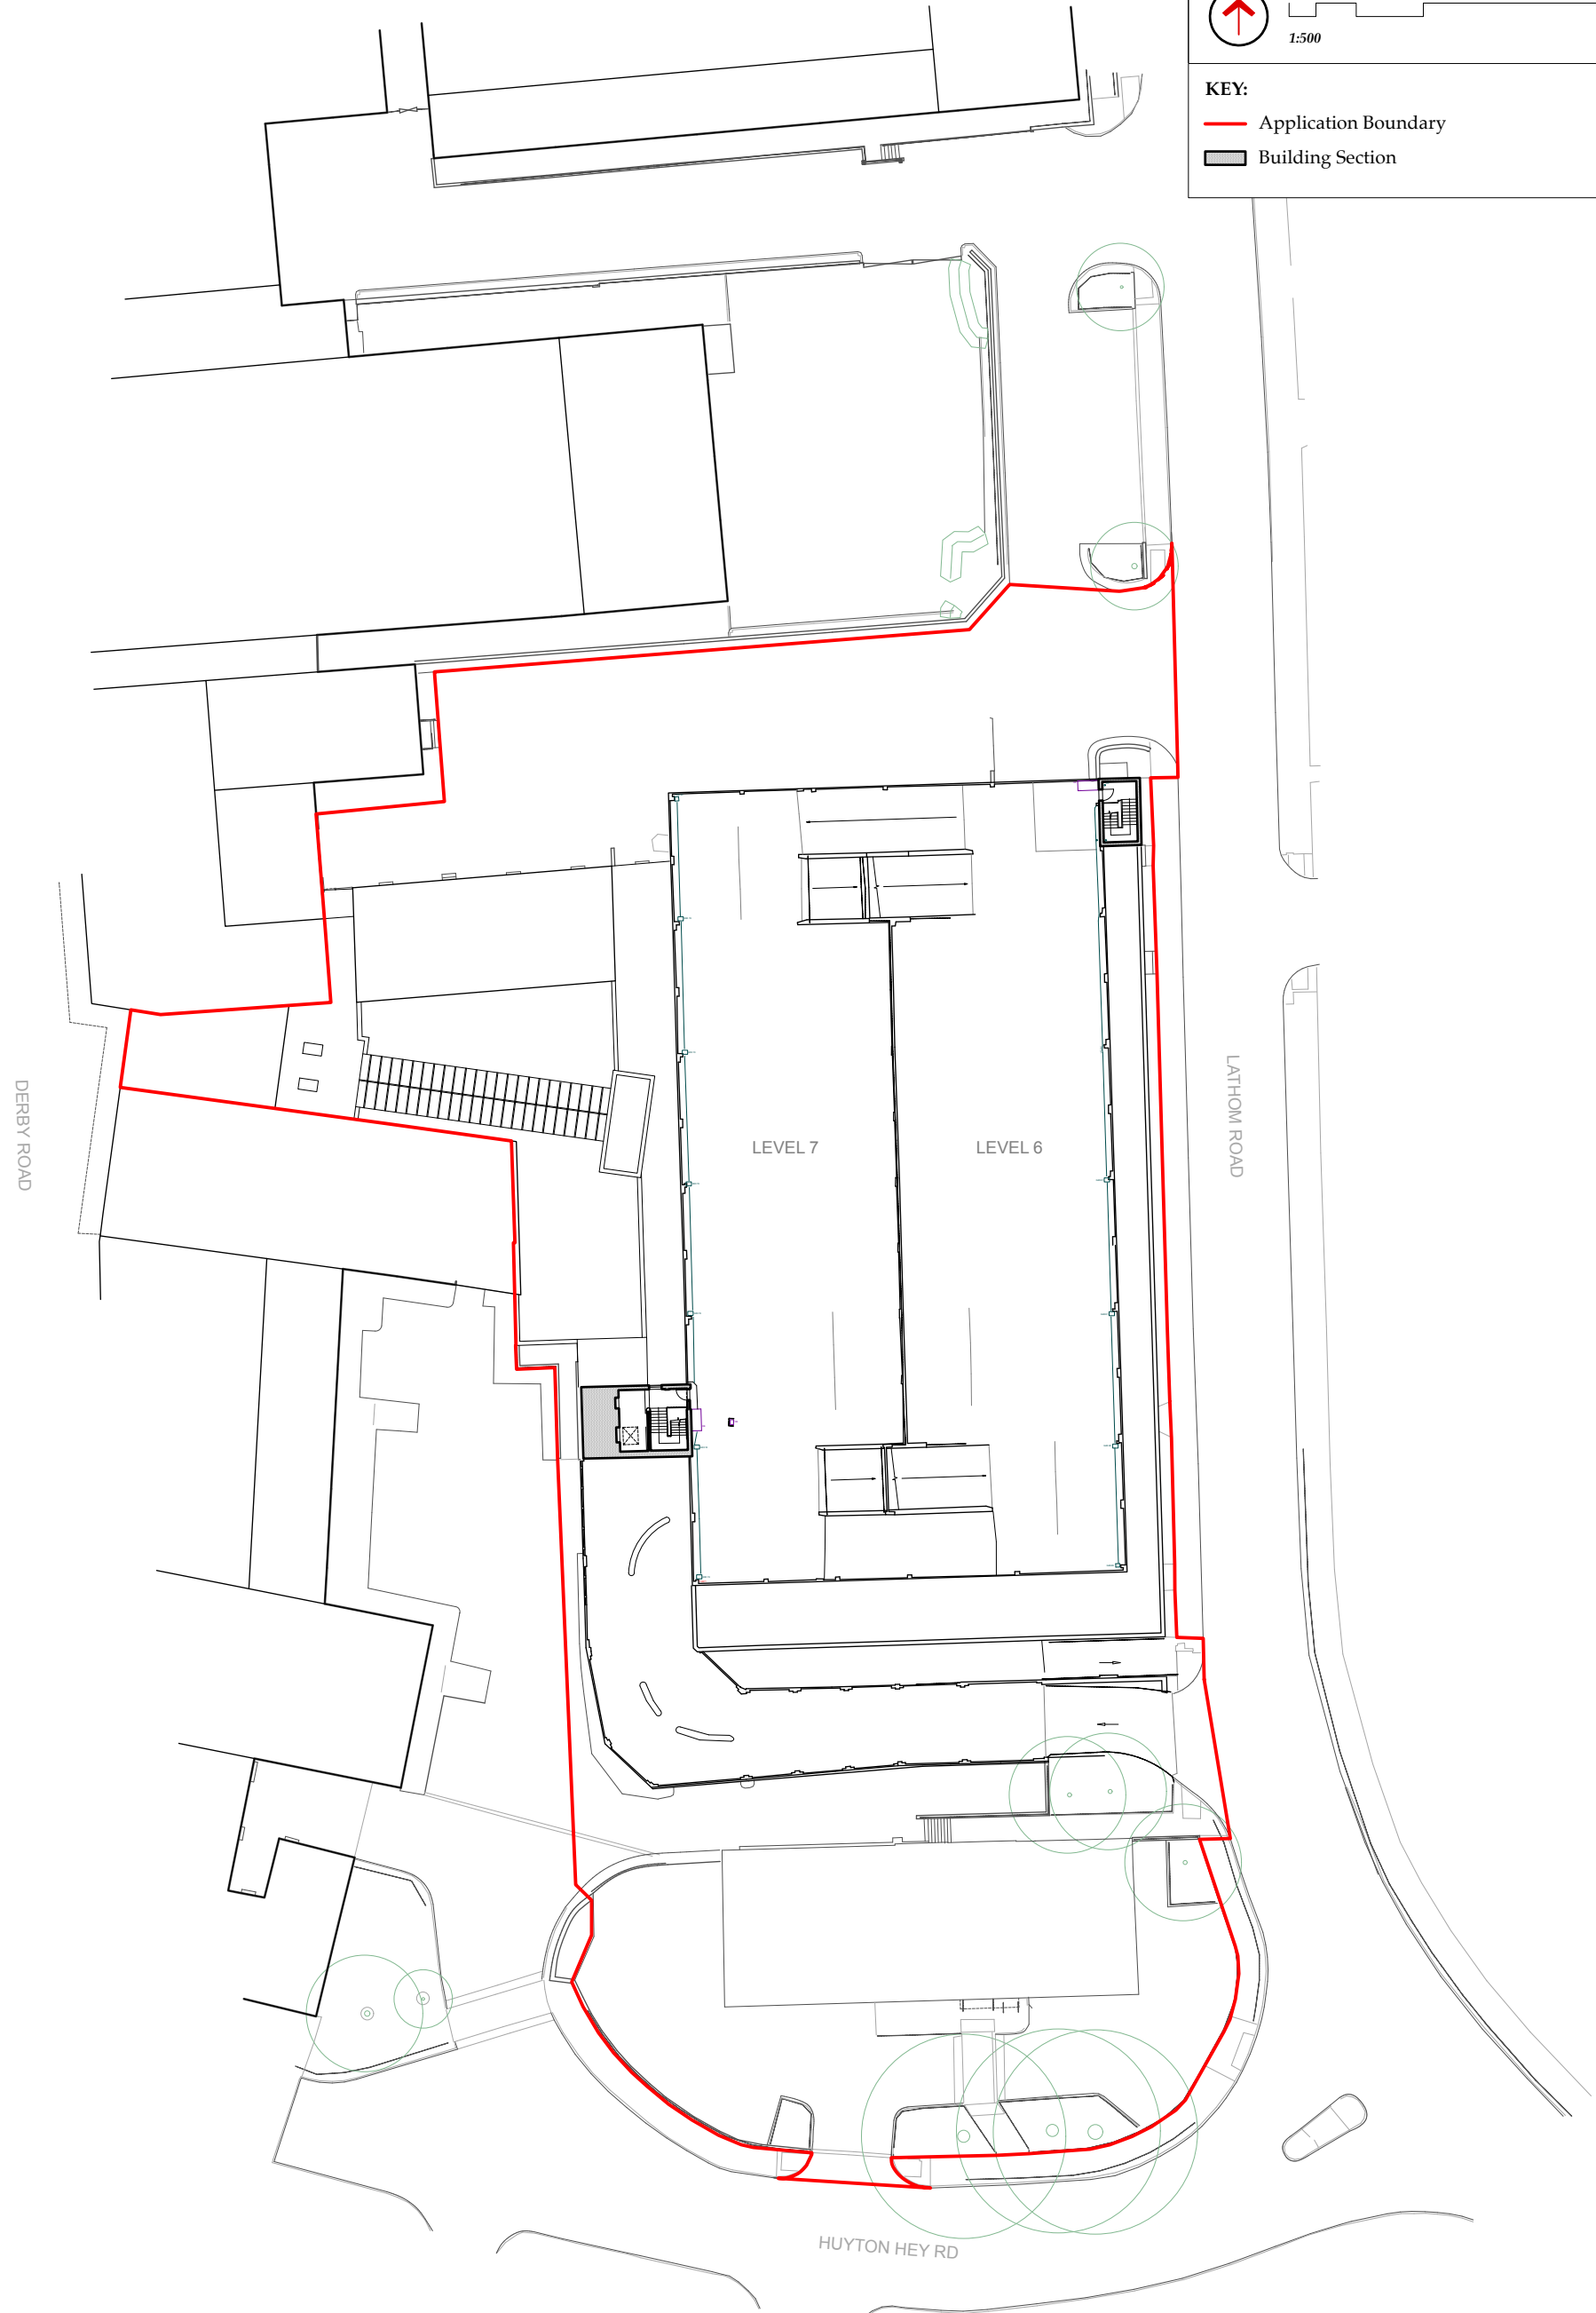

Rev. Date

Drawn

Checked

Note

ARCHITECTURAL EMPORIUM Ltd

www.architectural-emporium.co.uk / mail@architectural-emporium.co.uk

87 Kempston St, Liverpool, L3 8HE / +44 (0)151 363 0000

JOB:

Huyton MSCP - 642

STATUS:

APPROVAL

SCALE:

500 @ ISO A3

FIRST ISSUE:

09/06/2026

DRAWING No:

0.104 -

Existing Level 6-7