


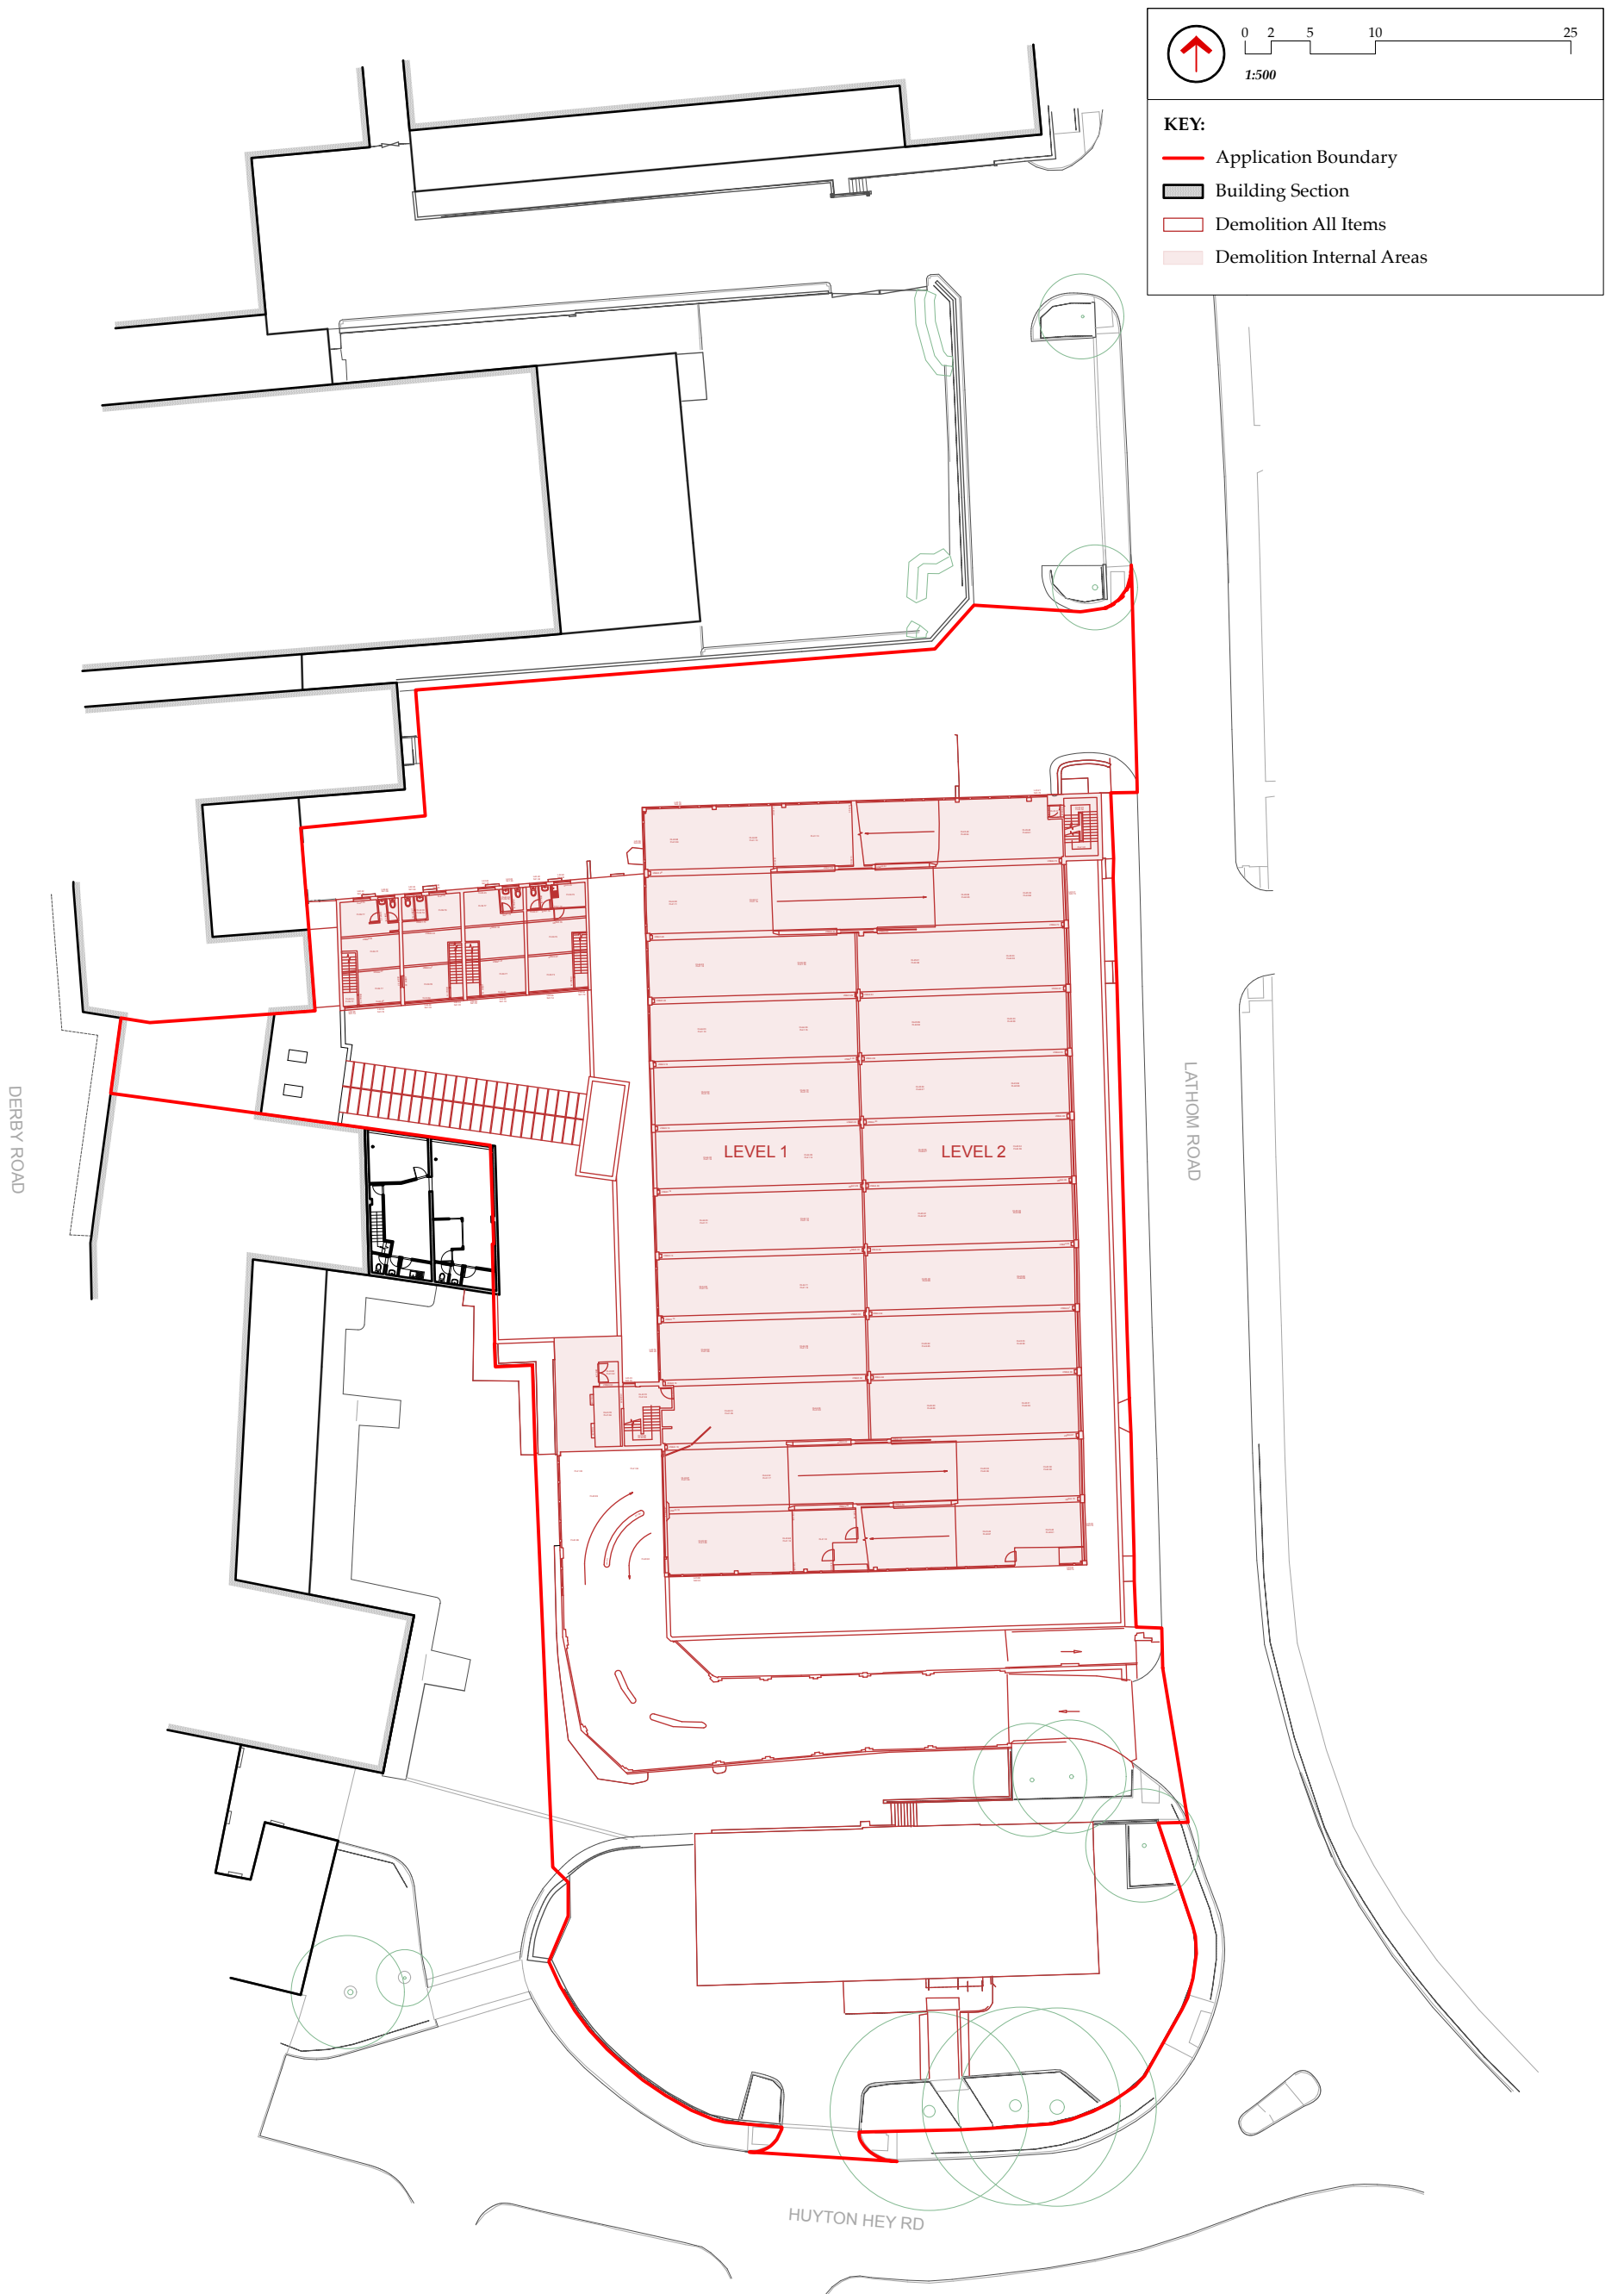

Rev.	Date	Drawn	Checked	Note
 ARCHITECTURAL EMPORIUM Ltd www.architectural-emporium.co.uk / mail@architectural-emporium.co.uk 87 Kempston St, Liverpool, L3 8HE / +44 (0)151 363 0000				
JOB:		Huyton MSCP - 642		
STATUS:		APPROVAL		
SCALE:		500 @ ISO A3		
FIRST ISSUE:		09/06/2026		
DRAWING No:		2.101 -		
Demo First Floor & Level 1-2				